




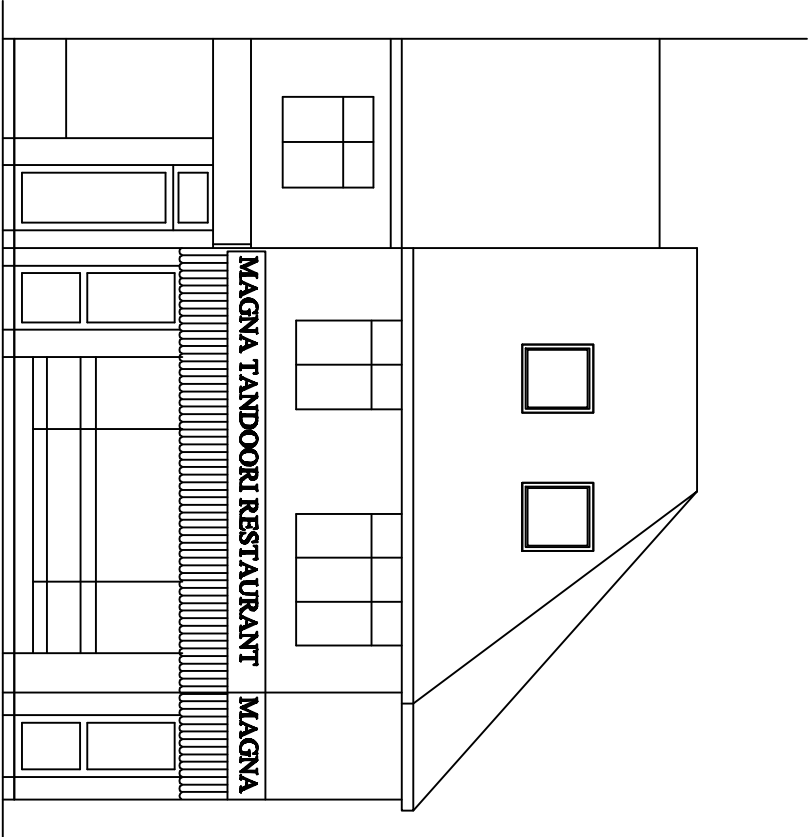

Proposed Front Elevation (East)

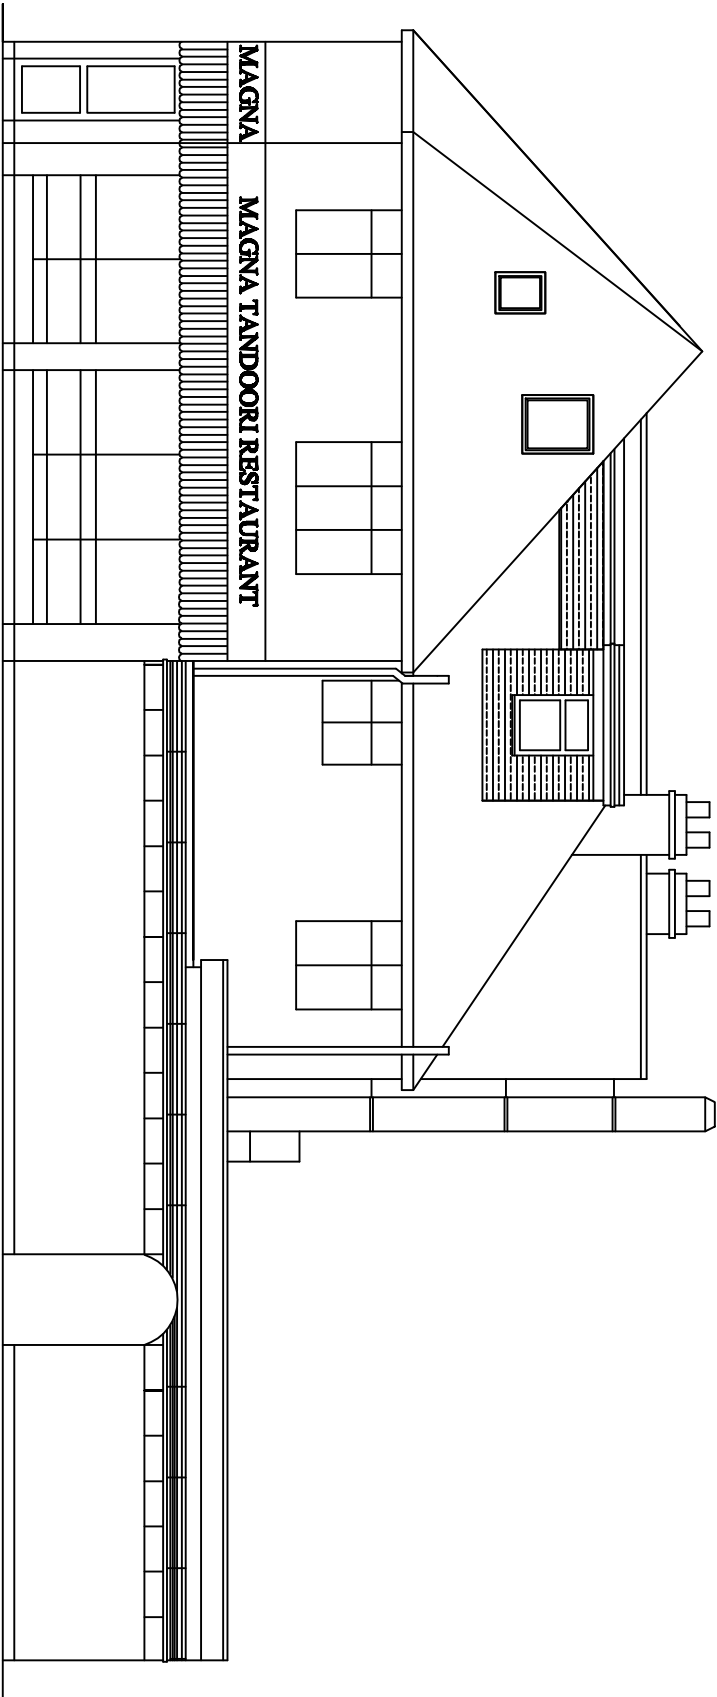

Proposed Side Elevation (North)

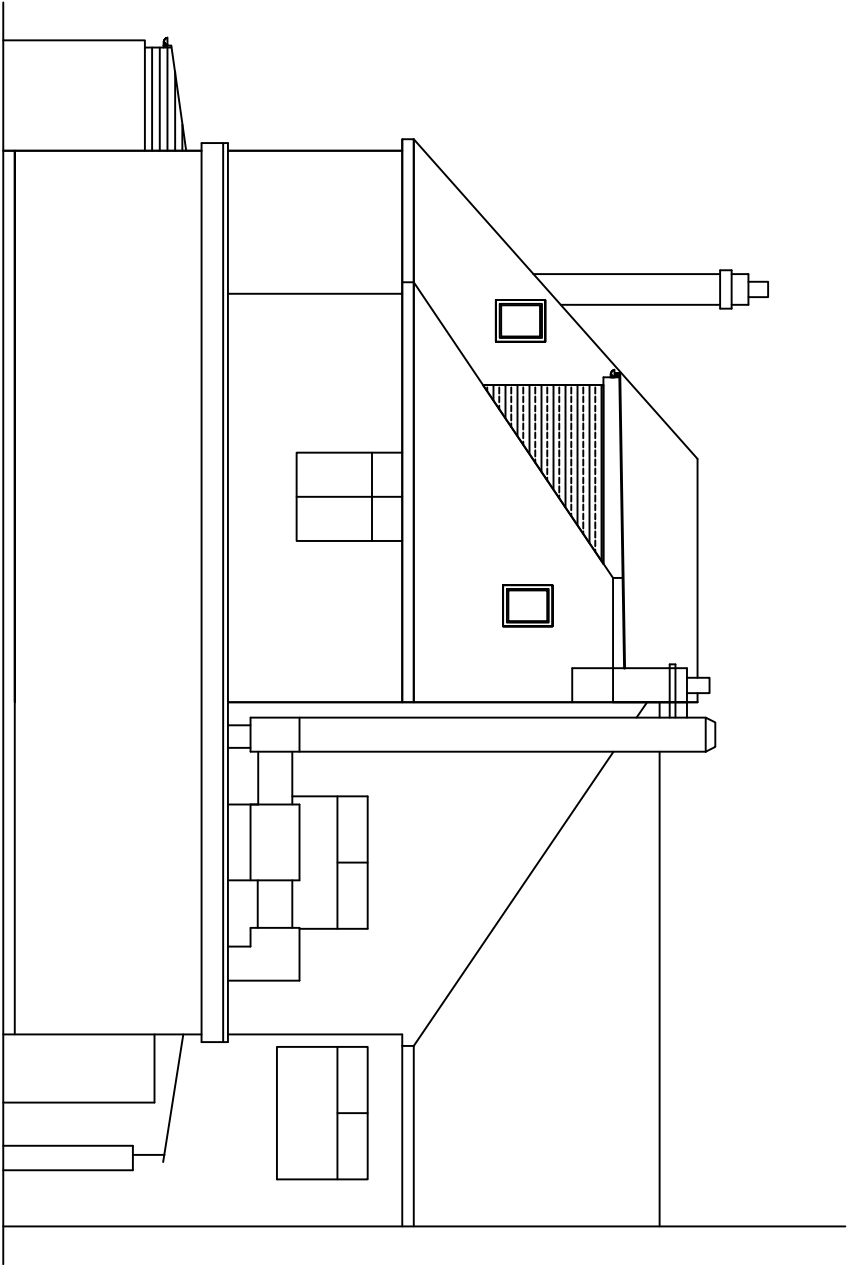

Proposed Rear Elevation (West)



Aldwick Construction & Design

Careley Gass, 17 Careley Road, Chichester, PO18 1XB
Tel : 01243 778181, Mobile: 07870727308, Fax: 01243 778181
Email: services@acdn.co.uk

Farhad Asrahi

PROJECT	Proposed Loft Conversion		
	33 A Ayley Road, Bognor Regis, West Sussex		
TITLE	Proposed Elevations		
CLIENT	Mr Mohammed Abdul Majid		
SCALE	1: 100	DATE	28/06/2014
DRAWING NO.	134 - 03	REV.	