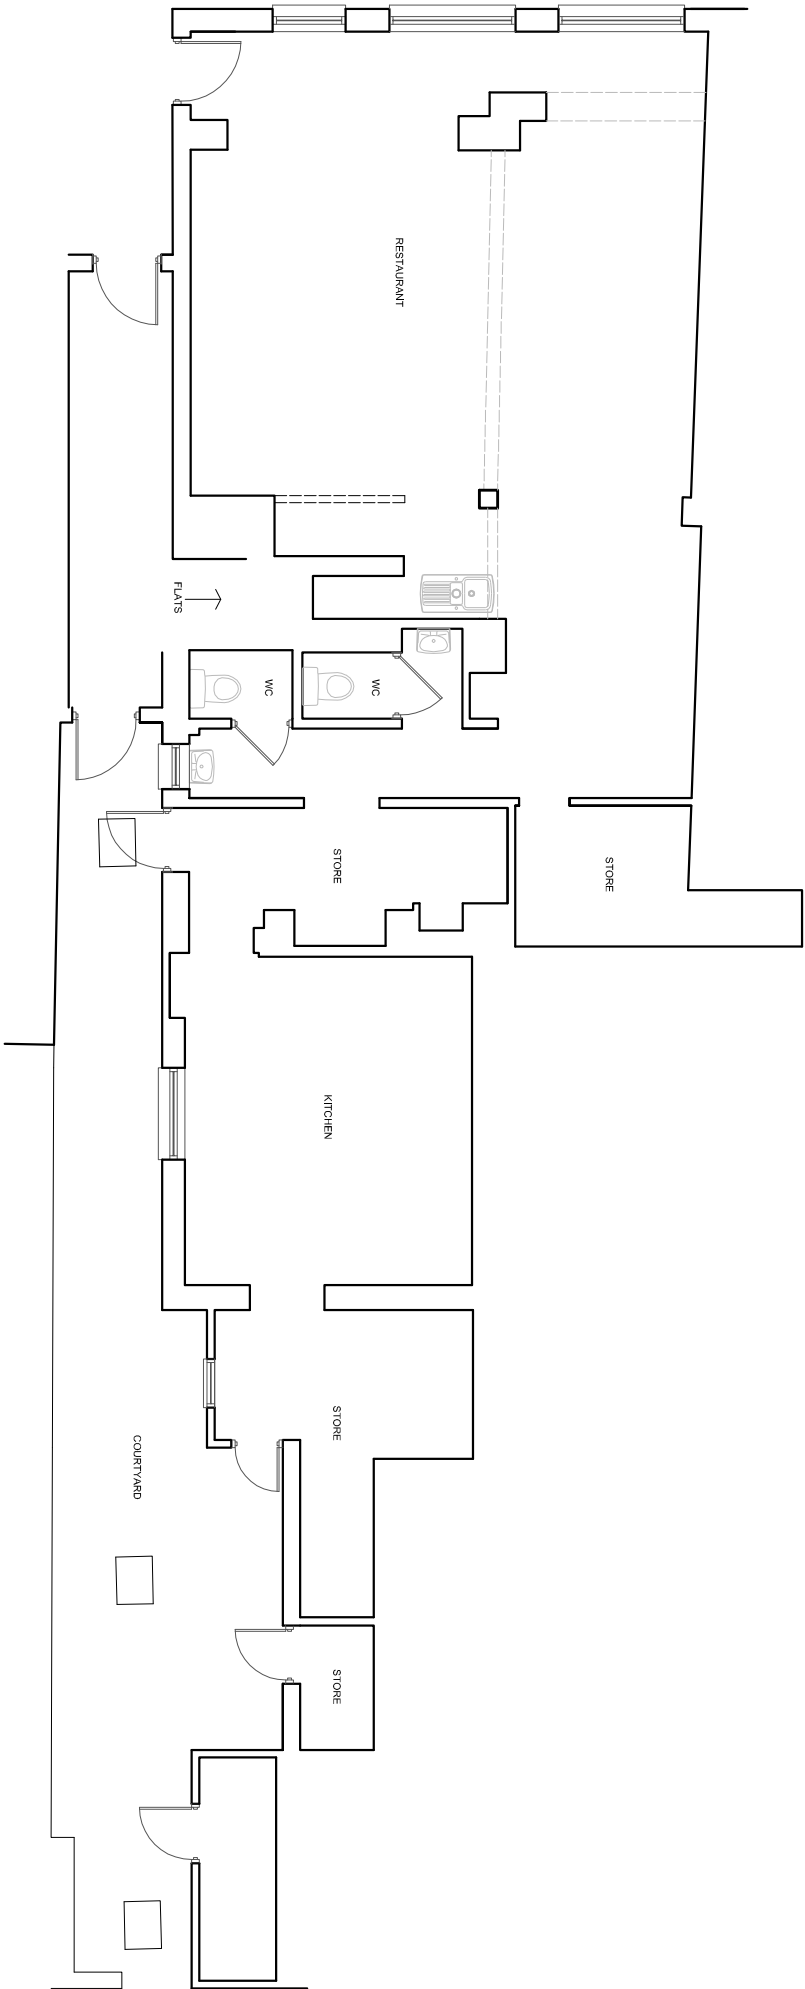


EXISTING GROUND FLOOR PLAN

Scale 1:100 on A3

SUSSEX BUILDING CONSULTANCY LIMITED

LANSDOWNE HOUSE, THE ESPLANADE,
BOGNOR REGIS, WEST SUSSEX.

SCALE - 1/100 REV - DATE - 01/08/2023

partner

LABC

3 NORTHCOTE ROAD

BOGNOR REGIS

PO21 1LE

TEL - (01243) 861379