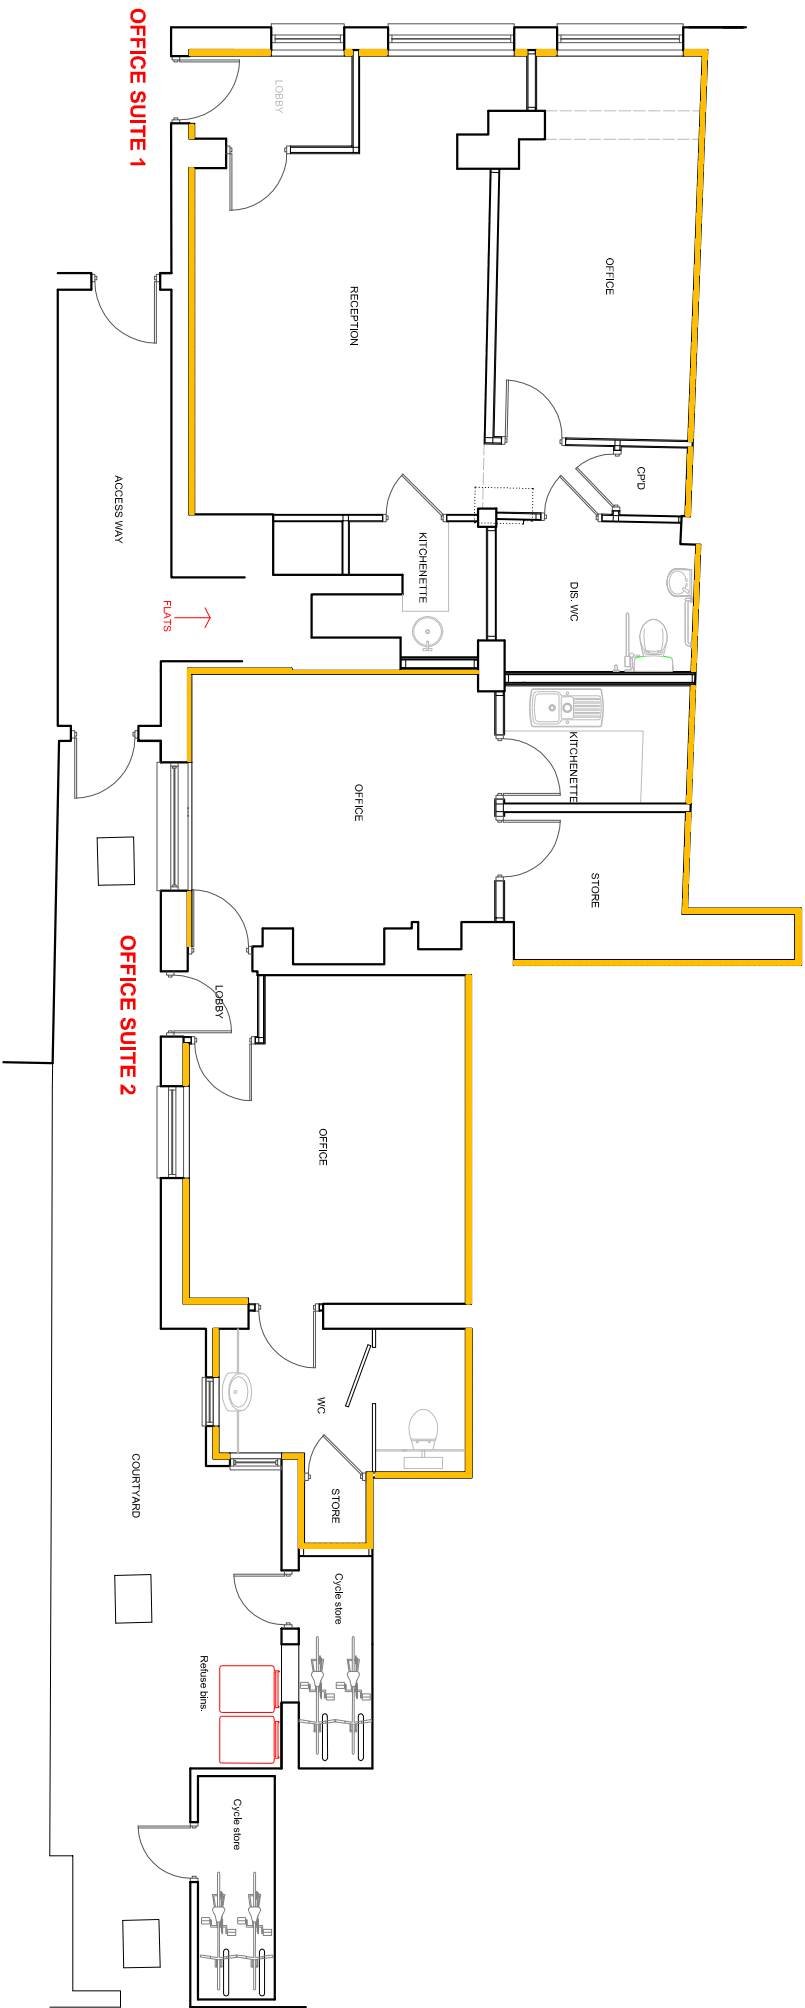


PROPOSED GROUND FLOOR PLAN

Scale 1:100 on A3

SUSSEX BUILDING CONSULTANCY LIMITED

LANDSDOWNE HOUSE, THE ESPLANADE,
BOGNOR REGIS, WEST SUSSEX.

SCALE - 1/100 REV - C DATE - 19/08/2026

LABC

partner

2 NORTHGATE ROAD
BOGNOR REGIS
PO21 9LZ

TEL - (01243) 861278