


Accomodation schedule :


Bed room 01 - 19sqm
Bed room 02 - 15.3sqm
Bed room 03 - 22.7sqm
Bed room 04 - 15.3sqm
Bed room 05 - 10.7sqm
Bed room 06 - 22.6sqm
Bed room 07 - 13.4sqm

Combined Kitchen/ living / dining - 29sqm
Utility 6sqm


NB: All bedrooms meet and exceed minimum requirements for single occupancy:
7 bed rooms for 7 occupants

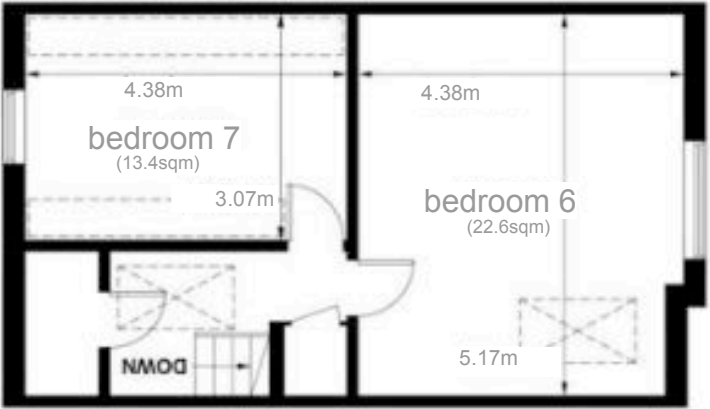

ROOF / LOFT FLOOR

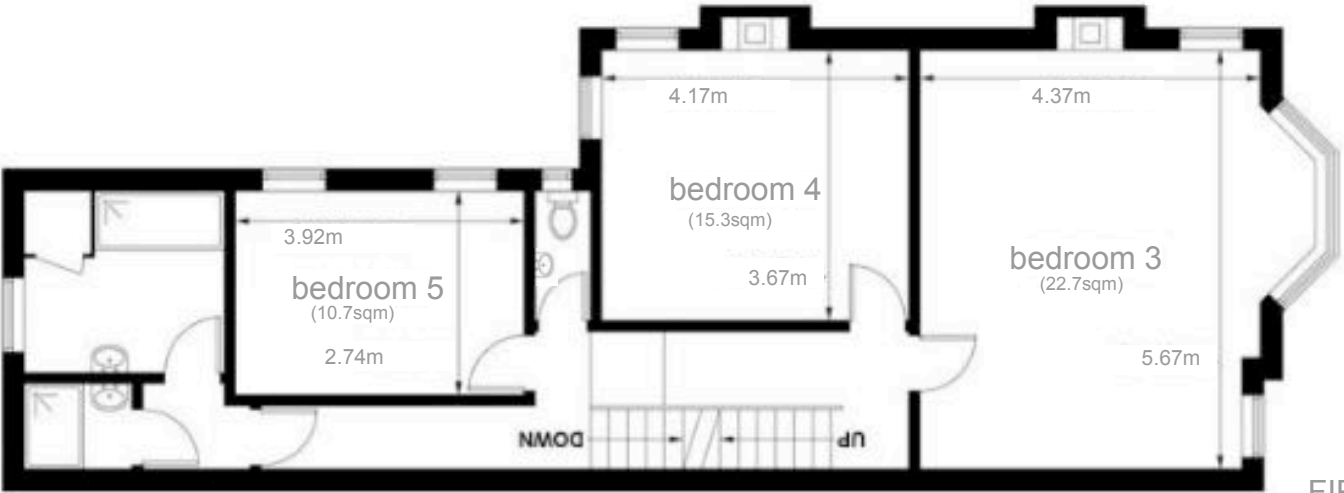

FIRST FLOOR

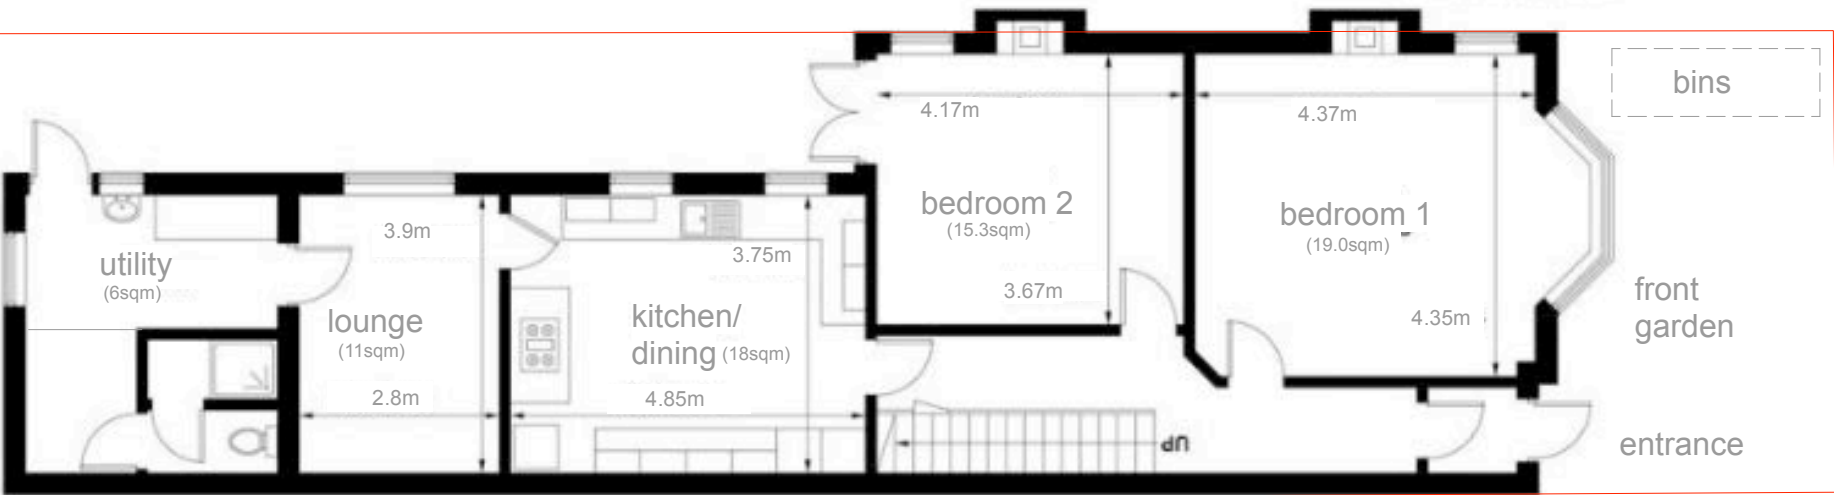

*combined kitchen/living/dining/utility 35sqm

Total NIA floor space approx 220.9sqm

GROUND FLOOR



EXISTING FLOOR PLANS

NB : No changes or revisions to existing floor plans
No changes to external appearance of property

— site boundary

1. do not scale, work only to figured dimensions
2. all dimensions to be checked before site fabrication
3. contractors are obliged to report all errors and omissions to designers
4. contractors to refer to engineers drawing before proceeding with works

all drawings and ideas are copyright, and maynot be ditributed, copied
or issued without permission
ARUN DISTRICT COUNCIL BR/162/21/PL

Revisions

Drawing titles

Existing floor plans

Date MAY 2021

Drawn NC

Scale

1:100

@A3

Client

NCTG PROPERTY LTD

Project

35 Glamis Street, Bognor Regis

Drawing No.

PL03

Nigel Crawley.architect RIBA
26 Cranston Road
Forest Hill
London SE23 2HB