




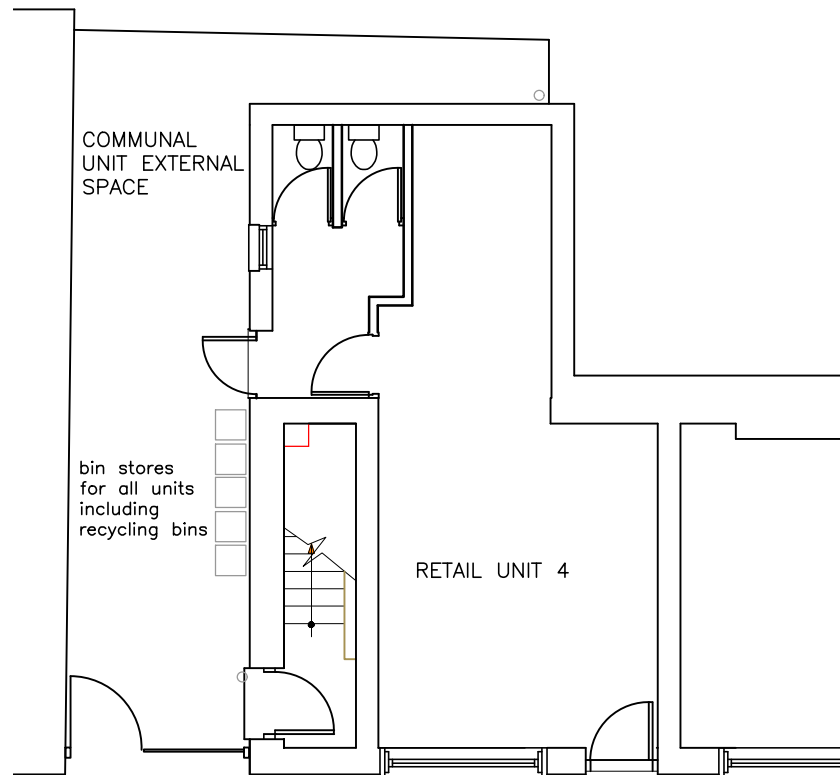

EXISTING FLOOR PLAN 1:100

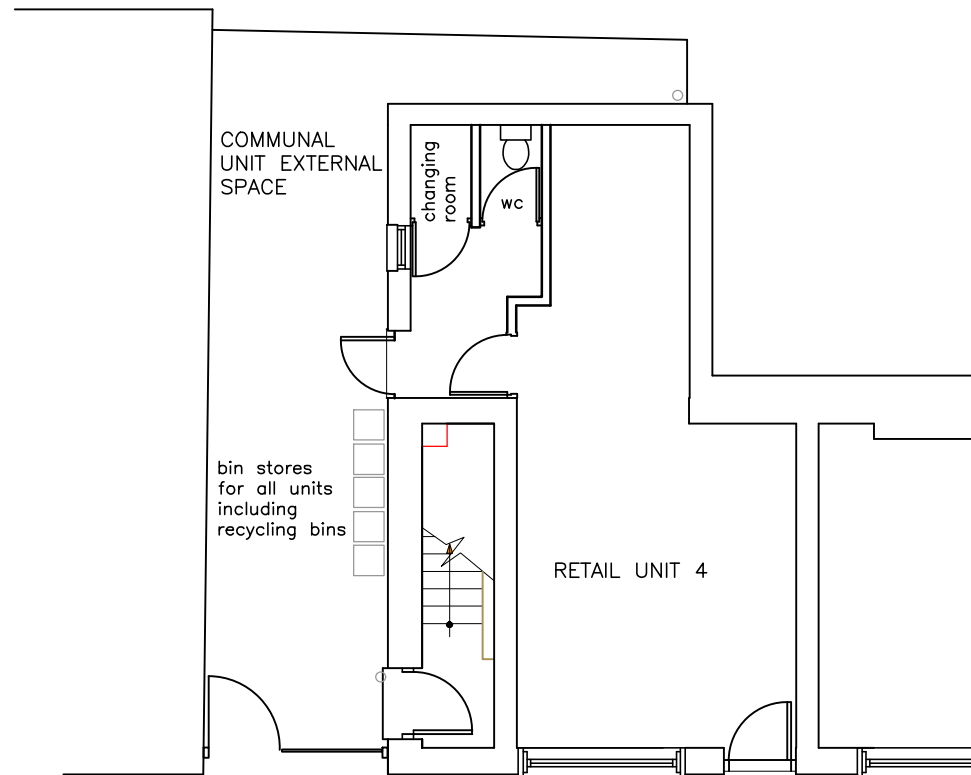

PROPOSED FLOOR PLAN 1:100

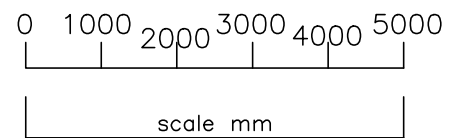

EXISTING & PROPOSED WEST ELEVATION 1:100

AMdesign

ARCHITECTURE DESIGN DEVELOPMENT
Leeza Aldis-Hobbs ARB RIBA SPAB

Mob: 07756 329400
e-mail: leeza@amdesignltd.co.uk

PROJECT
UNIT 4
71 HIGH STREET
BOGNOR REGIS
PO21 1RZ
PROJECT STAGE
PLANNING

DRAWING
PLANS
ELEVATIONS

DRAWING No
358/02

SCALE 1:100 DRAWN LA
DATE JUNE 2021 CHECKED

paper size A3

LETTER	REVISION	DATE
This scheme is subject to town planning and all other necessary consents. All dimesions and levels to be checked on site. This drawing is to be read in conjunction with other relevant drawings and documents. Report all discrepancies to the Architect before work commences. AM Design is the trading name of AM Design Ltd © AM Design Ltd. All rights reserved.		