




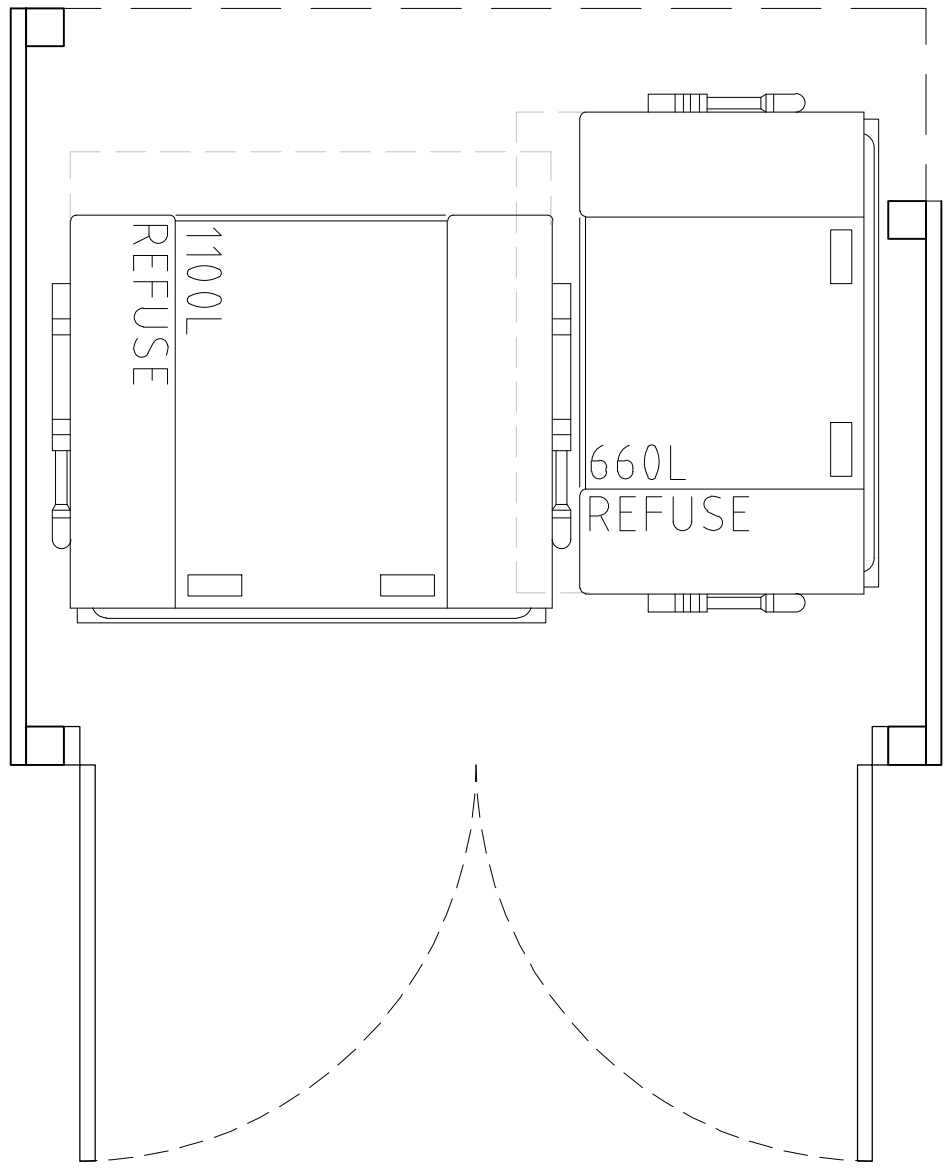


FLOOR PLAN
SCALE 1:20

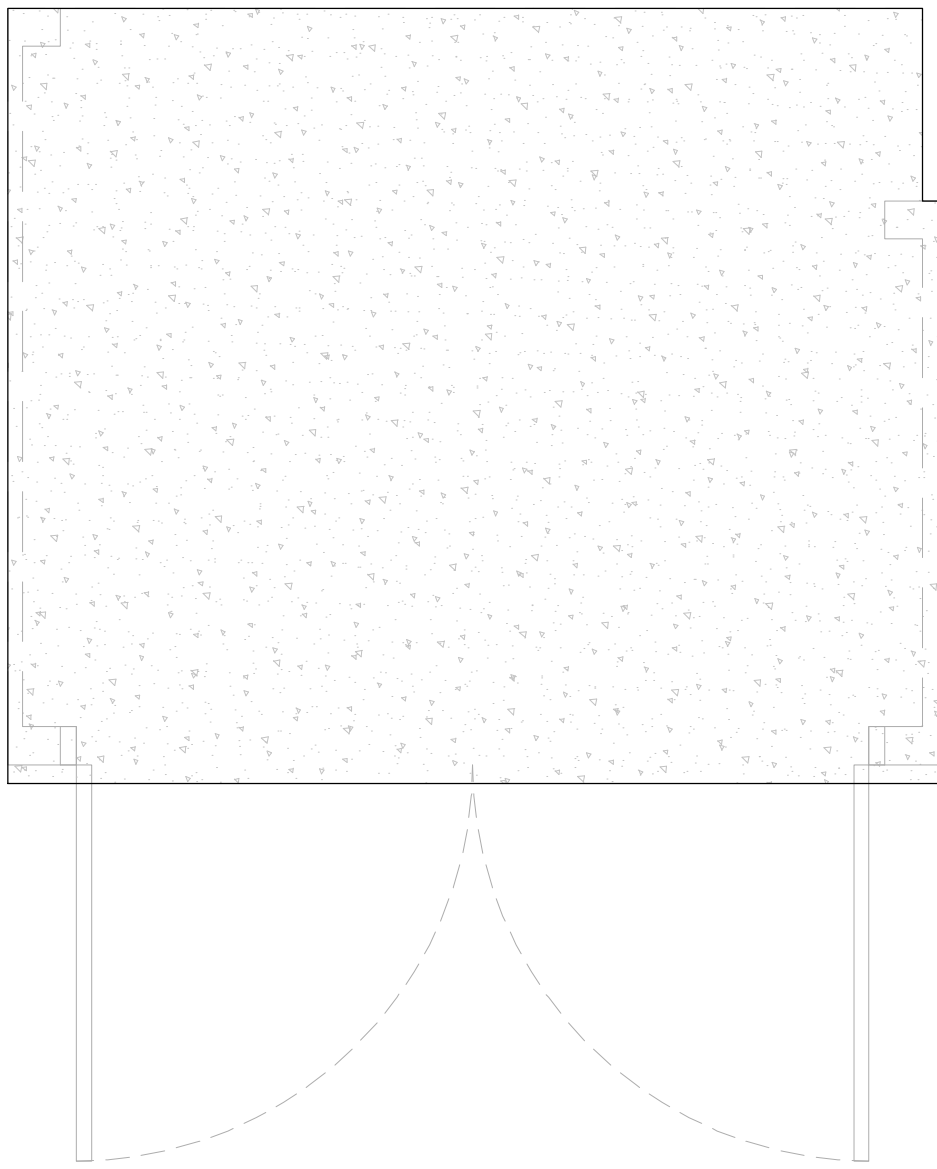


ROOF PLAN
SCALE 1:20

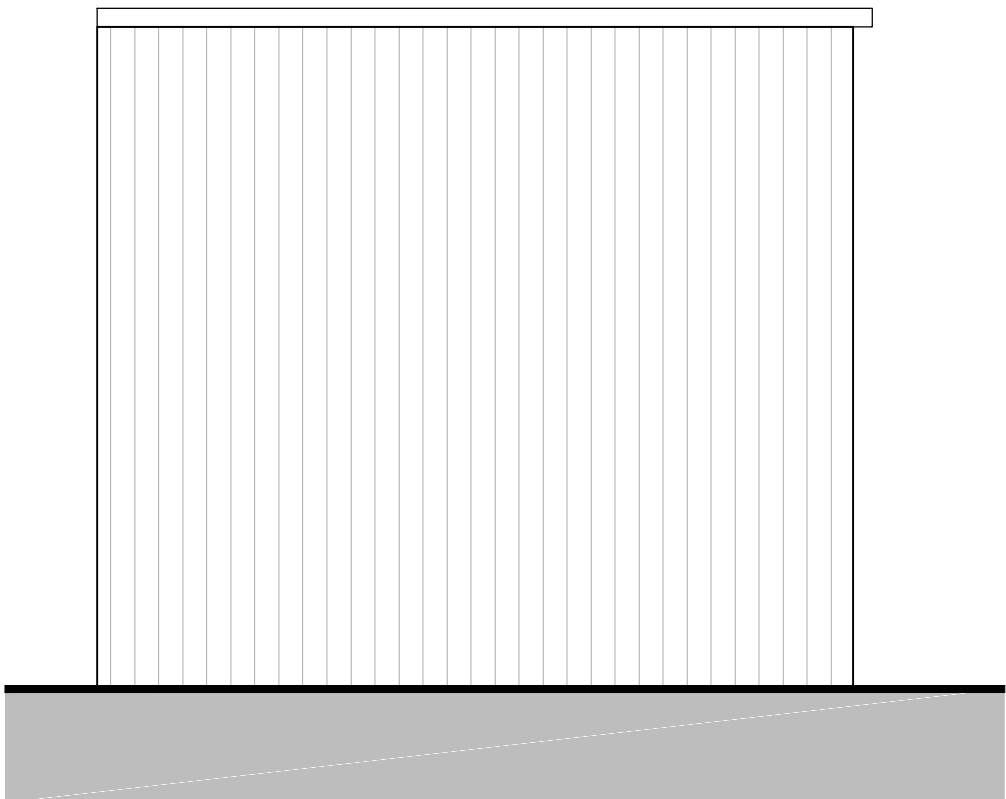

LEFT ELEVATION
SCALE 1:20

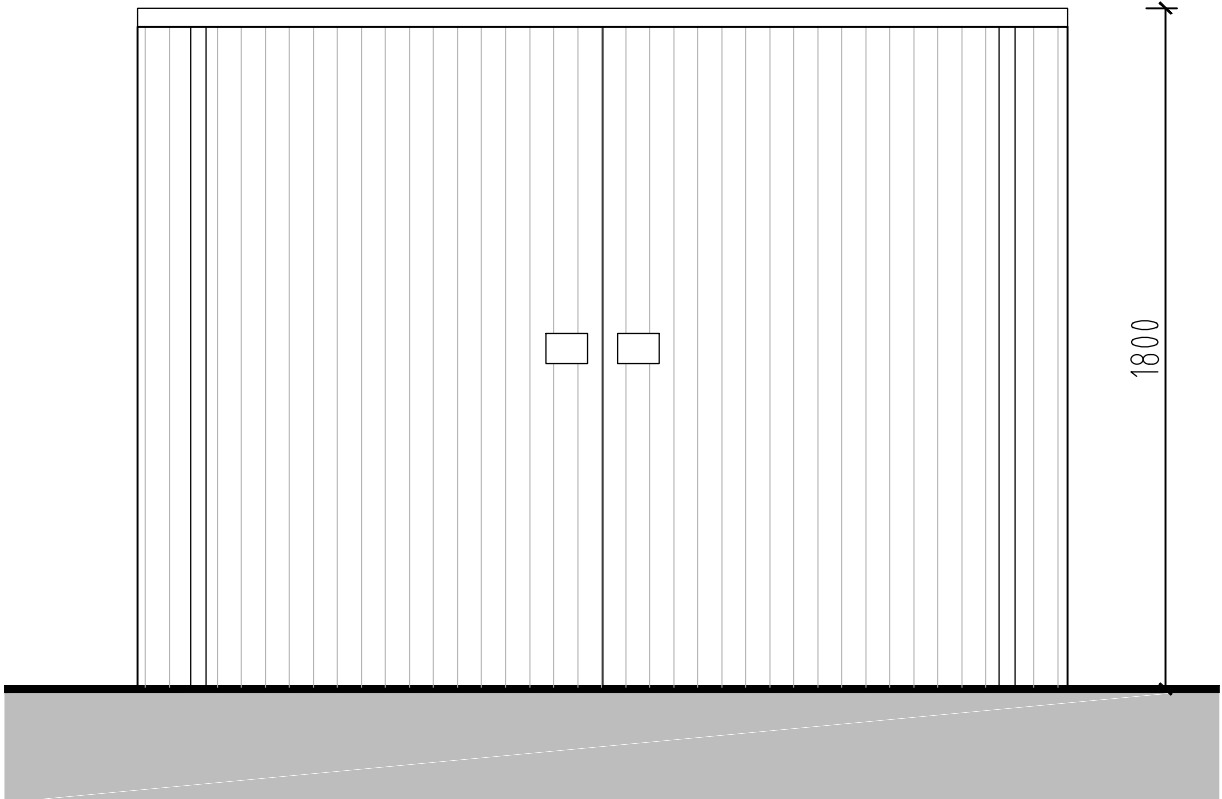


FRONT ELEVATION
SCALE 1:20

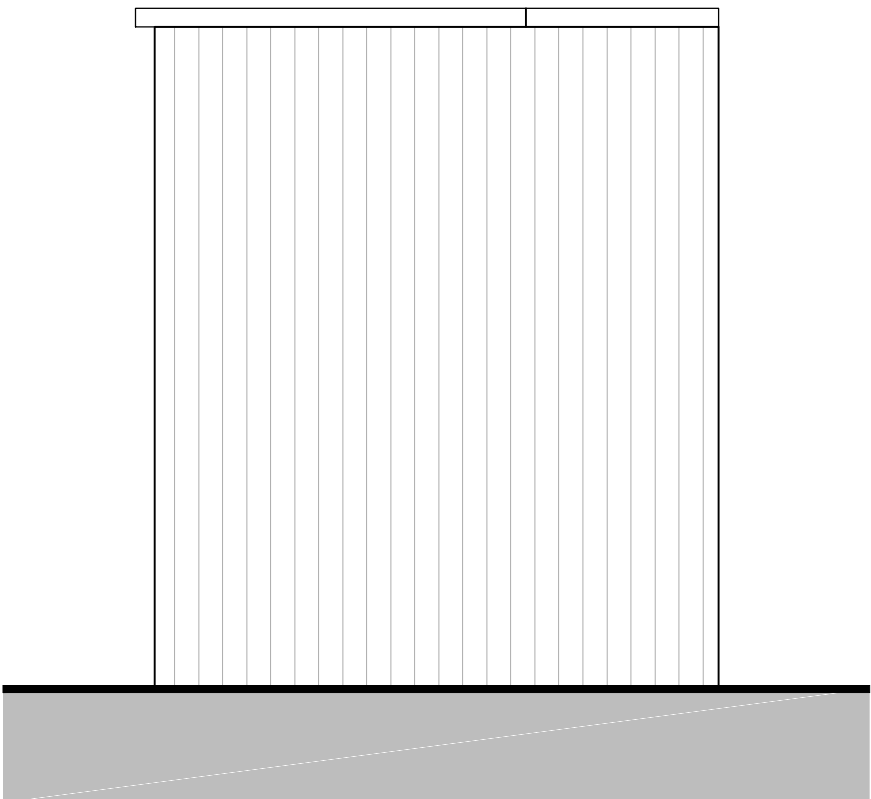

RIGHT ELEVATION
SCALE 1:20



FRONT ELEVATION IN CONTEXT
SCALE 1:100

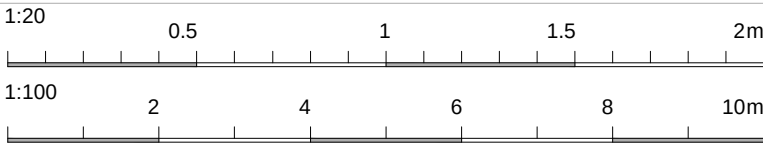

DO NOT SCALE FROM THIS DRAWING - REPORT ANY DISCREPANCIES TO
DESIGNER PRIOR TO COMMENCING WORKS

ALL DIMENSIONS TO BE VERIFIED BY THE CONTRACTOR ON SITE

THIS DRAWING REMAINS THE COPYRIGHT OF
TURNER JACKSON + DAY ASSOCIATES
AND CANNOT BE REPRODUCED WITHOUT WRITTEN CONSENT

PRELIMINARY

REV	DESCRIPTION	DATE	BY	CHKD

client details
Purecare Care Homes Limited

project details
**Caspian House, Richmond Ave,
Bognor Regis, PO21 2YE**

drawing title
Bin Store Plans and Elevations

date scale drawn by checked by
Aug '26 As Ind'@A1 LC

project no:	drawing no:	revision
1860	500	

**TURNER
JACKSON+DAY
ASSOCIATES**

Radio House
Thanet Way, Whitstable
Kent CT15 3DX

t: 01227 261453
e: enquiries@tjda.co.uk
www.turnerjacksonday.co.uk