

ARUN DISTRICT COUNCIL

No. *BR 167 08*

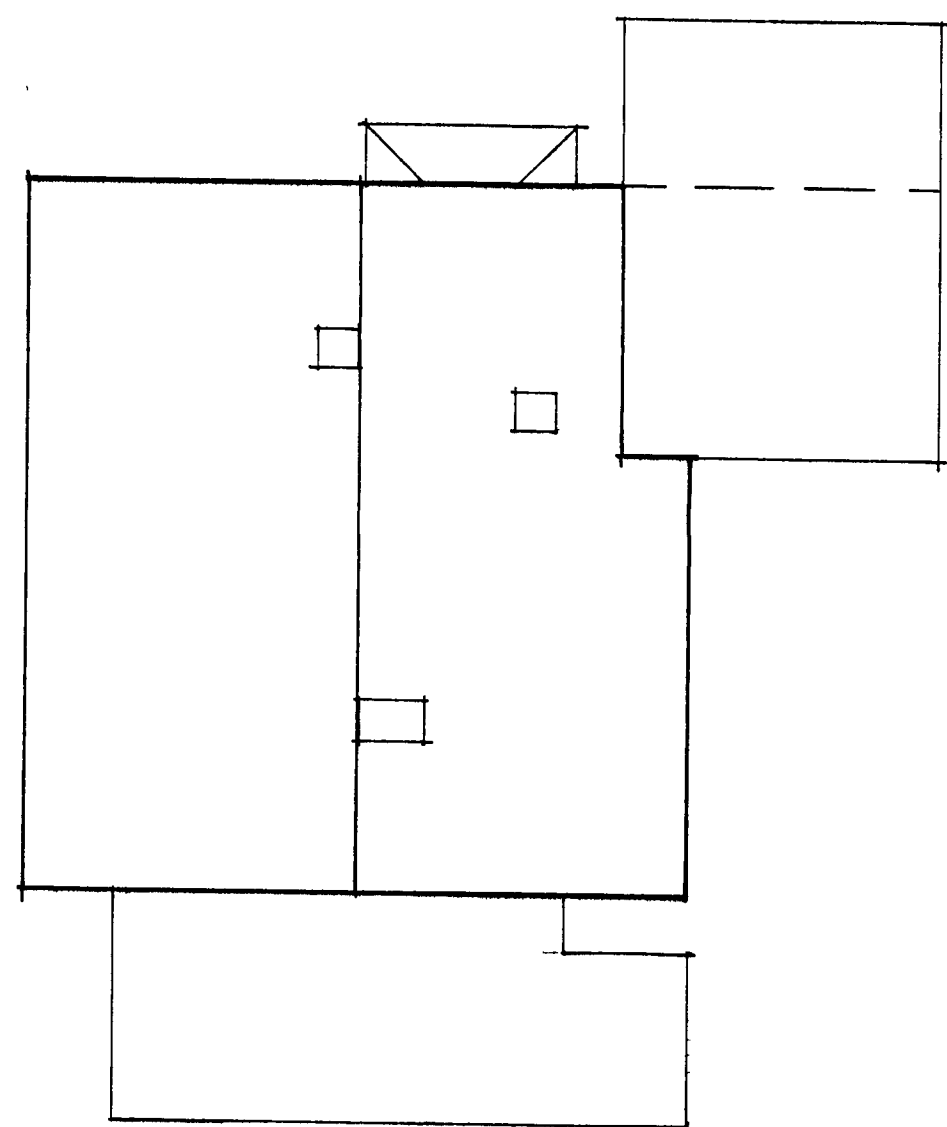
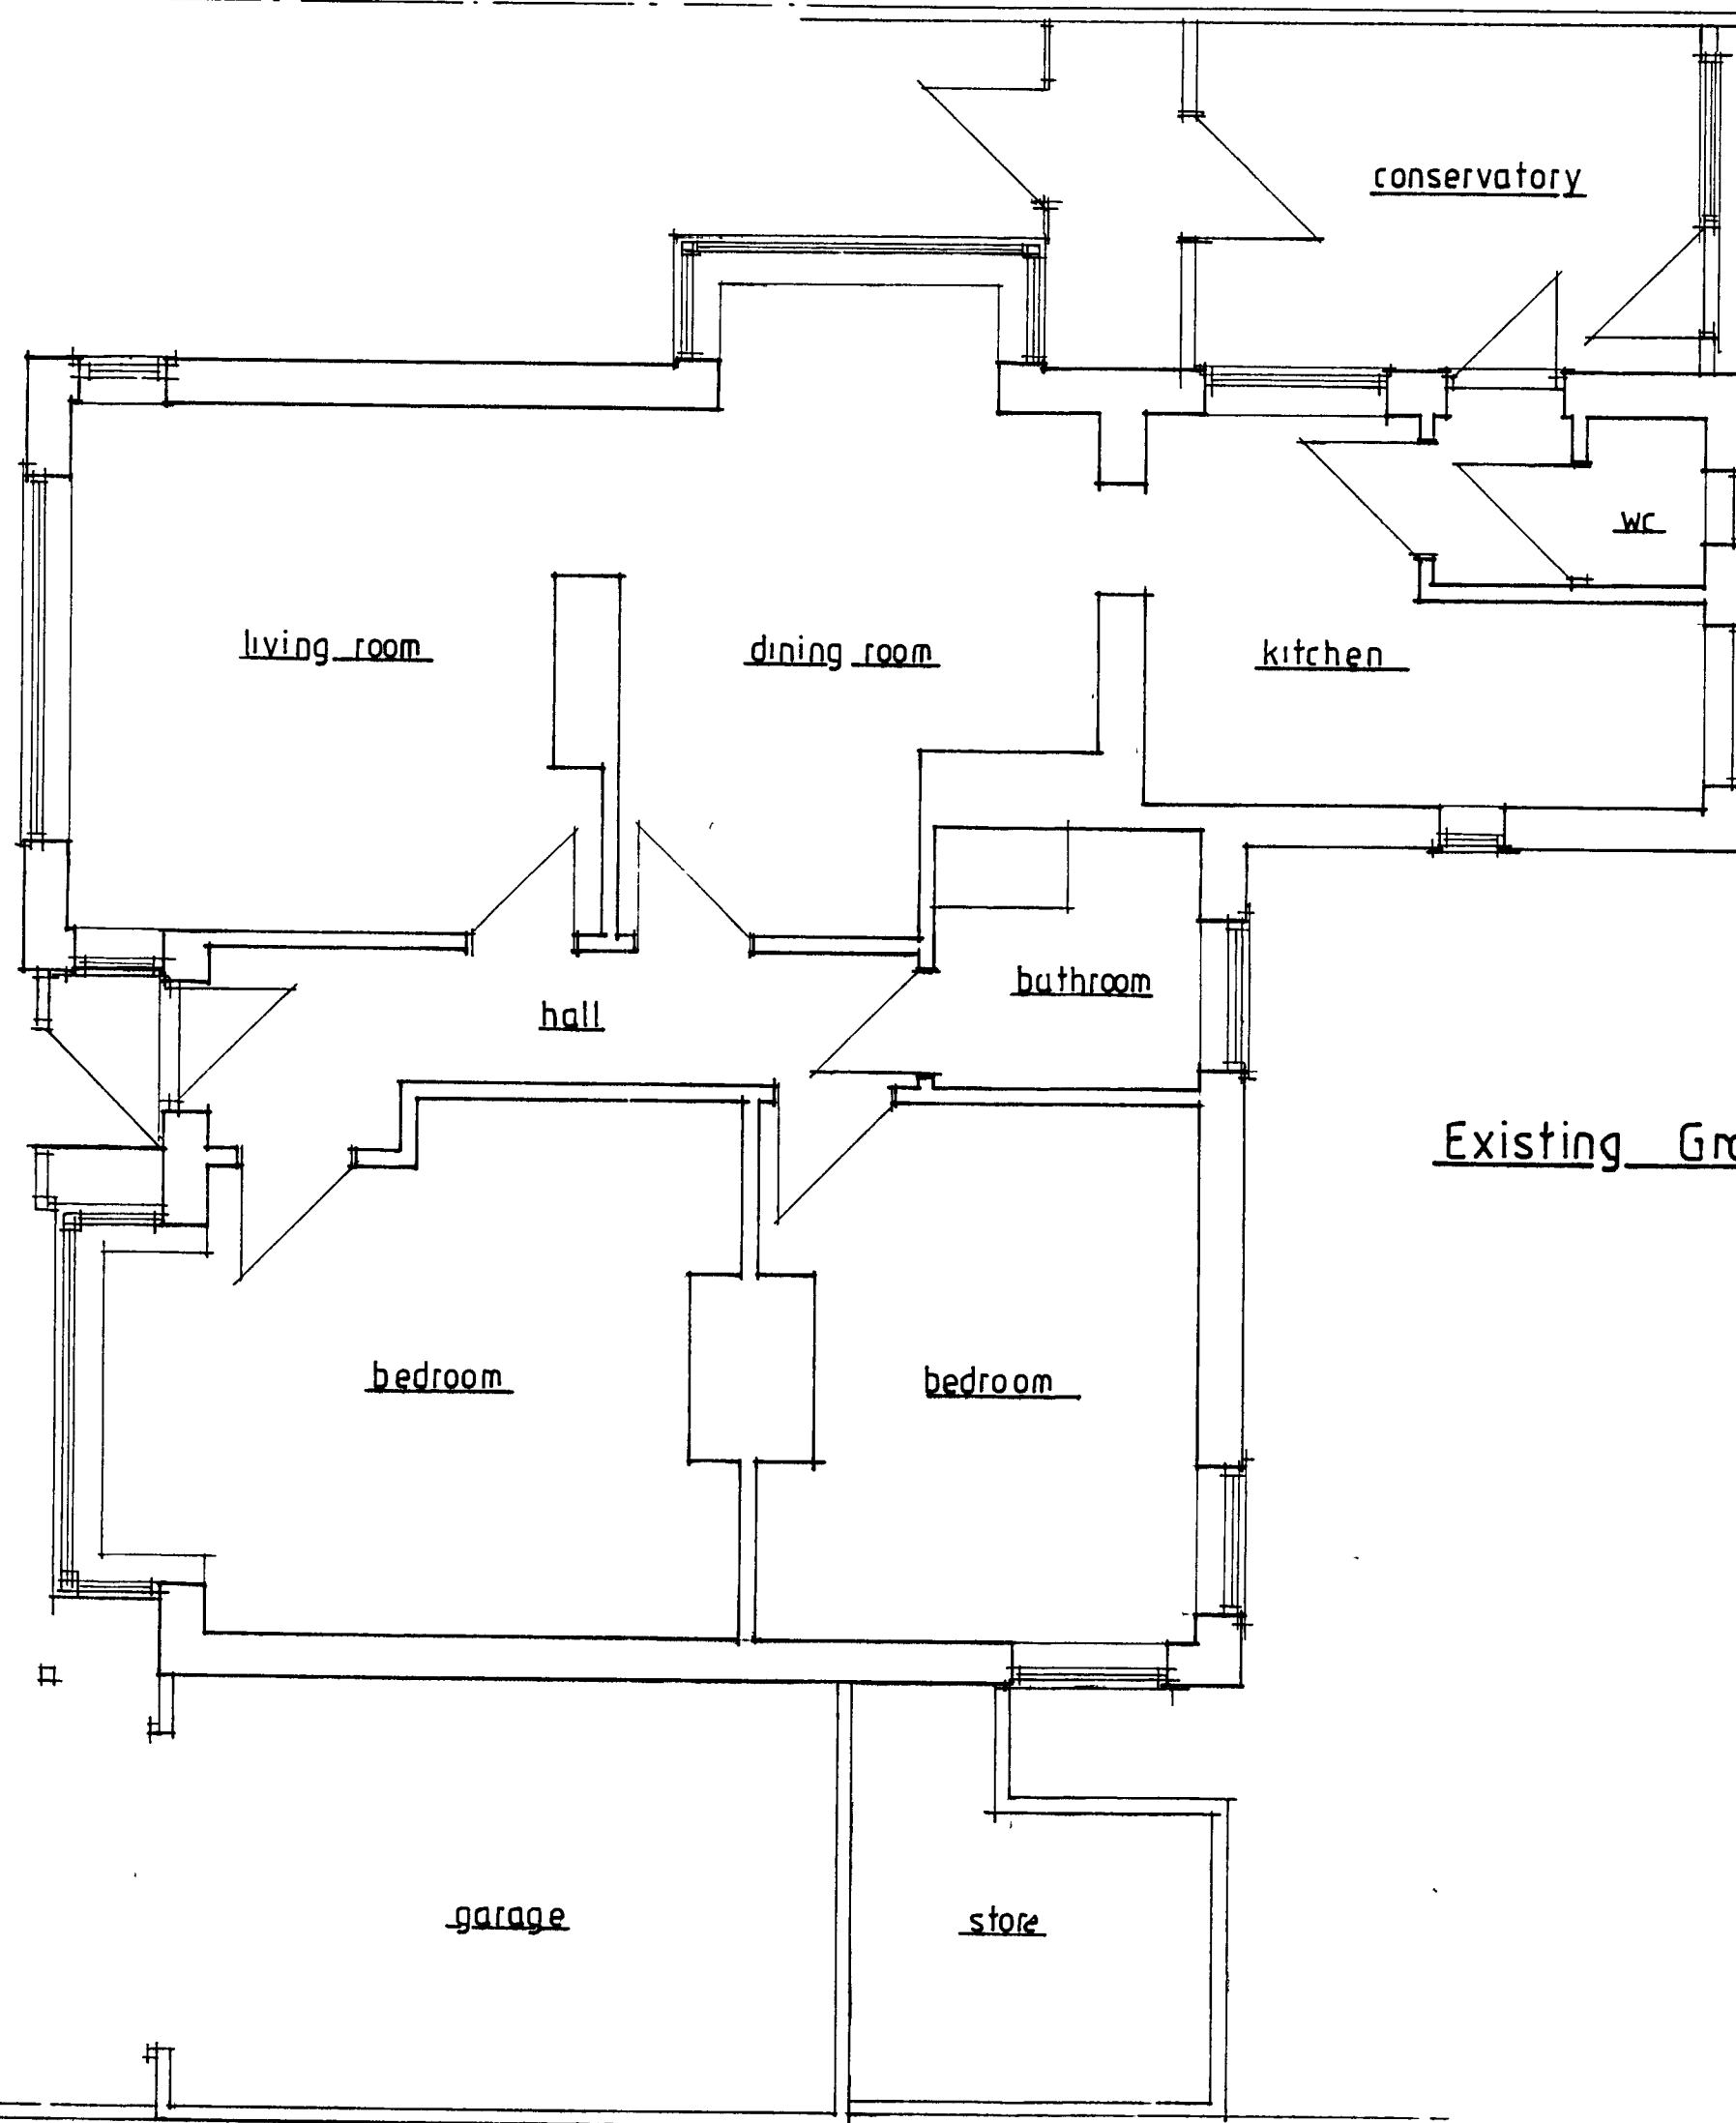
RECEIVED

All dimensions to be checked on site

All details and dimensions relating to sub-contractors or suppliers work must be checked and agreed between the general contractors and the sub-contractors or suppliers

Copyright reserved

Amendments

Existing Roof PlanExisting Ground Floor Plan10 IVYDALE ROAD
BOGNOR REGIS
WEST SUSSEX

EXTENSION

Scale 1:50, 1:100
Date May 2008
Drawn ADK

6278 01

J.P. Tupper Associates

Surveyors, Valuers & Architectural Consultants

20 Sudley Road, Bognor Regis, Sussex PO21 1EU
Tel. Bognor Regis (01243) 822903 & 863703
Fax. Bognor Regis (01243) 841500
E-mail: jpt@ricsonline.org