



ARUN DISTRICT COUNCIL			
No.	BR	167	08
RECEIVED			

All dimensions to be checked on site
 All details and dimensions relating to sub-contractors or suppliers work must be checked and agreed between the general contractors and the sub-contractors or suppliers
 Copyright reserved

Amendments

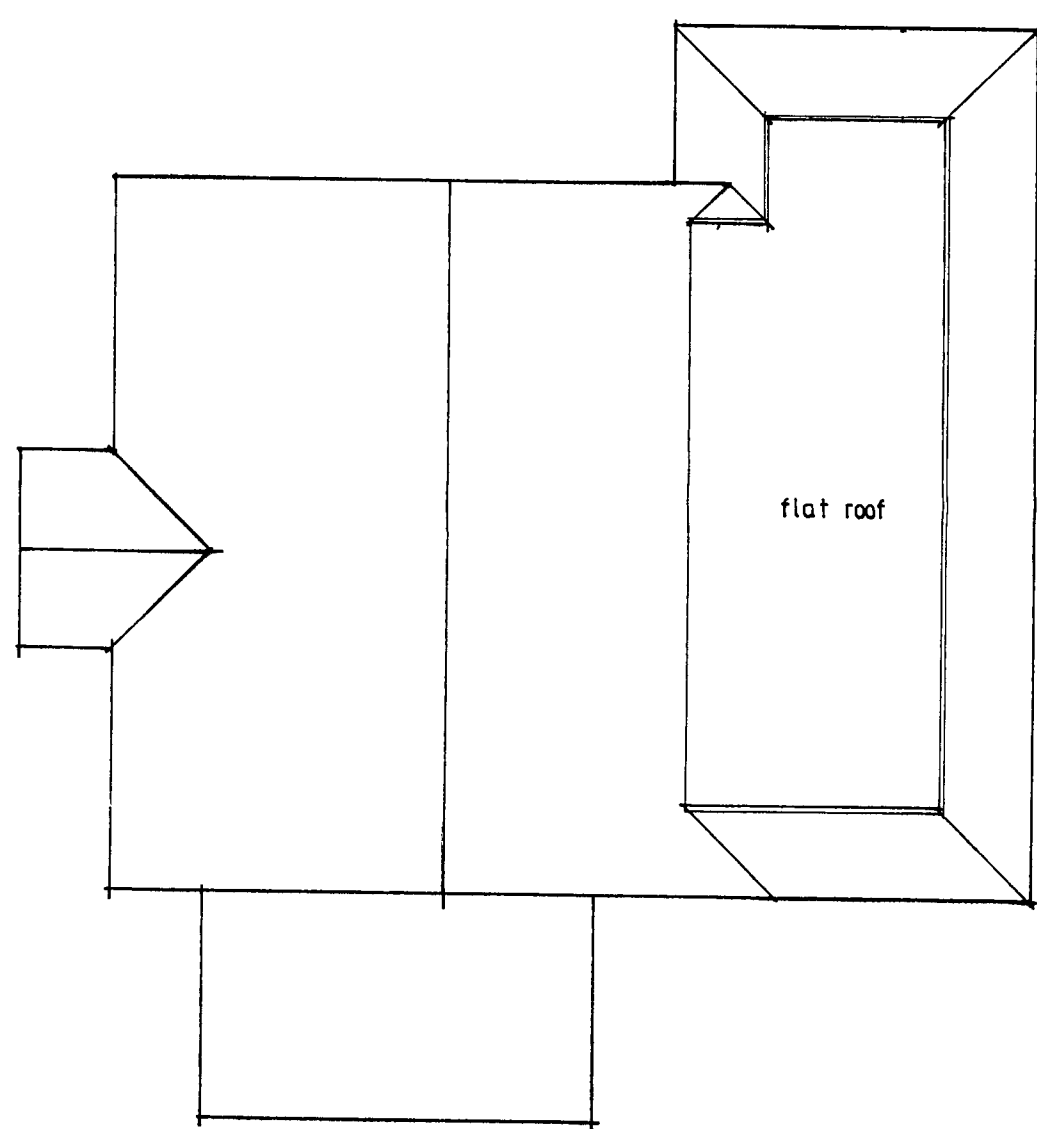

Proposed Roof Plan

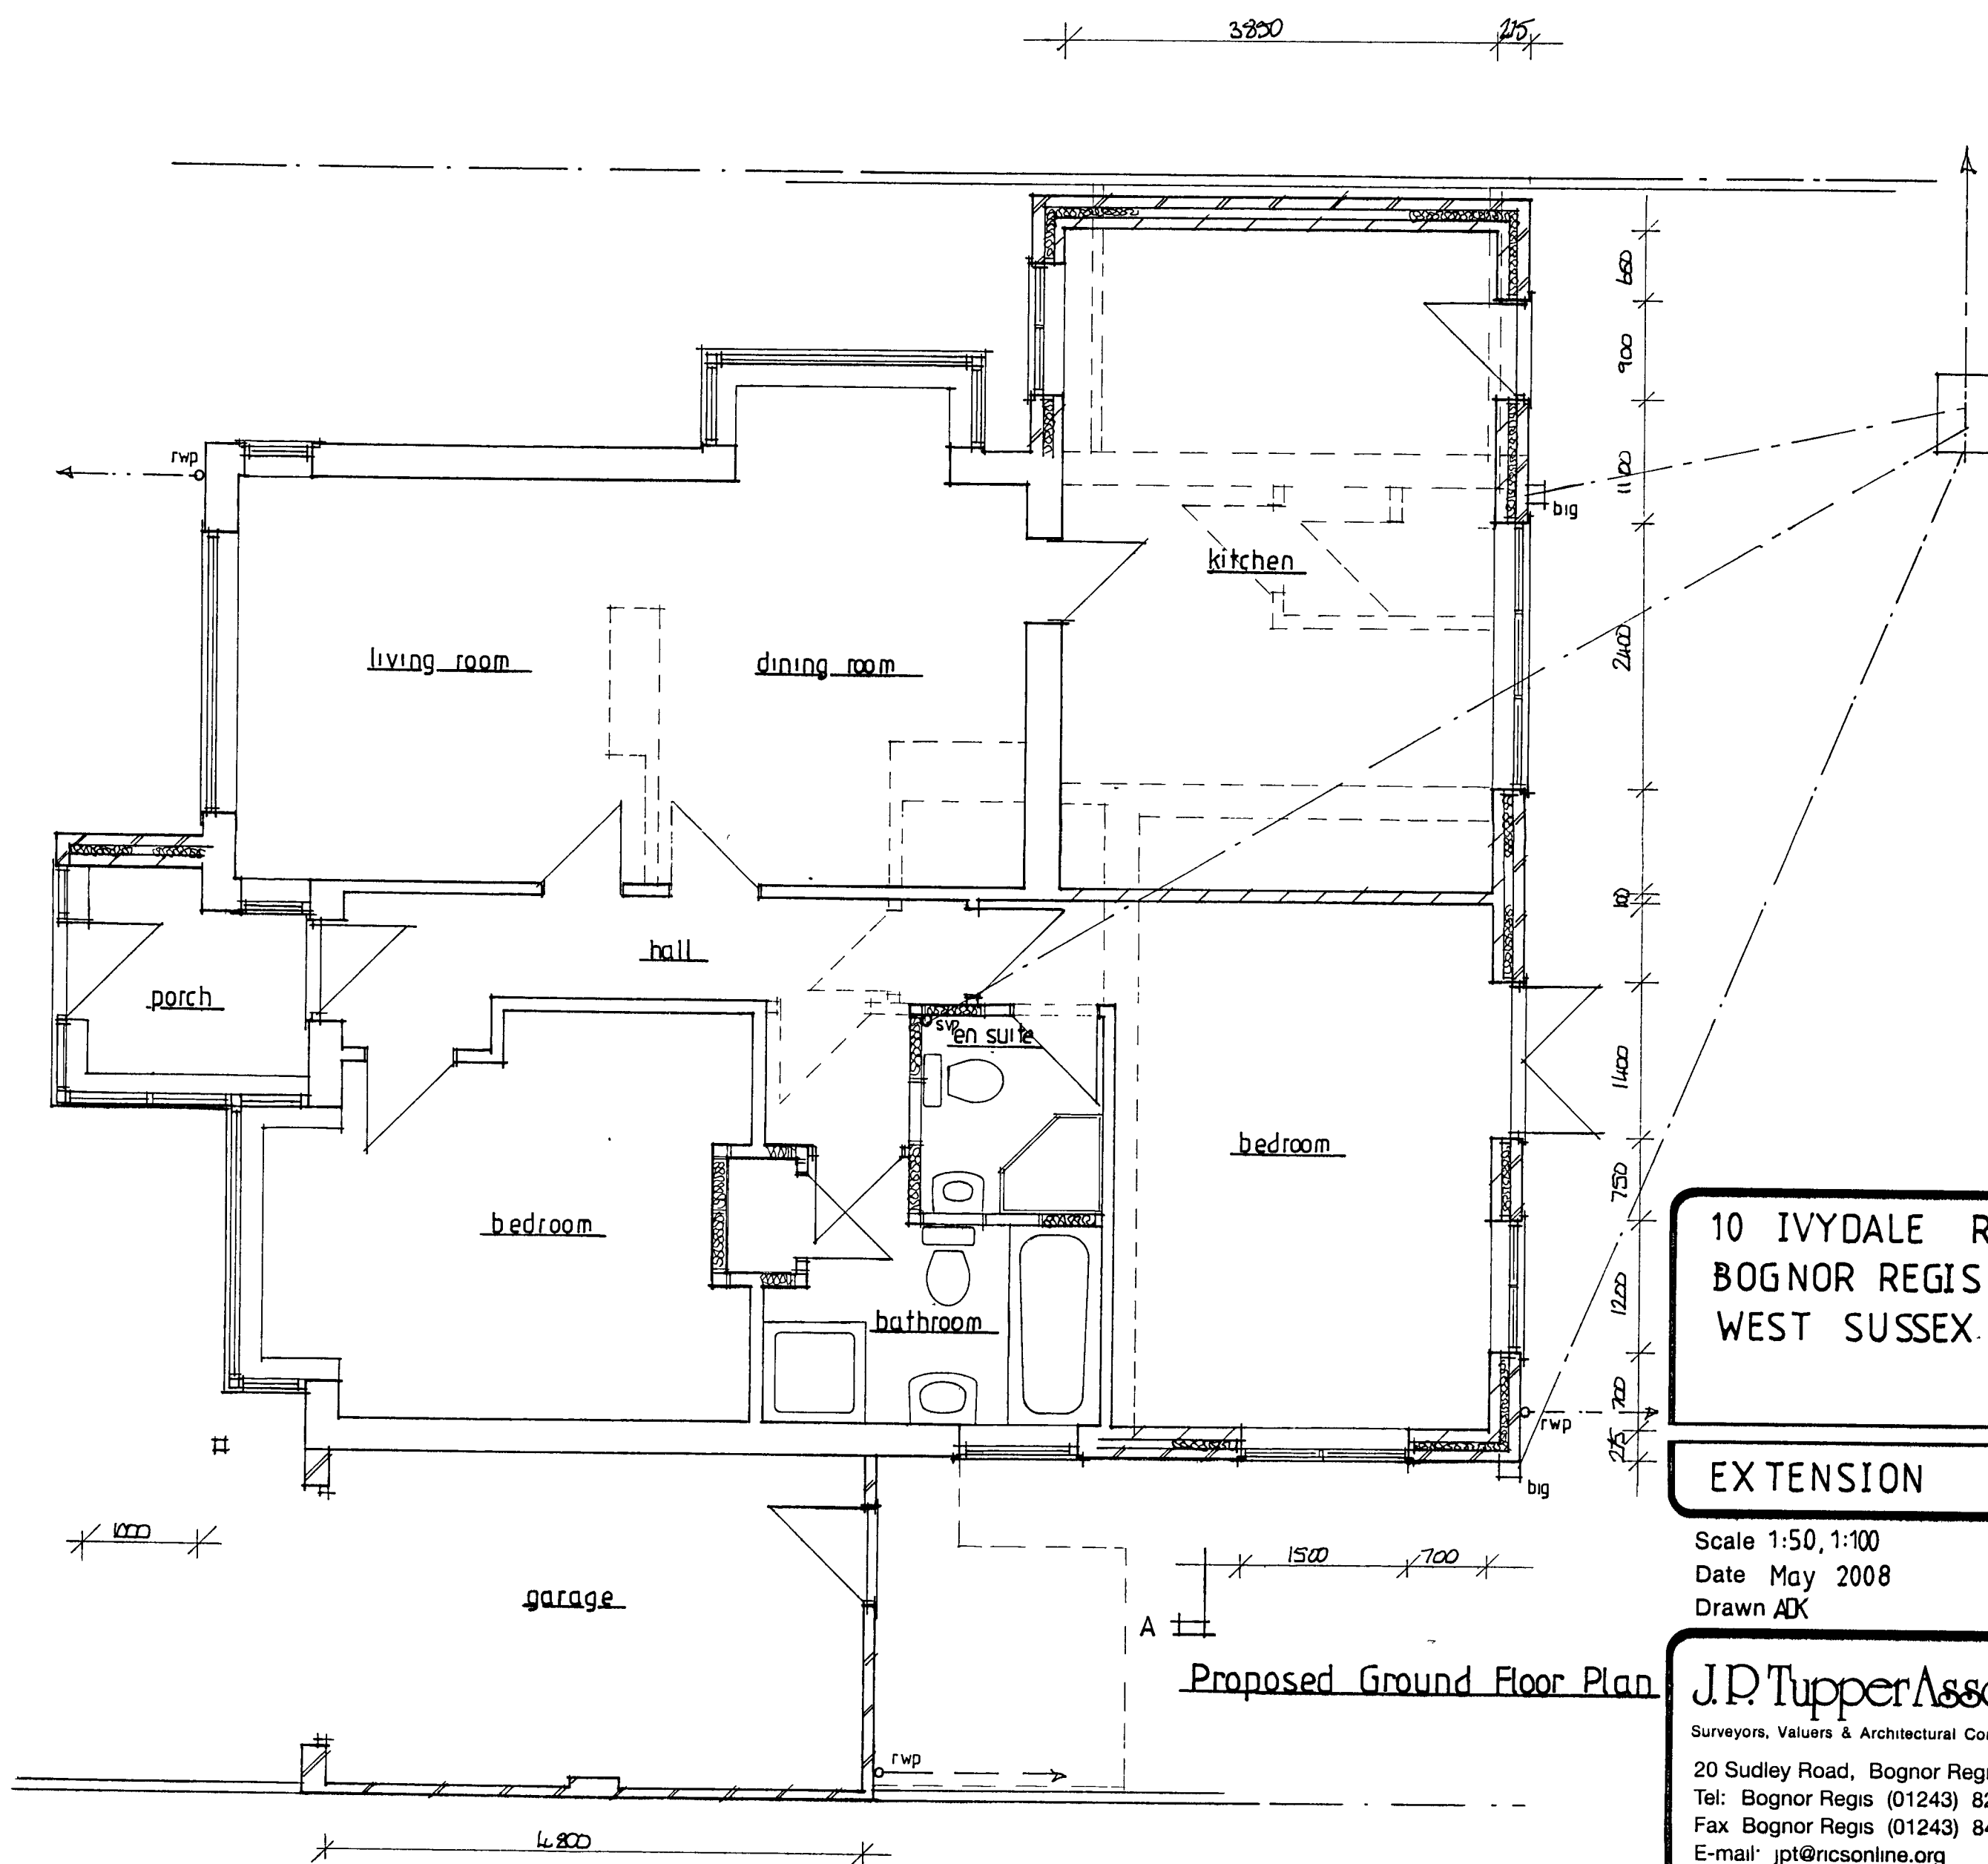

Proposed Ground Floor Plan

10 IVYDALE ROAD
 BOGNOR REGIS
 WEST SUSSEX.

EXTENSION

Scale 1:50, 1:100
 Date May 2008
 Drawn ADK

6278 02

J.P. Tupper Associates
 Surveyors, Valuers & Architectural Consultants
 20 Sudley Road, Bognor Regis, Sussex PO21 1EU
 Tel: Bognor Regis (01243) 822903 & 863703
 Fax Bognor Regis (01243) 841500
 E-mail: jpt@ricsonline.org