


All dimensions to be checked on site
All details and dimensions relating to sub-contractors or suppliers work must be checked and agreed between the general contractors and the sub-contractors or suppliers
Copyright reserved

Amendments

A AMENDED BLOCK PLAN


BR/167/08

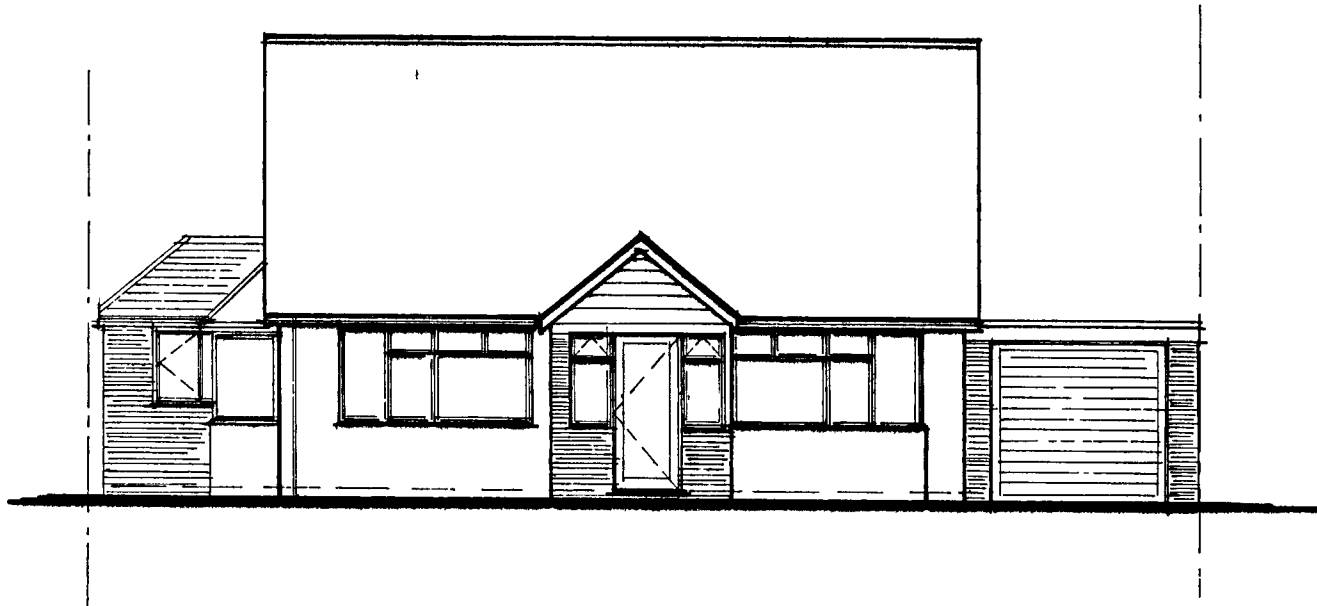


Proposed Front Elevation




Proposed Side Elevation

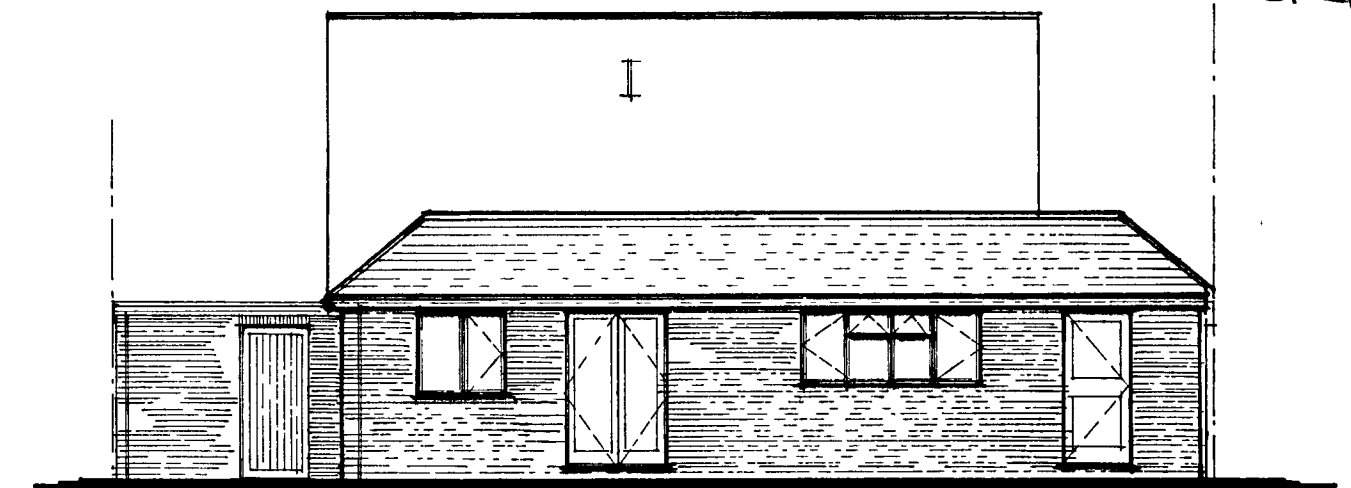


Proposed Rear Elevation

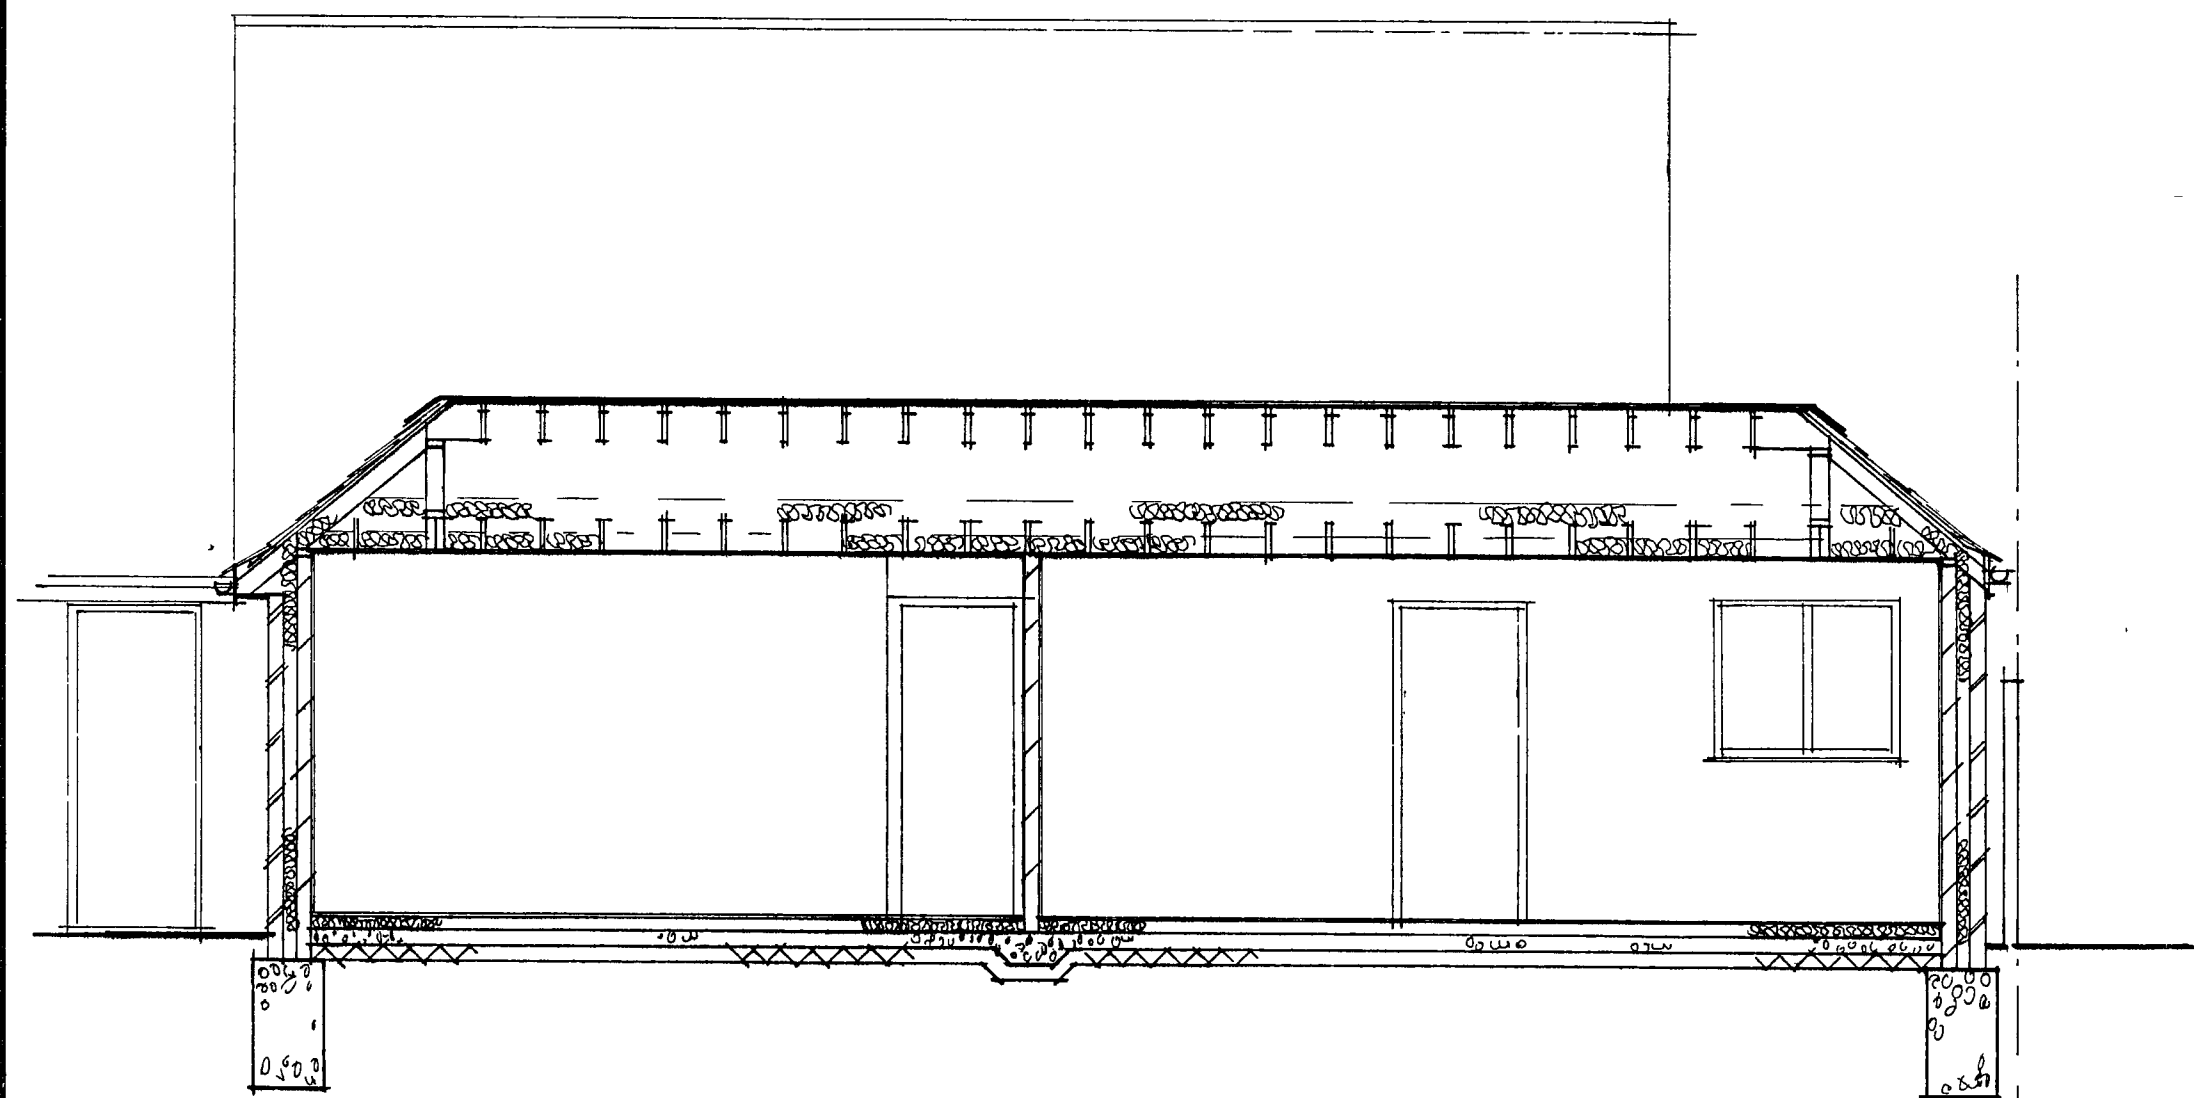

Section A-A

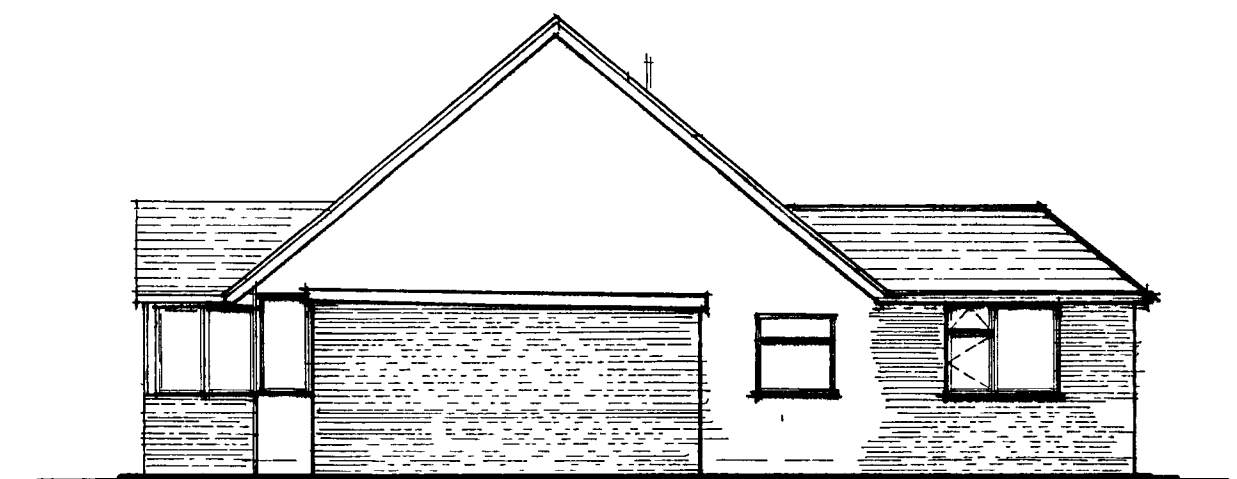

Proposed Side Elevation

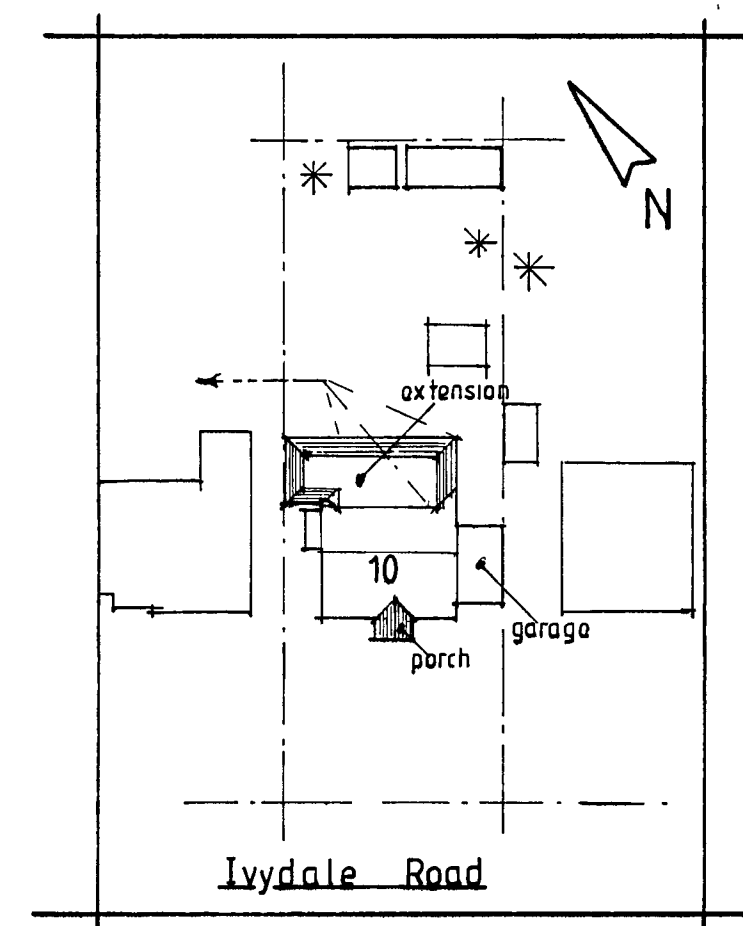

Block + Site Plan

10 IVYDALE ROAD
BOGNOR REGIS
WEST SUSSEX

EXTENSION

Scale 1:100, 1:500
Date May 2008
Drawn ADK

6278

04A

J.P. Tupper Associates

Surveyors, Valuers & Architectural Consultants
20 Sudley Road, Bognor Regis, Sussex PO21 1EU
Tel. Bognor Regis (01243) 822903 & 863703
Fax Bognor Regis (01243) 841500
E-mail. jpt@ricsonline.org