


RevNo	Revision note	Date	Signature	Checked
-------	---------------	------	-----------	---------

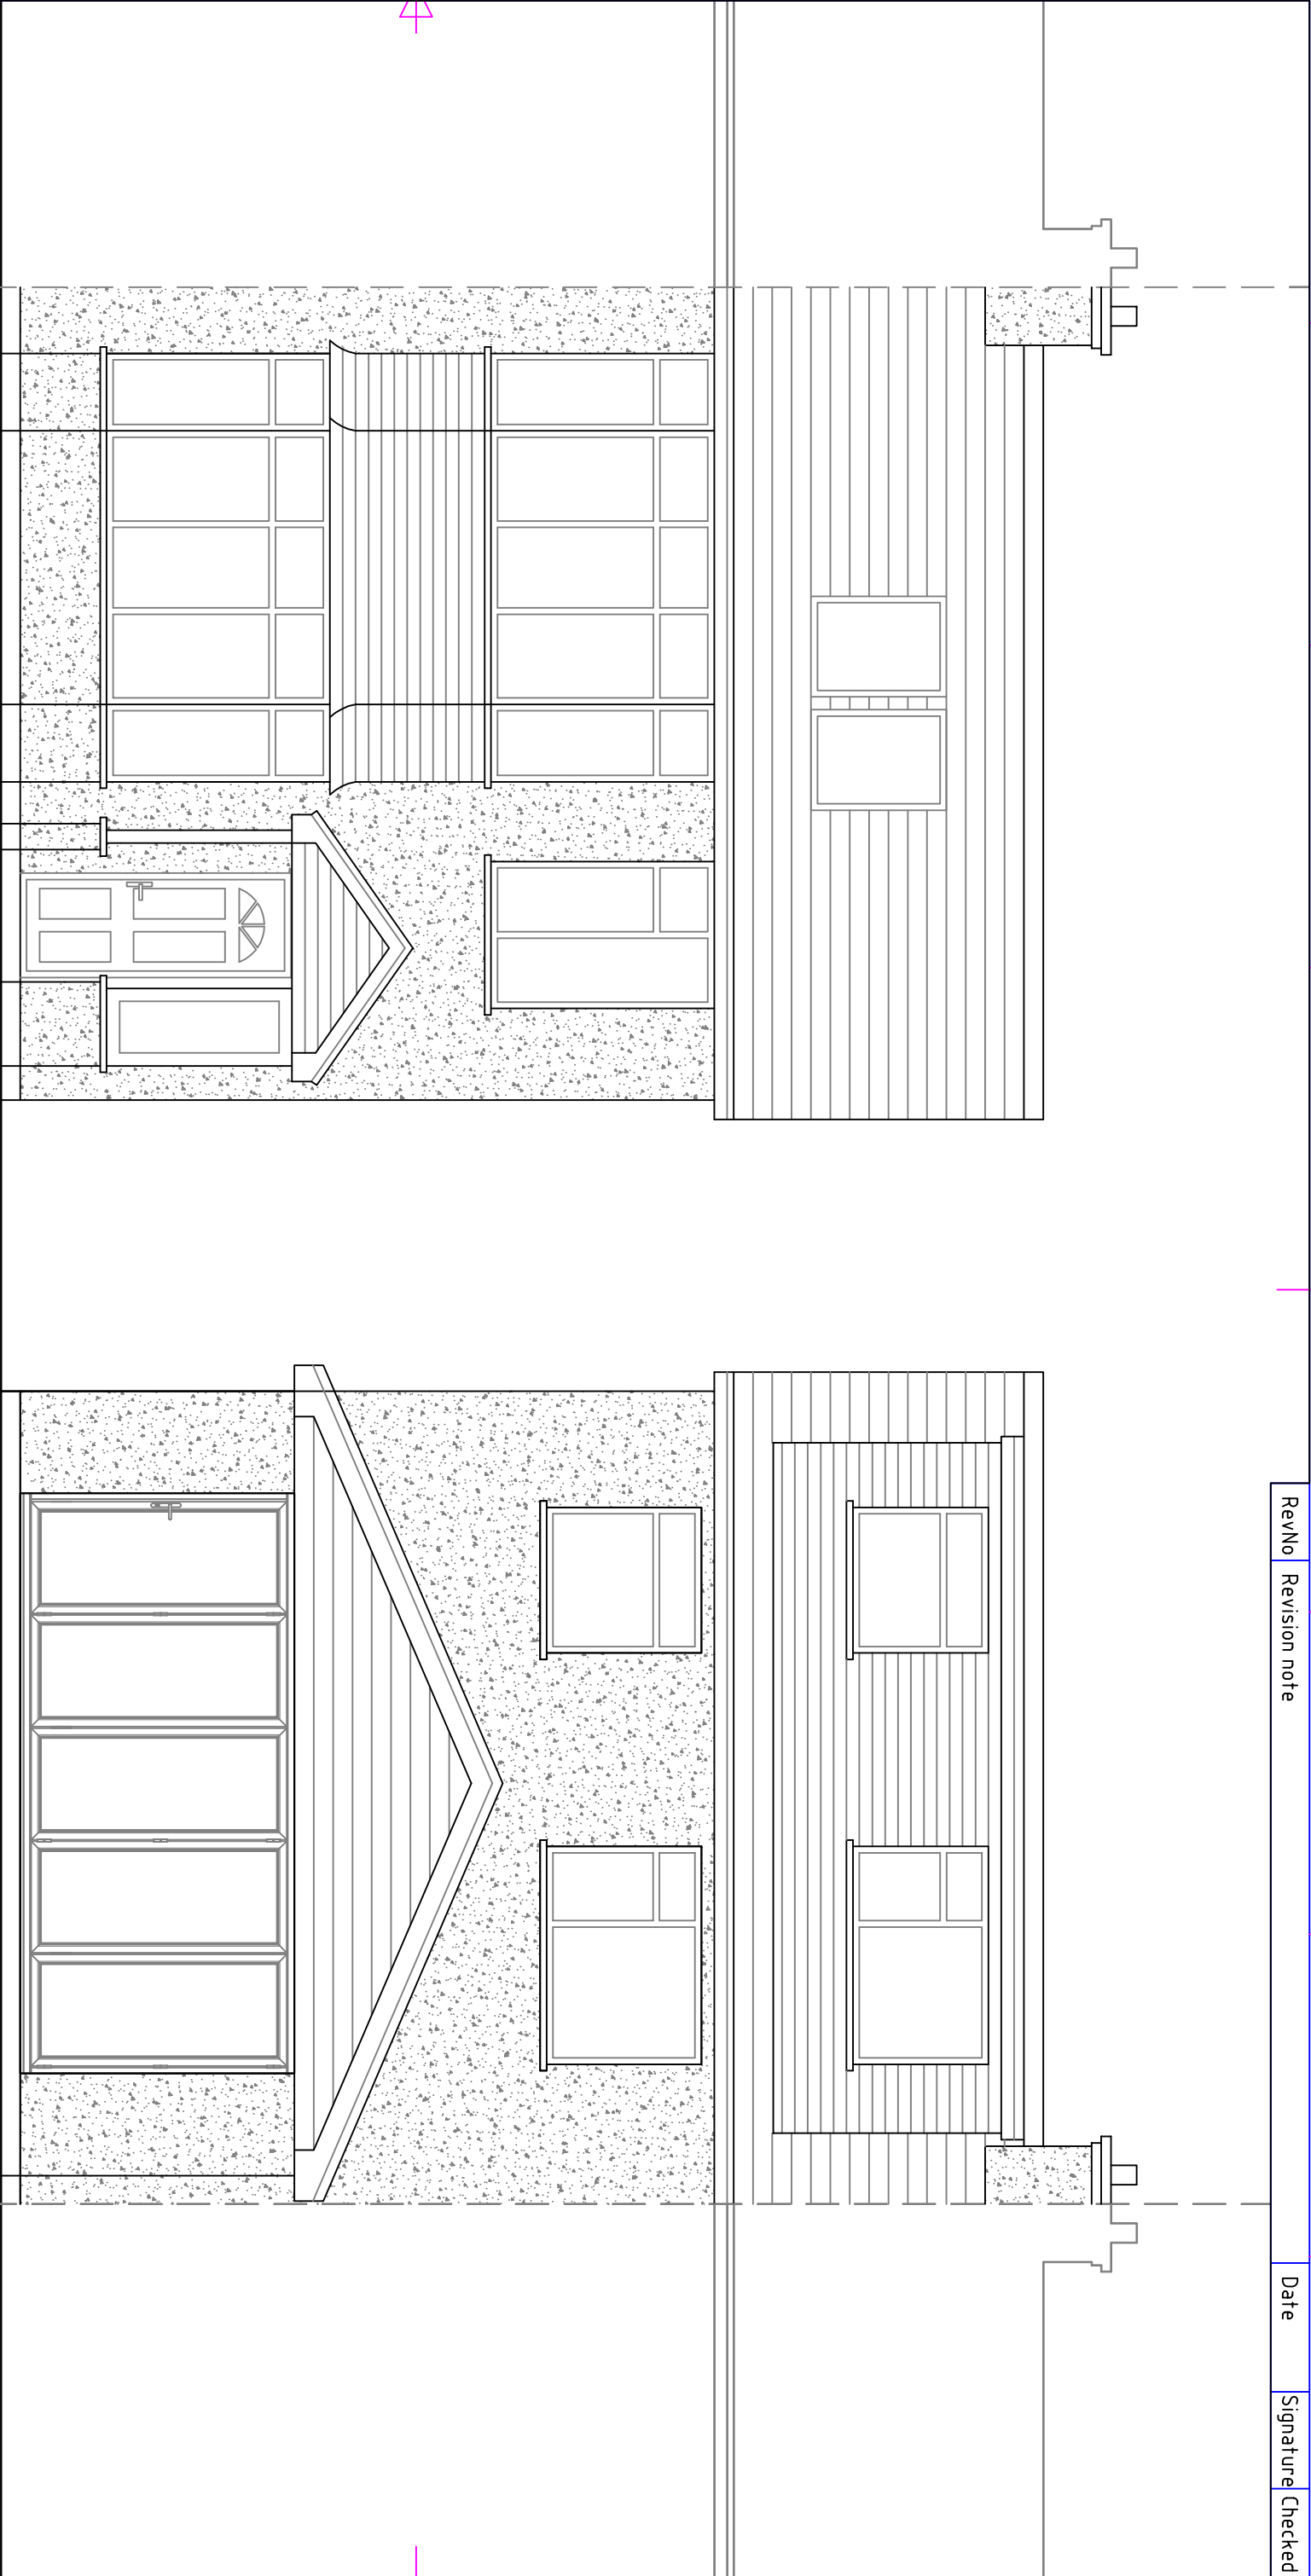

Proposed Front Elevation

Proposed Rear Elevation

Itemref	Quantity	Title/Name, designation, material, dimension etc			Article No./Reference	
Designed by jd	Checked by	Approved by - date	File name	Date July 15	Scale 1:50	
Loft Conversion				Mulberry Lodge Bersted Street		
				05	Edition	Sheet