


NOTES
WRITTEN DIMENSIONS TO BE TAKEN IN PREFERENCE TO SCALE, AND ARE TO BE CHECKED ON SITE PRIOR TO COMMENCING WORK.
THIS DRAWING IS TO BE READ IN CONJUNCTION WITH ALL OTHER DOCUMENTS RELATING TO THIS PROJECT.
ANY DIMENSIONS SHOWN ARE TO BE REFERRED IMMEDIATELY TO THE PROJECT DESIGNER.
THIS DRAWING IS COPYRIGHT, AND SHOULD NOT BE USED OR REPRODUCED WITHOUT PERMISSION.
IT IS THE CONTRACTOR'S RESPONSIBILITY TO ENSURE COMPLIANCE WITH THE BUILDING REGULATIONS.

Scale bar (m)

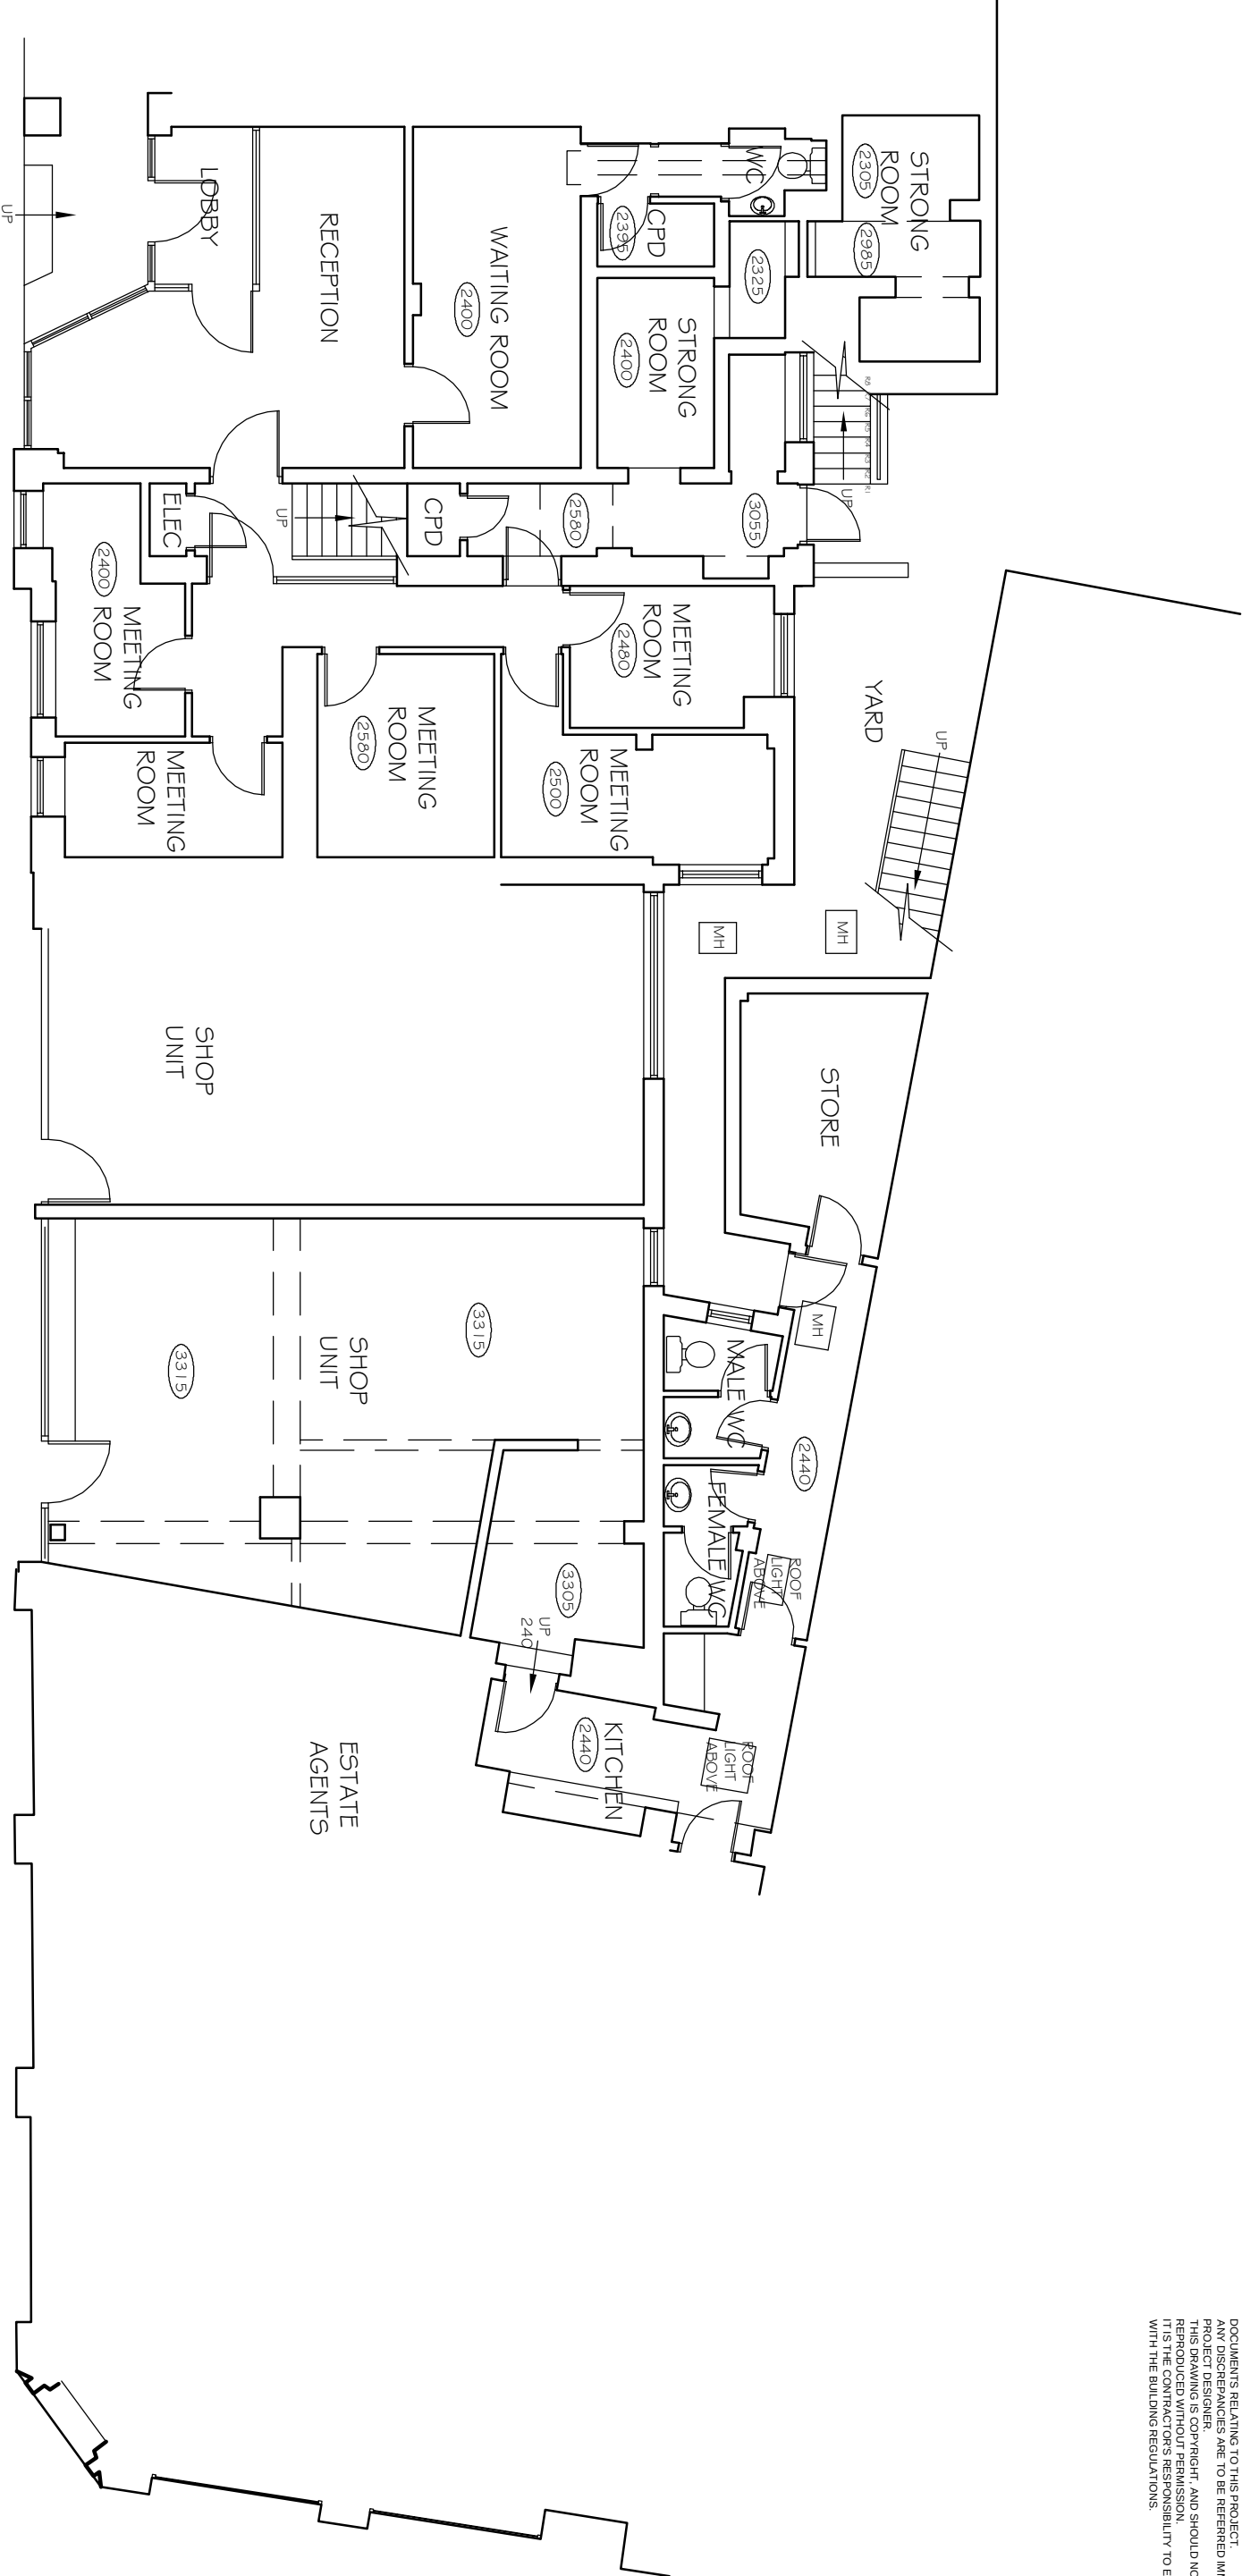

EXISTING GROUND
FLOOR PLAN

PAVEMENT

CHARTERED BUILDING SURVEYORS

SLOANE

BROWN

ARCHITECTURAL SERVICES

Unit 3b Woodhorn Business Centre
Woodhorn Lane
Oving, Chichester
West Sussex PO20 2BX
Tel 01243 774764
www.sloaneandbrown.co.uk

A	ADDITIONAL INFORMATION	24.11.16
REV	DESCRIPTION	DATE
PROJECT		
YORK ROAD CHAMBERS		
YORK ROAD		
BOGNOR REGIS		
WEST SUSSEX		

DRAWING TITLE
EXISTING GROUND FLOOR PLAN

CLIENT
FALCON SOLAR LTD

SCALE	DRAWN BY	DATE
1:100 @A3	PLB	AUG 16
DWG NO	589/O1	REV. A