


NOTES  
WRITTEN DIMENSIONS TO BE TAKEN IN PREFERENCE TO SCALE, AND ARE TO BE CHECKED ON SITE PRIOR TO COMMENCING WORK.  
THIS DRAWING IS TO BE READ IN CONJUNCTION WITH ALL OTHER DOCUMENTS RELATING TO THIS PROJECT.  
ALL DIMENSIONS SHOWN ARE TO BE REFERRED IMMEDIATELY TO THE PROJECT DESIGNER.  
THIS DRAWING IS COPYRIGHT, AND SHOULD NOT BE USED OR REPRODUCED WITHOUT PERMISSION.  
IT IS THE CONTRACTOR'S RESPONSIBILITY TO ENSURE COMPLIANCE WITH THE BUILDING REGULATIONS.

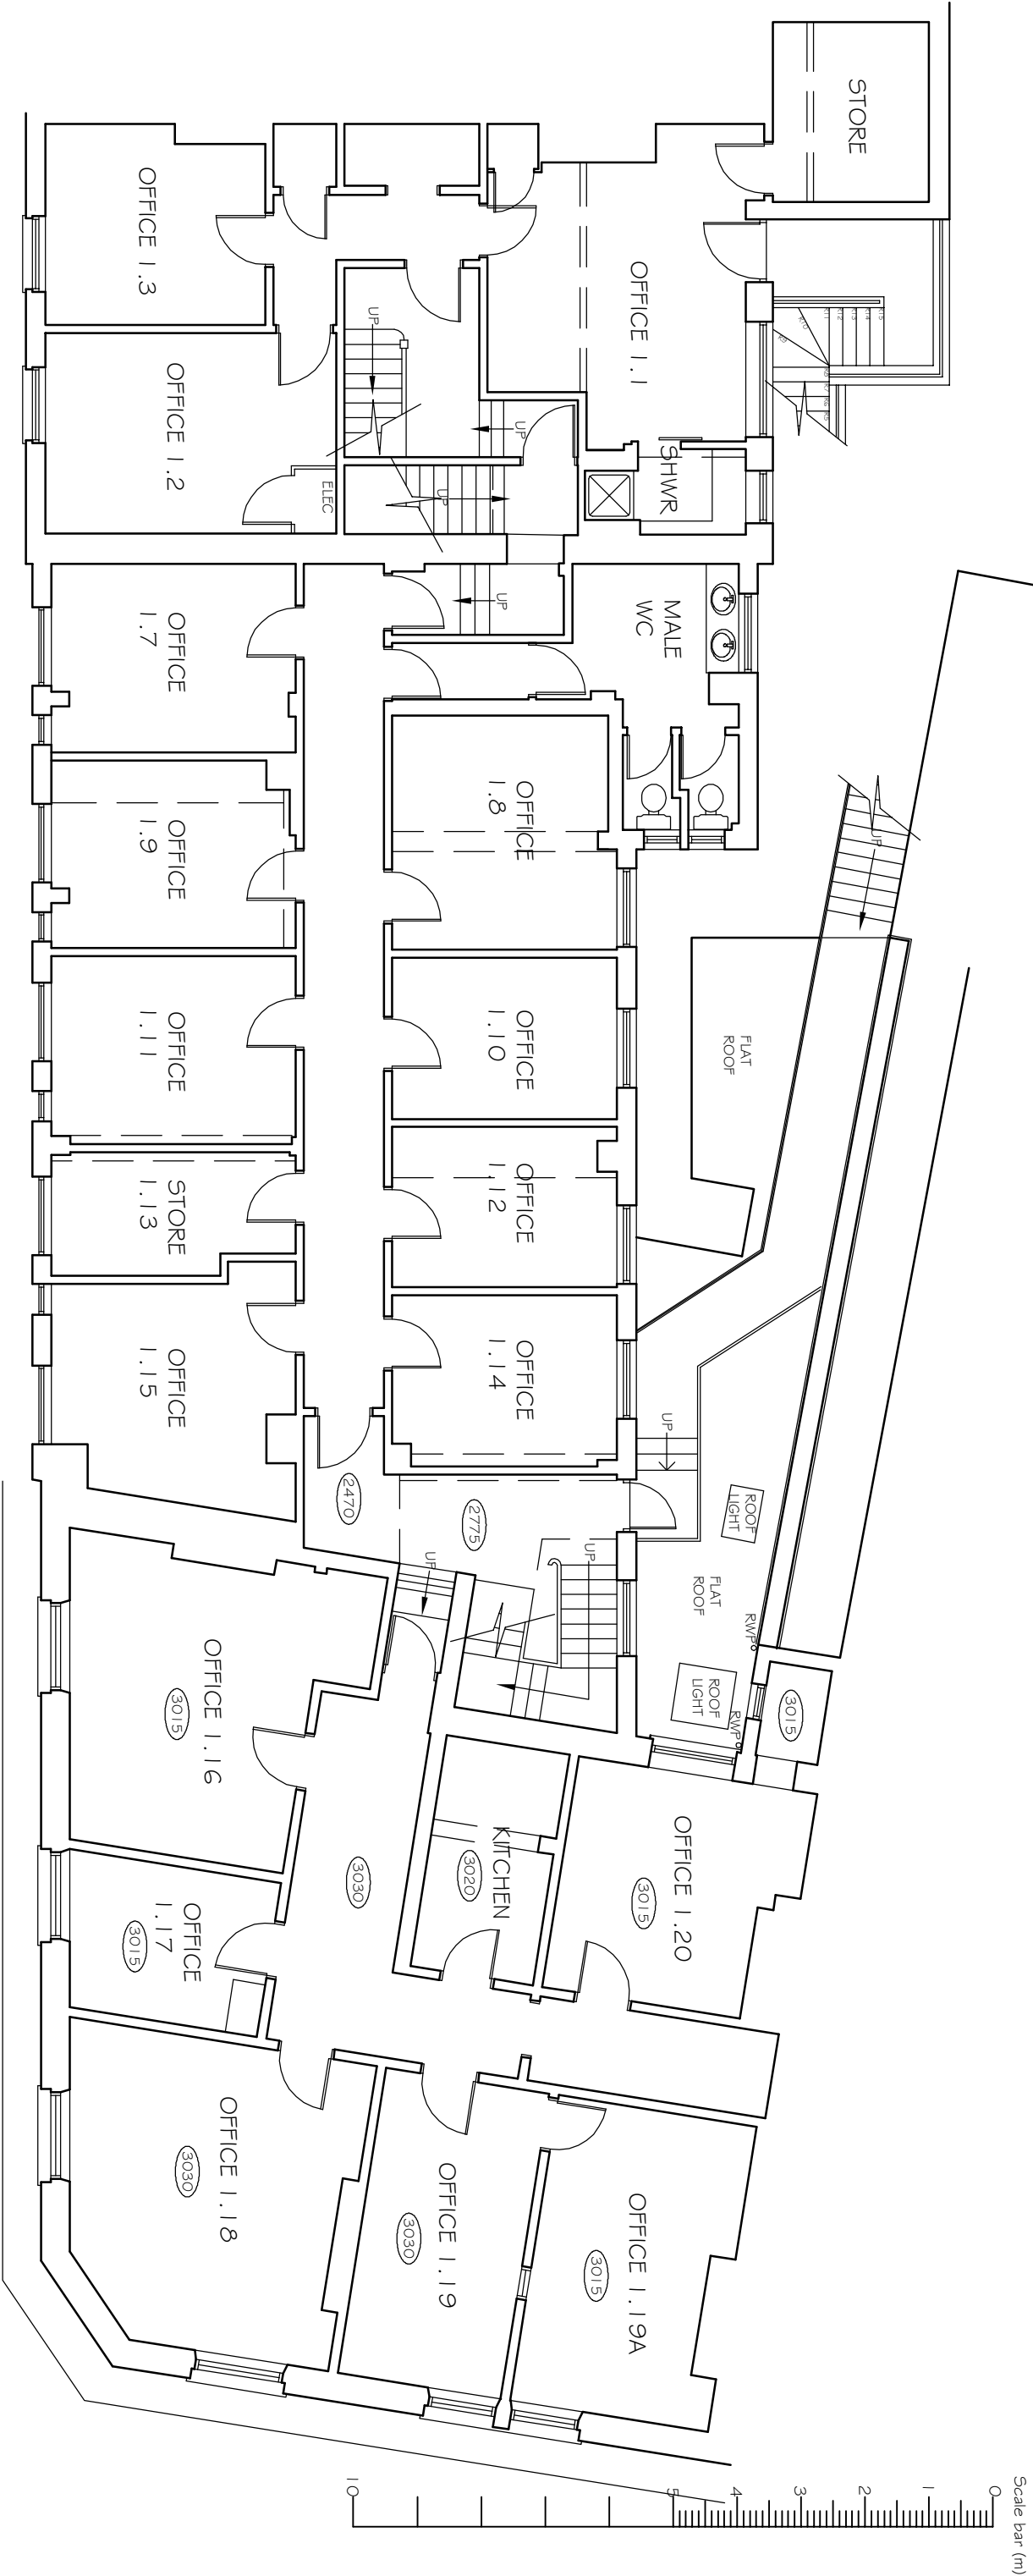

EXISTING FIRST FLOOR PLAN

|     |                        |          |
|-----|------------------------|----------|
| A   | ADDITIONAL INFORMATION | 24.11.16 |
| REV | DESCRIPTION            | DATE     |

**PROJECT**  
YORK ROAD CHAMBERS  
YORK ROAD  
BOGNOR REGIS  
WEST SUSSEX

**DRAWING TITLE**  
EXISTING FIRST FLOOR PLAN



Unit 3b Woodhorn Business Centre  
Woodhorn Lane  
Oving Chichester  
West Sussex PO20 2BX  
Tel 01 243 774764  
www.sloaneandbrown.co.uk

|                 |                  |
|-----------------|------------------|
| <b>CLIENT</b>   | FALCON SOLAR LTD |
| <b>SCALE</b>    | 1 : 100 @A3      |
| <b>DWG NO</b>   | 589/02           |
| <b>DRAWN BY</b> | PLB              |
| <b>DATE</b>     | AUG 16           |
| <b>REV. A</b>   |                  |