


NOTES
WRITTEN DIMENSIONS TO BE TAKEN IN PREFERENCE TO SCALE, AND ARE TO BE CHECKED ON SITE PRIOR TO COMMENCING WORK. THIS DRAWING IS TO BE USED IN CONJUNCTION WITH ALL OTHER DRAWINGS AND SPECIFICATIONS. ANY DISCREPANCIES ARE TO BE REFERRED IMMEDIATELY TO THE PROJECT DESIGNER.
THIS DRAWING IS COPYRIGHT, AND SHOULD NOT BE USED OR REPRODUCED WITHOUT PERMISSION.
IT IS THE CONTRACTOR'S RESPONSIBILITY TO ENSURE COMPLIANCE WITH THE BUILDING REGULATIONS.

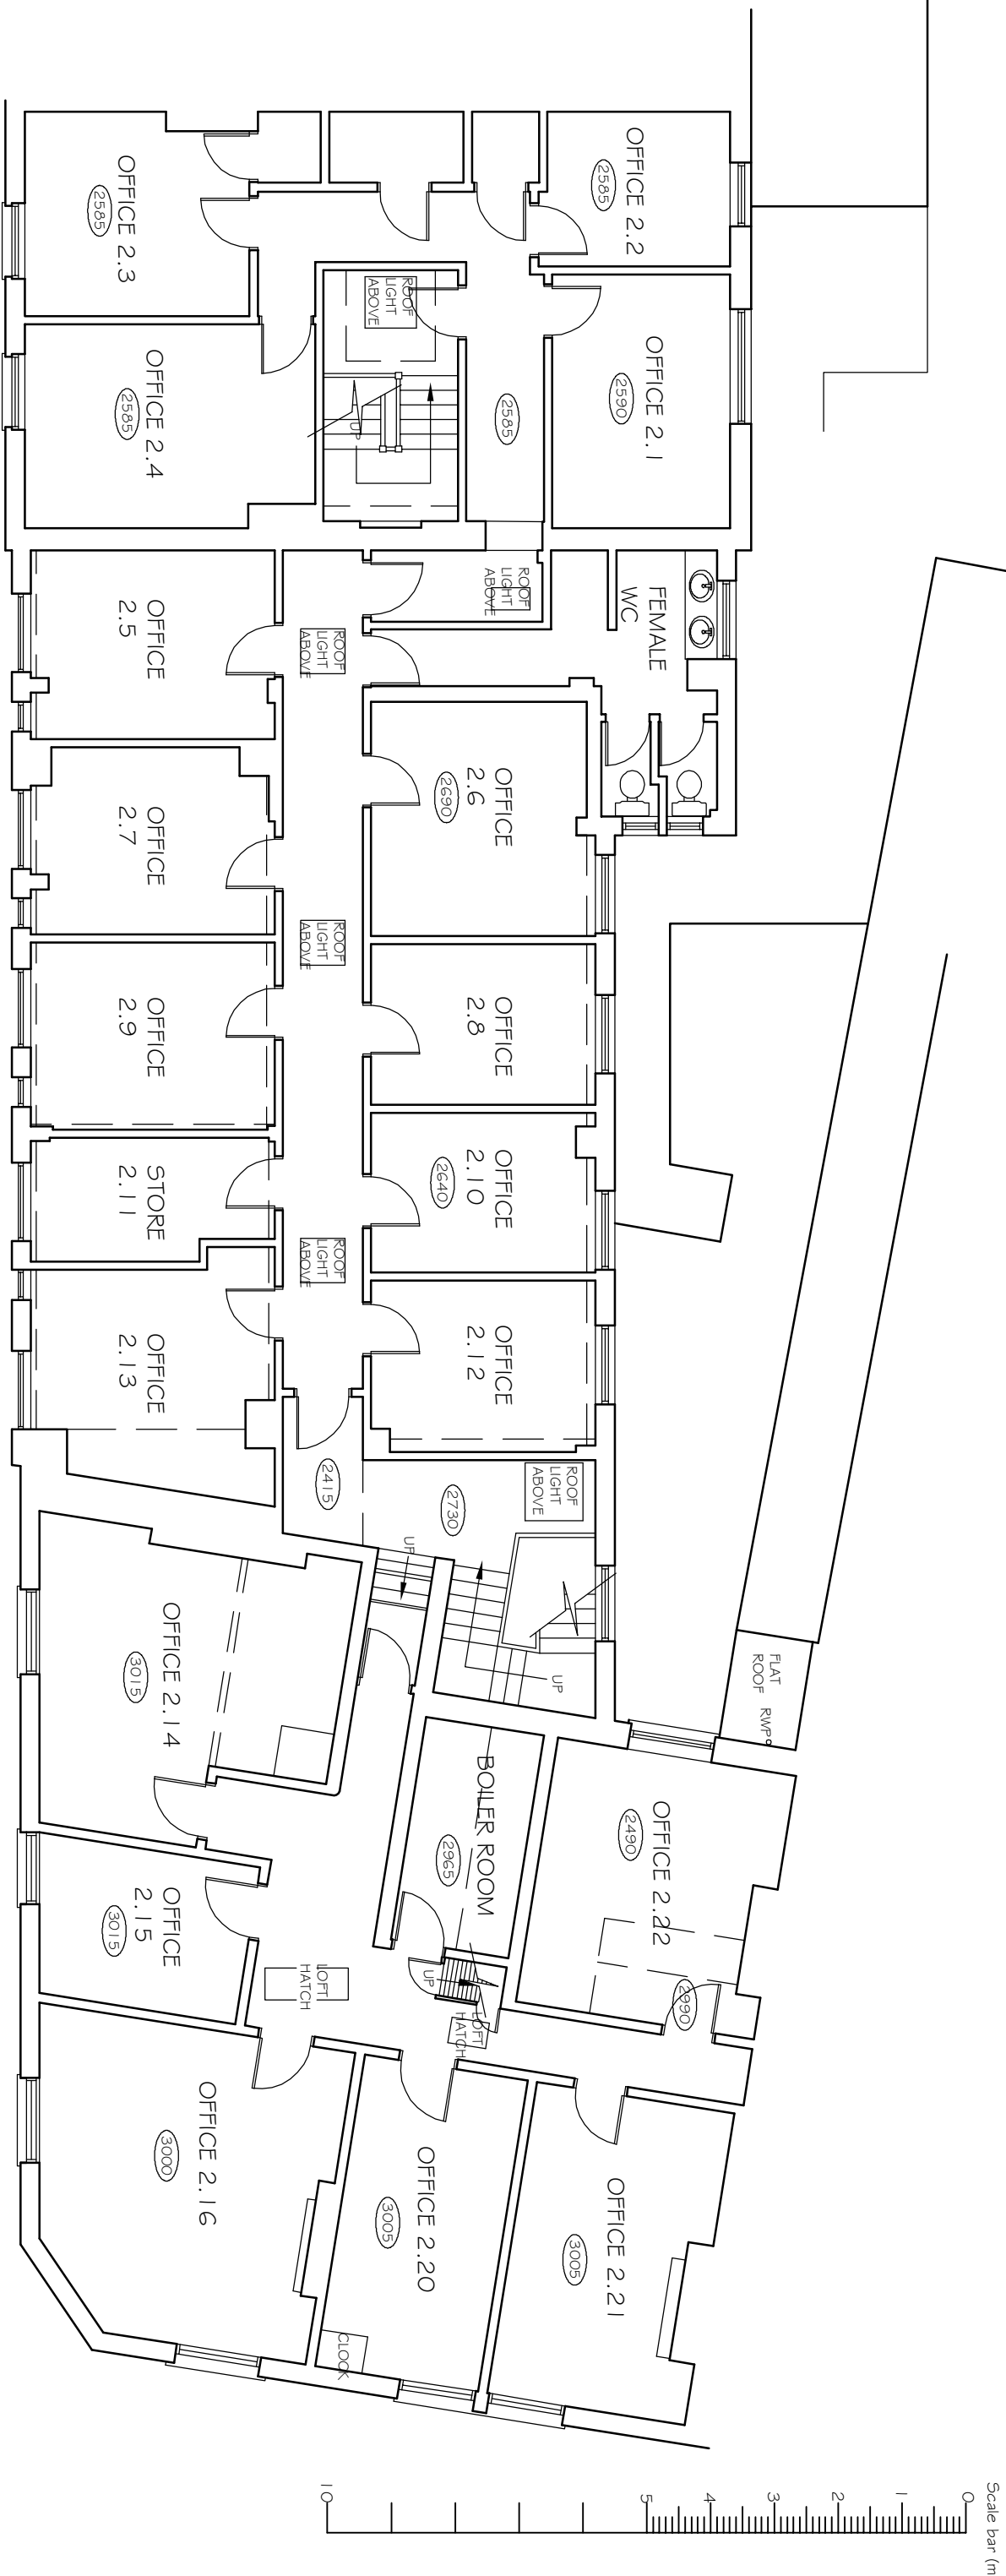

EXISTING SECOND FLOOR PLAN

A	ADDITIONAL INFORMATION	24.11.16
REV	DESCRIPTION	DATE

PROJECT
YORK ROAD CHAMBERS
YORK ROAD
BOGNOR REGIS
WEST SUSSEX

DRAWING TITLE
EXISTING SECOND FLOOR PLAN

CLIENT
FALCON SOLAR LTD

CHARTERED BUILDING SURVEYORS
SLOANE
&
BROWN
ARCHITECTURAL SERVICES

SCALE	DRAWN BY	DATE
1:100 @A3	PLB	AUG 16
DWG NO	589/03	REV. A