
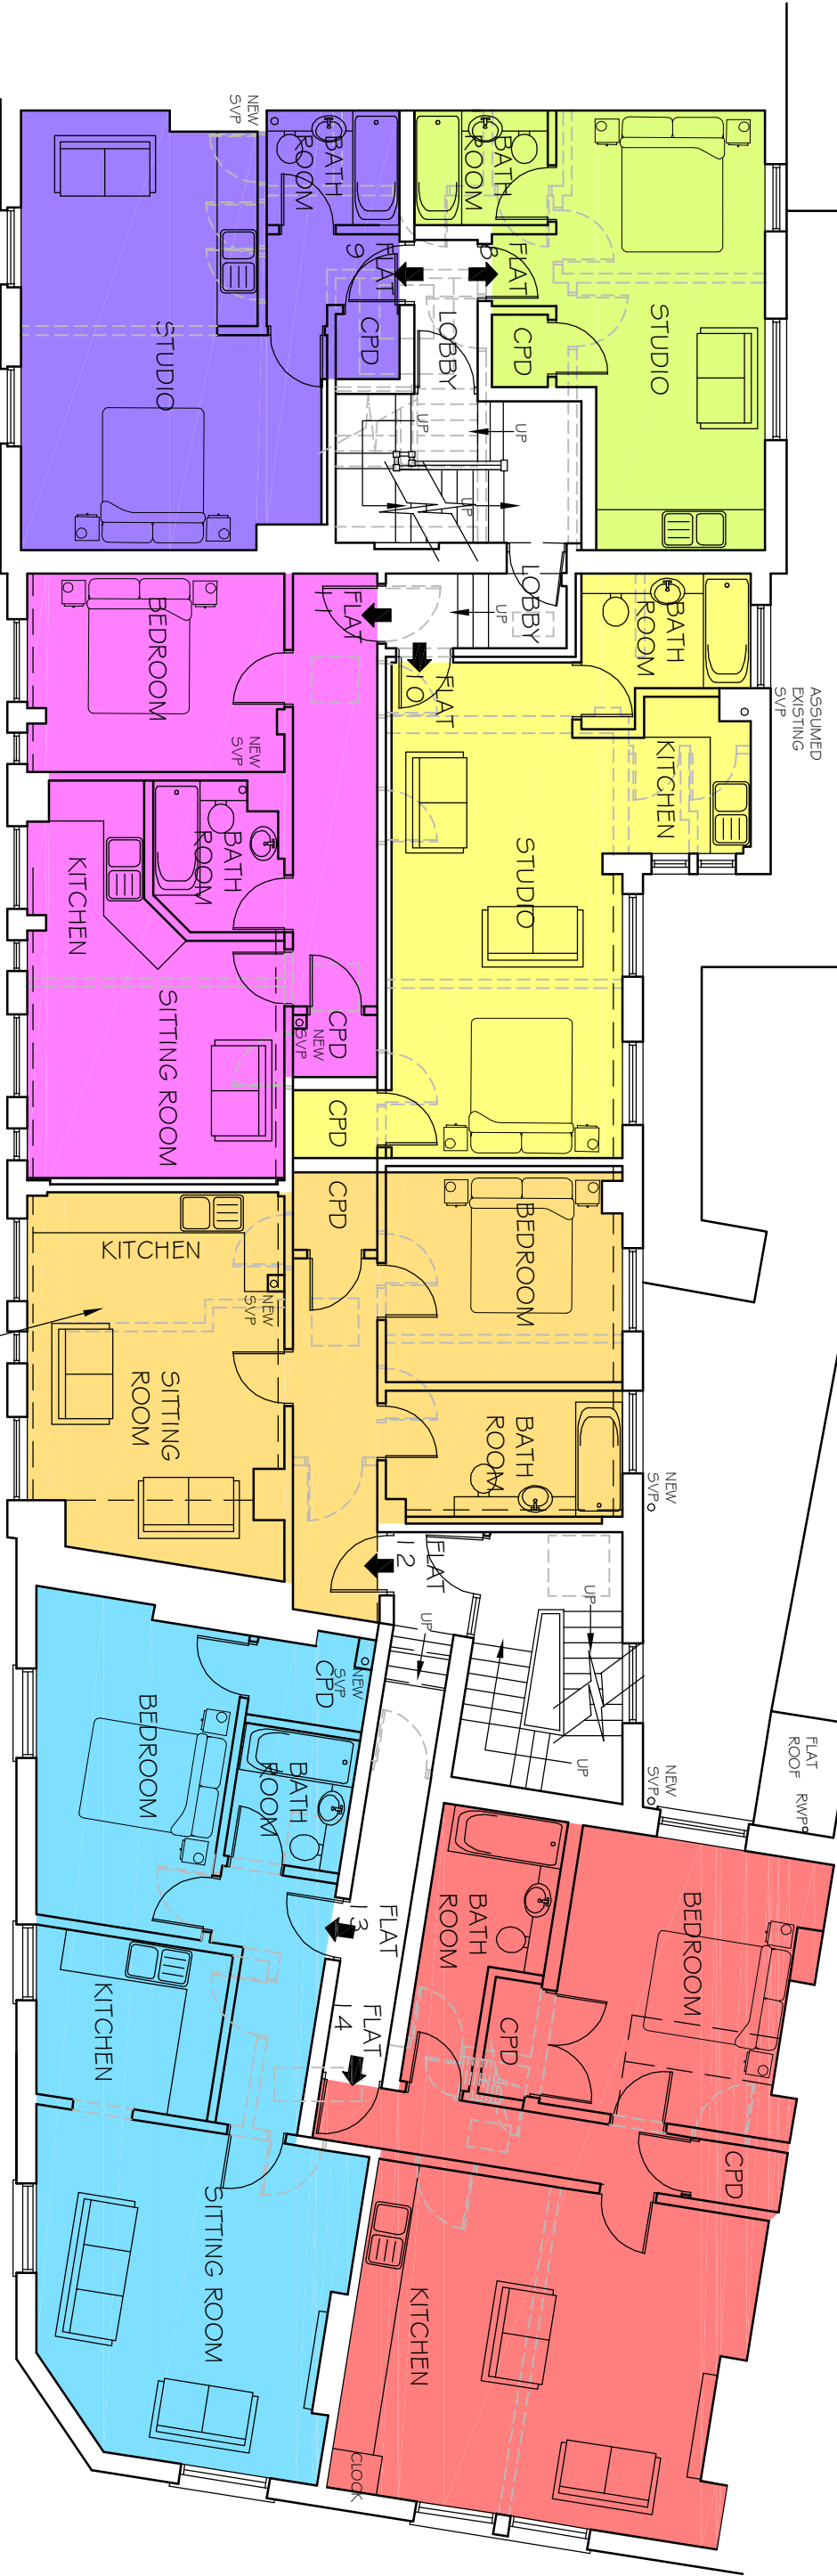


NOTES
WRITTEN DIMENSIONS TO BE TAKEN IN PREFERENCE TO SCALE, AND ARE TO BE CHECKED ON SITE PRIOR TO COMMENCING WORK.
THIS DRAWING IS TO BE READ IN CONJUNCTION WITH ALL OTHER DOCUMENTS RELATING TO THIS PROJECT.
ANY DIMENSIONS SHOWN ARE TO BE REFERENCED IMMEDIATELY TO THE PROJECT DESIGNER.
THIS DRAWING IS COPYRIGHT, AND SHOULD NOT BE USED OR REPRODUCED WITHOUT PERMISSION.
IT IS THE CONTRACTOR'S RESPONSIBILITY TO ENSURE COMPLIANCE WITH THE BUILDING REGULATIONS.

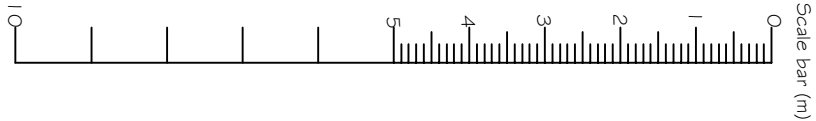

PROPOSED SECOND FLOOR PLAN

EXISTING SECOND FLOOR OFFICES TO BE CONVERTED TO RESIDENTIAL USE AS SEPARATE PRIOR APPROVAL APPLICATION (DOES NOT FORM PART OF THIS PLANNING APPLICATION)

D	MINOR AMENDMENTS	26.05.17
C	MINOR AMENDMENTS	18.05.17
B	PROPOSALS AMENDED	12.05.17
A	ADDITIONAL NOTE	24.11.16
REV	DESCRIPTION	DATE

PROJECT
YORK ROAD CHAMBERS
YORK ROAD
BOGNOR REGIS
WEST SUSSEX

DRAWING TITLE
PROPOSED SECOND FLOOR PLAN

CLIENT
FALCON SOLAR LTD

SCALE	DRAWN BY	DATE
1:100 @A3	PLB	AUG 16
DWG NO	589/06	REV. D

CHARTERED BUILDING SURVEYORS

SLOANE & BROWN

ARCHITECTURAL SERVICES

Unit 3b Woodhorn Business Centre
Woodhorn Lane
Oving, Chichester
West Sussex PO20 2BX
Tel 01 243 774764
www.sloaneandbrown.co.uk