


NOTES
WRITTEN DIMENSIONS TO BE TAKEN IN PREFERENCE TO SCALE, AND ARE TO BE CHECKED ON SITE PRIOR TO COMMENCING WORK.
THIS DRAWING IS TO BE READ IN CONJUNCTION WITH ALL OTHER DOCUMENTS RELATING TO THIS PROJECT.
ANY DIMENSIONS SHOWN ARE TO BE REFERRED IMMEDIATELY TO THE PROJECT DESIGNER.
THIS DRAWING IS COPYRIGHT, AND SHOULD NOT BE USED OR REPRODUCED WITHOUT PERMISSION.
IT IS THE CONTRACTOR'S RESPONSIBILITY TO ENSURE COMPLIANCE WITH THE BUILDING REGULATIONS.

Scale bar (m)

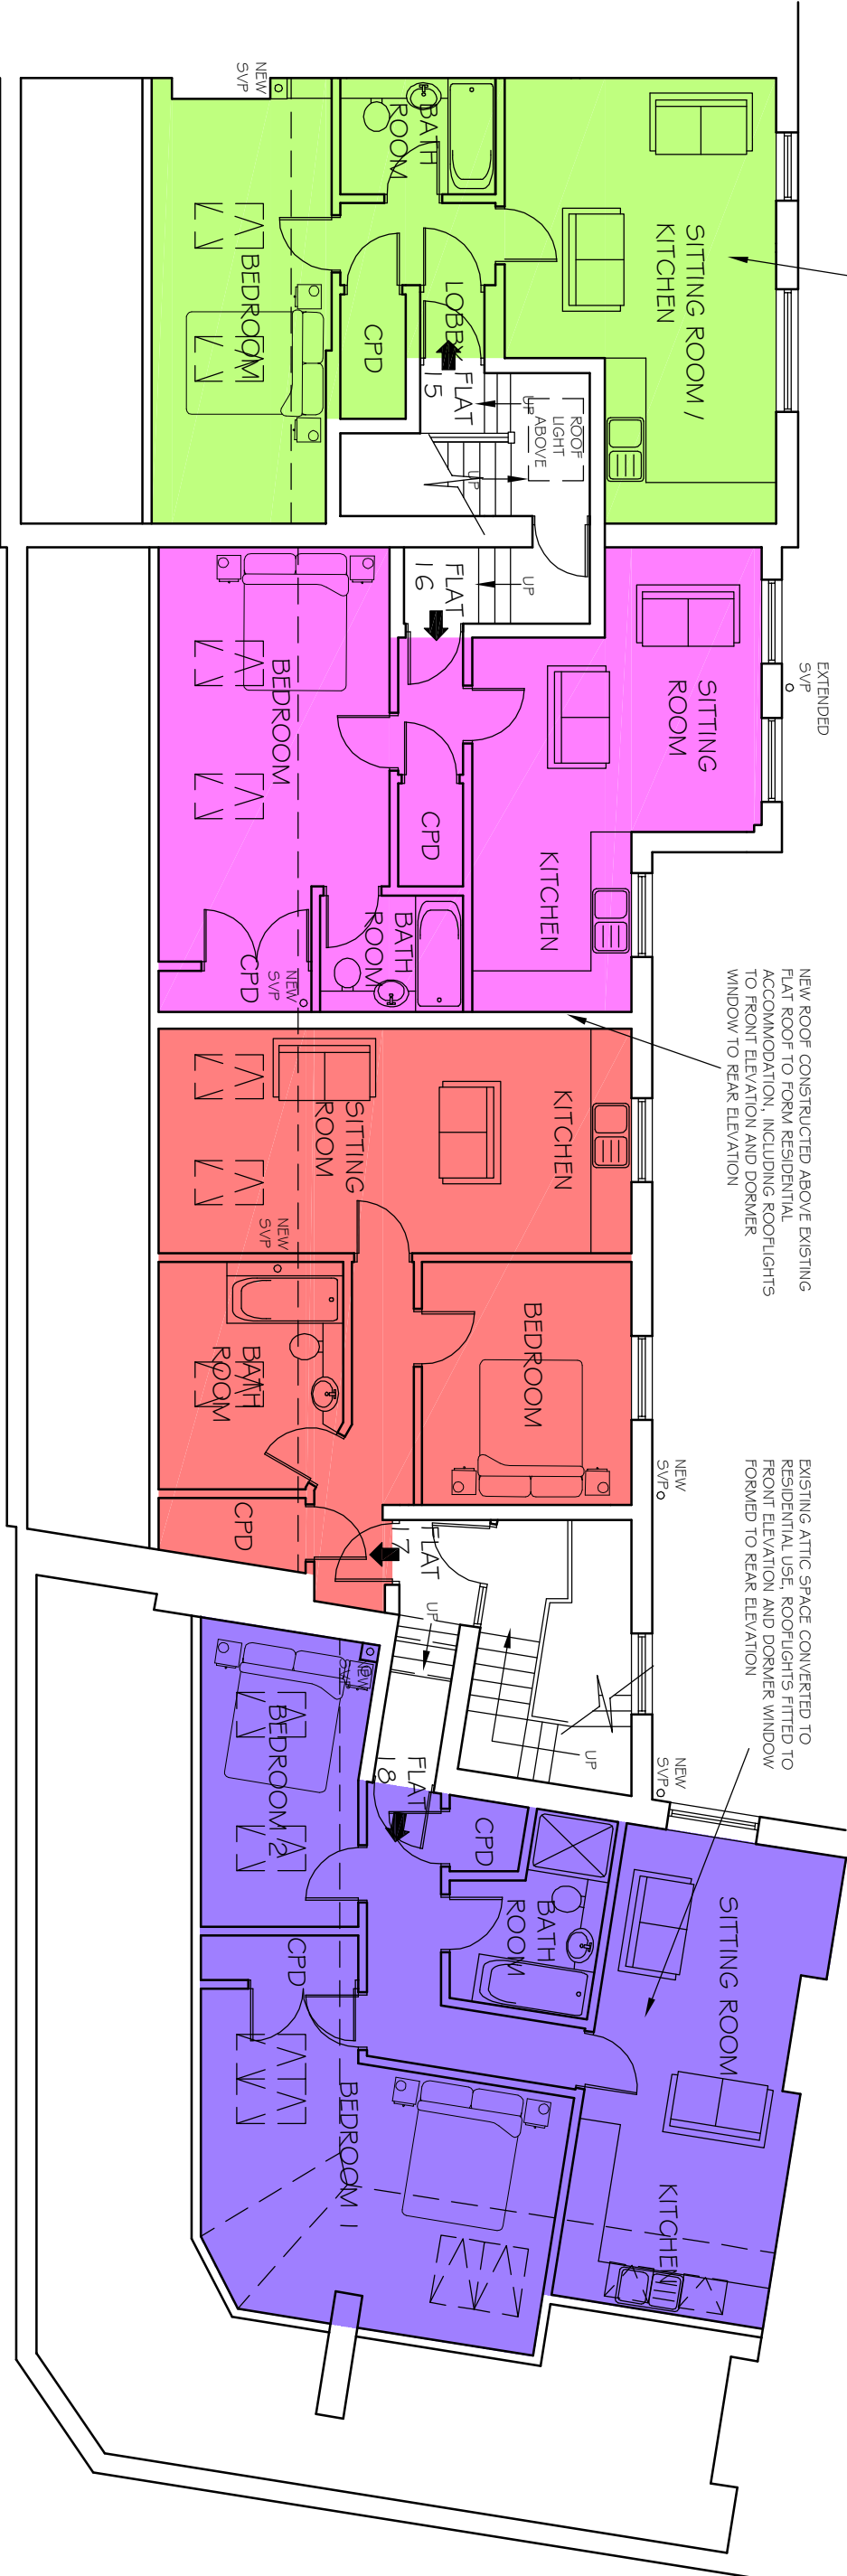

PROPOSED THIRD FLOOR PLAN

SCHEDULE OF RESIDENTIAL ACCOMMODATION			
THIRD FLOOR			
FLAT 15	1 BEDROOM	50.2m ²	540 sq ft
FLAT 16	1 BEDROOM	50.7m ²	546 sq ft
FLAT 17	1 BEDROOM	51.7m ²	556 sq ft
FLAT 18	2 BEDROOM	71.2m ²	766 sq ft

CHARTERED BUILDING SURVEYORS

SLOANE
BROWN

ARCHITECTURAL SERVICES

Unit 3b Woodhorn Business Centre
Woodhorn Lane
Oving, Chichester
West Sussex PO20 2BX
Tel 01243 774764
www.sloaneandbrown.co.uk

CLIENT
FALCON SOLAR LTD

SCALE
1:100 @A3

DRAWN BY
PLB

DATE
SEP 16

DWG NO
589/07

REV. E

PROJECT
YORK ROAD CHAMBERS
YORK ROAD
BOGNOR REGIS
WEST SUSSEX

DRAWING TITLE
PROPOSED THIRD FLOOR PLAN