


NOTES
WRITTEN DIMENSIONS TO BE TAKEN IN PREFERENCE TO SCALE, AND ARE TO BE CHECKED ON SITE PRIOR TO COMMENCING WORK.
THIS DRAWING IS TO BE READ IN CONJUNCTION WITH ALL OTHER DOCUMENTS RELATING TO THIS PROJECT.
ANY DIMENSIONS SHOWN ARE TO BE REFERRED IMMEDIATELY TO THE PROJECT DESIGNER.
THIS DRAWING IS COPYRIGHT, AND SHOULD NOT BE USED OR REPRODUCED WITHOUT PERMISSION.
IT IS THE CONTRACTOR'S RESPONSIBILITY TO ENSURE COMPLIANCE WITH THE BUILDING REGULATIONS.

Scale bar (m)

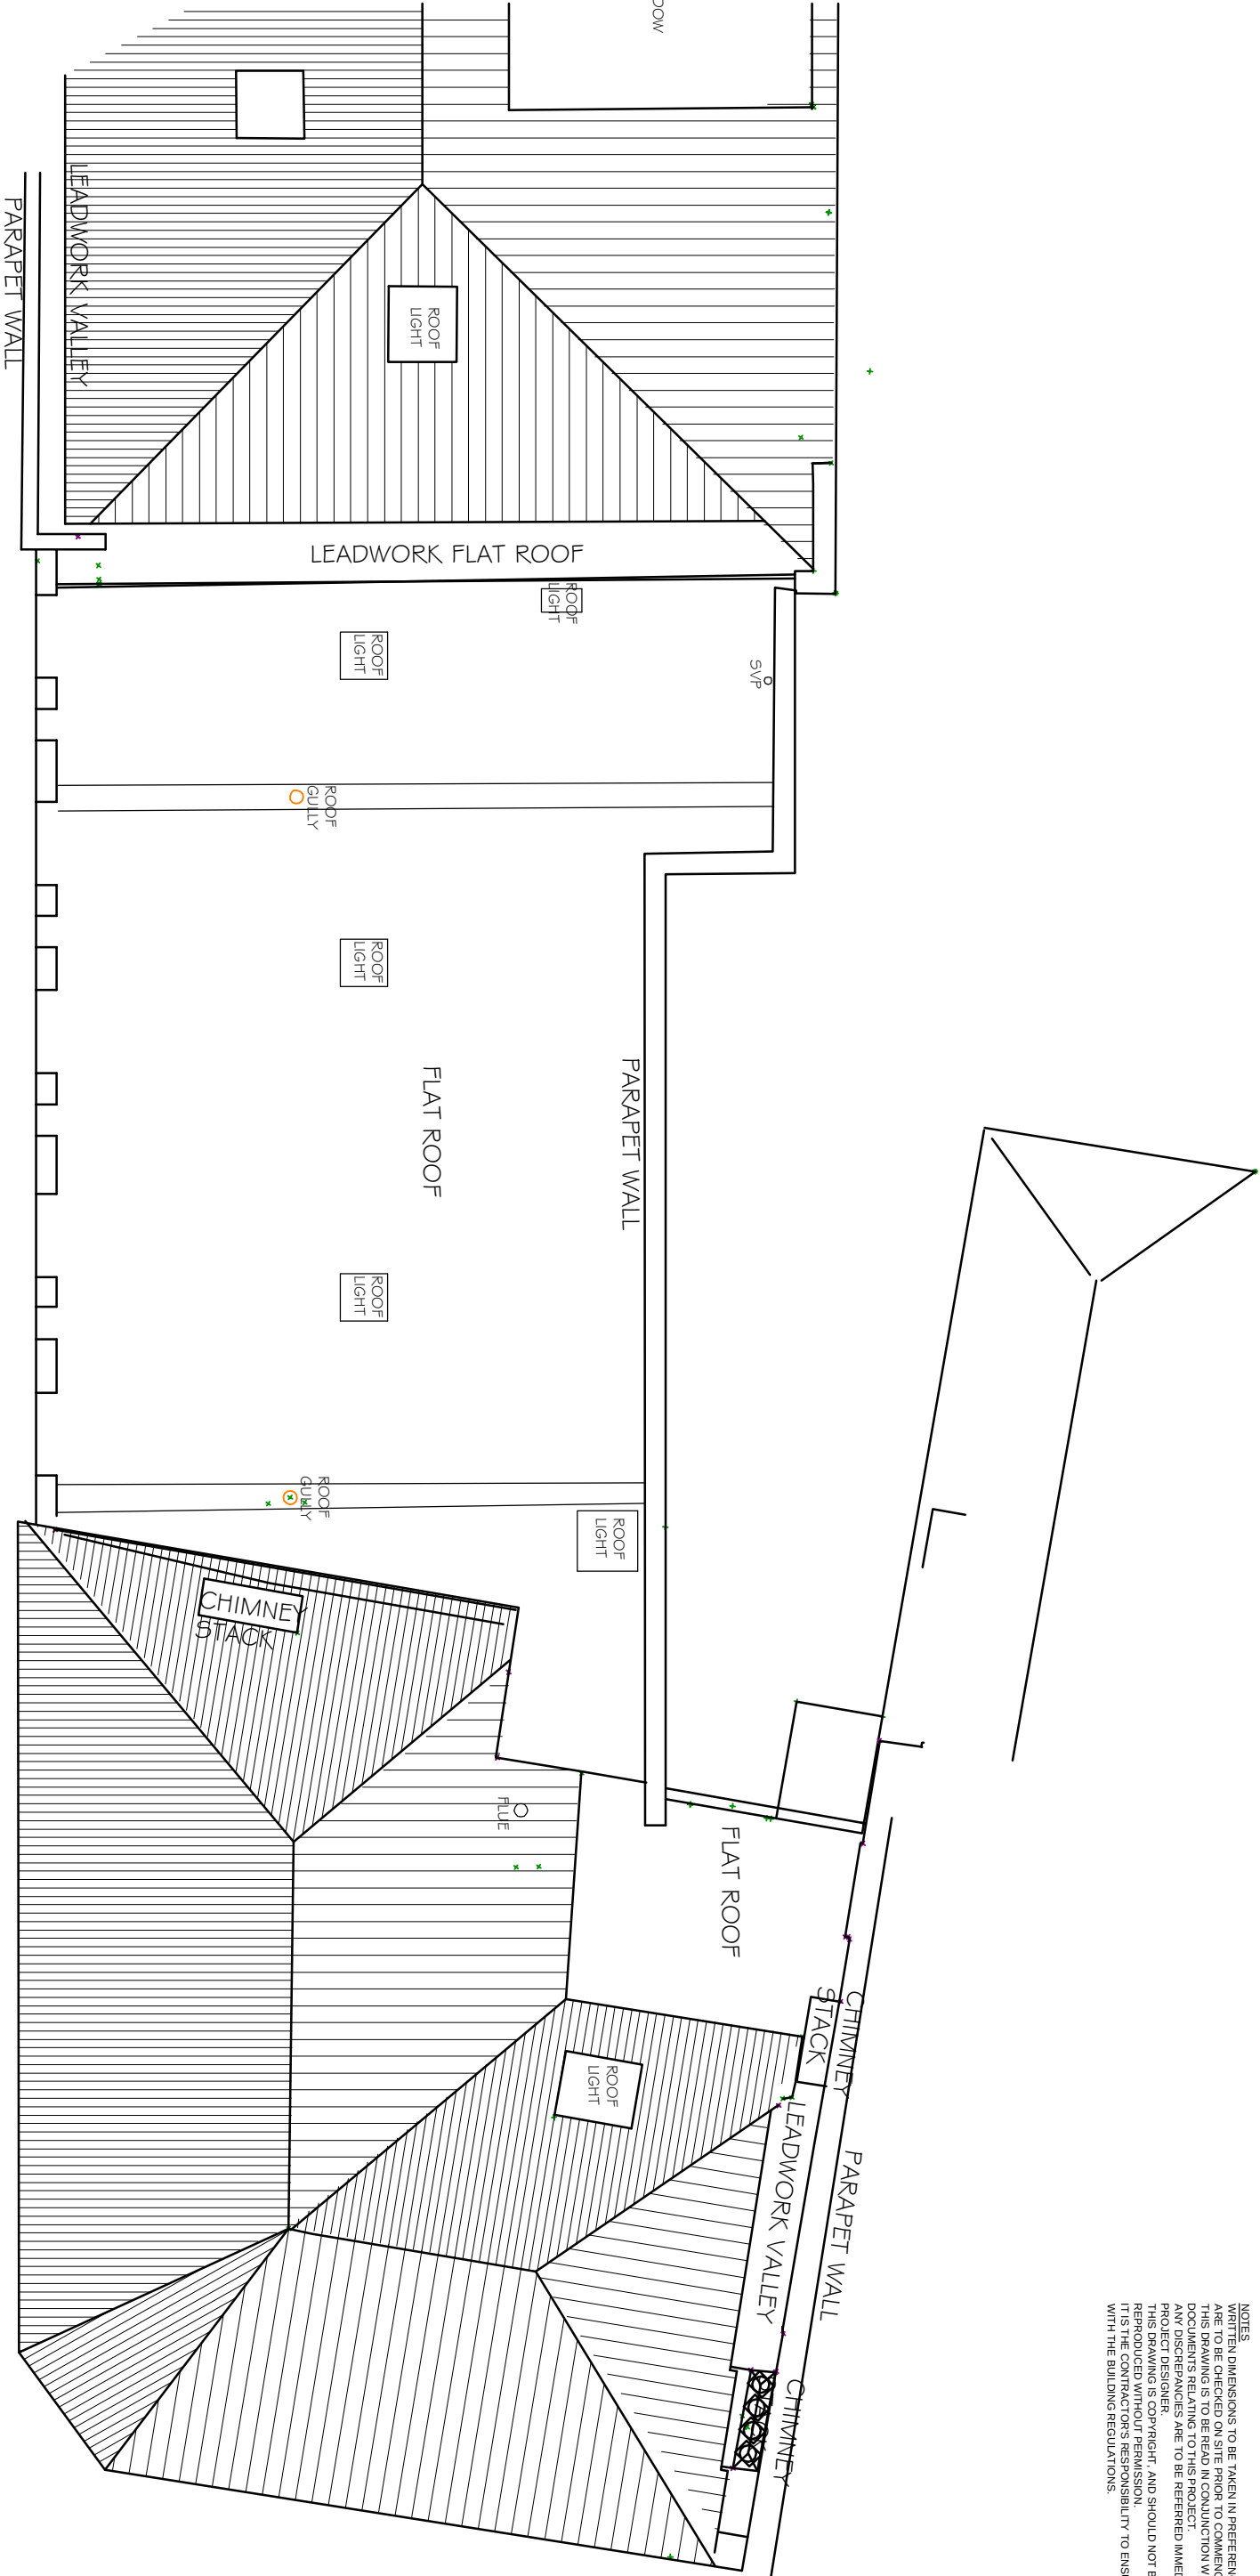

EXISTING ROOF PLAN

A	VARIOUS AMENDMENTS	24.11.16
REV	DESCRIPTION	DATE

PROJECT
YORK ROAD CHAMBERS
YORK ROAD
BOGNOR REGIS
WEST SUSSEX

DRAWING TITLE
EXISTING ROOF PLAN

CLIENT
FALCON SOLAR LTD

SCALE	DRAWN BY	DATE
1:100 @A3	PLB	OCT 16
DWG NO	589/12	REV. A

CHARTERED BUILDING SURVEYORS

SLOANE & BROWN

ARCHITECTURAL SERVICES

Unit 3b Woodhorn Business Centre

Woodhorn Lane

Oving Chichester

West Sussex PO20 2BX

Tel 01243 774764

www.sloaneandbrown.co.uk