


WRITTEN DIMENSIONS TO BE TAKEN IN PREFERENCE TO SCALE. ALL ARE TO BE CHECKED ON SITE PRIOR TO COMMENCING WORK. THIS DRAWING IS TO BE READ IN CONJUNCTION WITH ALL OTHER DOCUMENTS RELATING TO THIS PROJECT. ANY DISCREPANCIES ARE TO BE REFERRED IMMEDIATELY TO THE PROJECT DESIGNER. THIS DRAWING IS COPYRIGHT, AND SHOULD NOT BE USED OR REPRODUCED WITHOUT PERMISSION. IT IS THE CONTRACTORS RESPONSIBILITY TO ENSURE COMPLIANCE WITH THE BUILDING REGULATIONS.

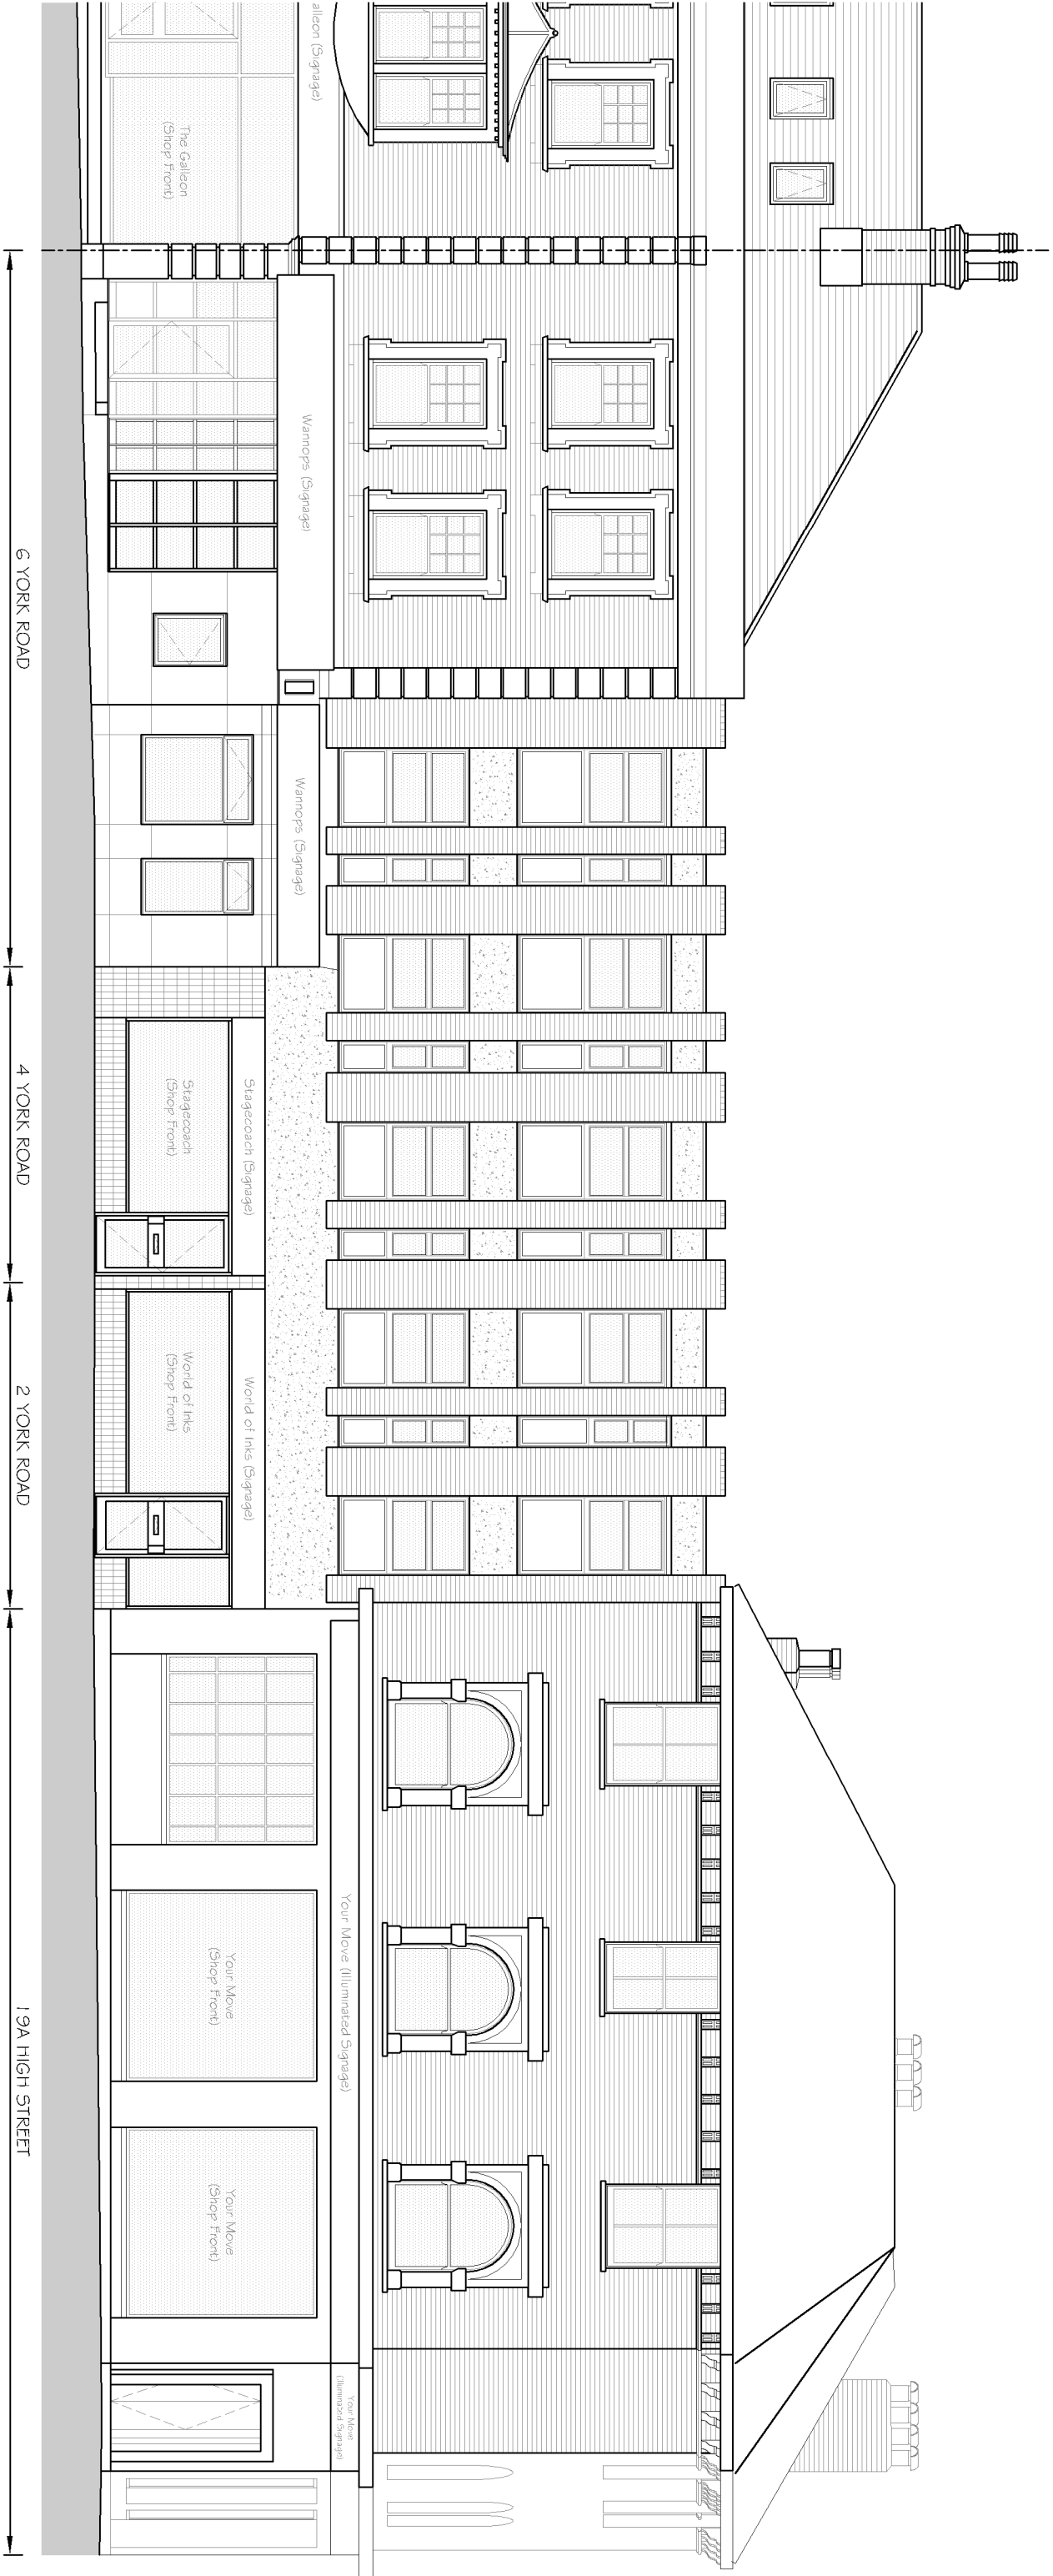

EXISTING YORK ROAD NORTH-EAST ELEVATION.
SCALE 1:100.

REV	DESCRIPTION	DATE
-----	-------------	------

PROJECT
YORK ROAD CHAMBERS (2-6 YORK ROAD AND 19A HIGH STREET)
BOGNOR REGIS
WEST SUSSEX

DRAWING TITLE
EXISTING YORK NORTH-EAST ELEVATIO

CLIENT
FALCON SOLAR LTD

SCALE
1:100 @A3

DWG NO
589/13

CHARTERED BUILDING SURVEYORS

SLOANE
BROWN

ARCHITECTURAL SERVICES

Unit 3b Woodhorn Business Centre
Woodhorn Lane
Oving Chichester
West Sussex PO20 2BX
Tel 01243 774764
www.sloaneandbrown.co.uk