


WRITTEN DIMENSIONS TO BE TAKEN IN PREFERENCE TO SCALE. ALL ARE TO BE CHECKED ON SITE PRIOR TO COMMENCING WORK. THIS DRAWING IS TO BE READ IN CONJUNCTION WITH ALL OTHER DOCUMENTS RELATING TO THIS PROJECT. ANY DISCREPANCIES ARE TO BE REFERRED IMMEDIATELY TO THE PROJECT DESIGNER. THIS DRAWING IS COPYRIGHT, AND SHOULD NOT BE USED OR REPRODUCED WITHOUT PERMISSION. IT IS THE CONTRACTOR'S RESPONSIBILITY TO ENSURE COMPLIANCE WITH THE BUILDING REGULATIONS.

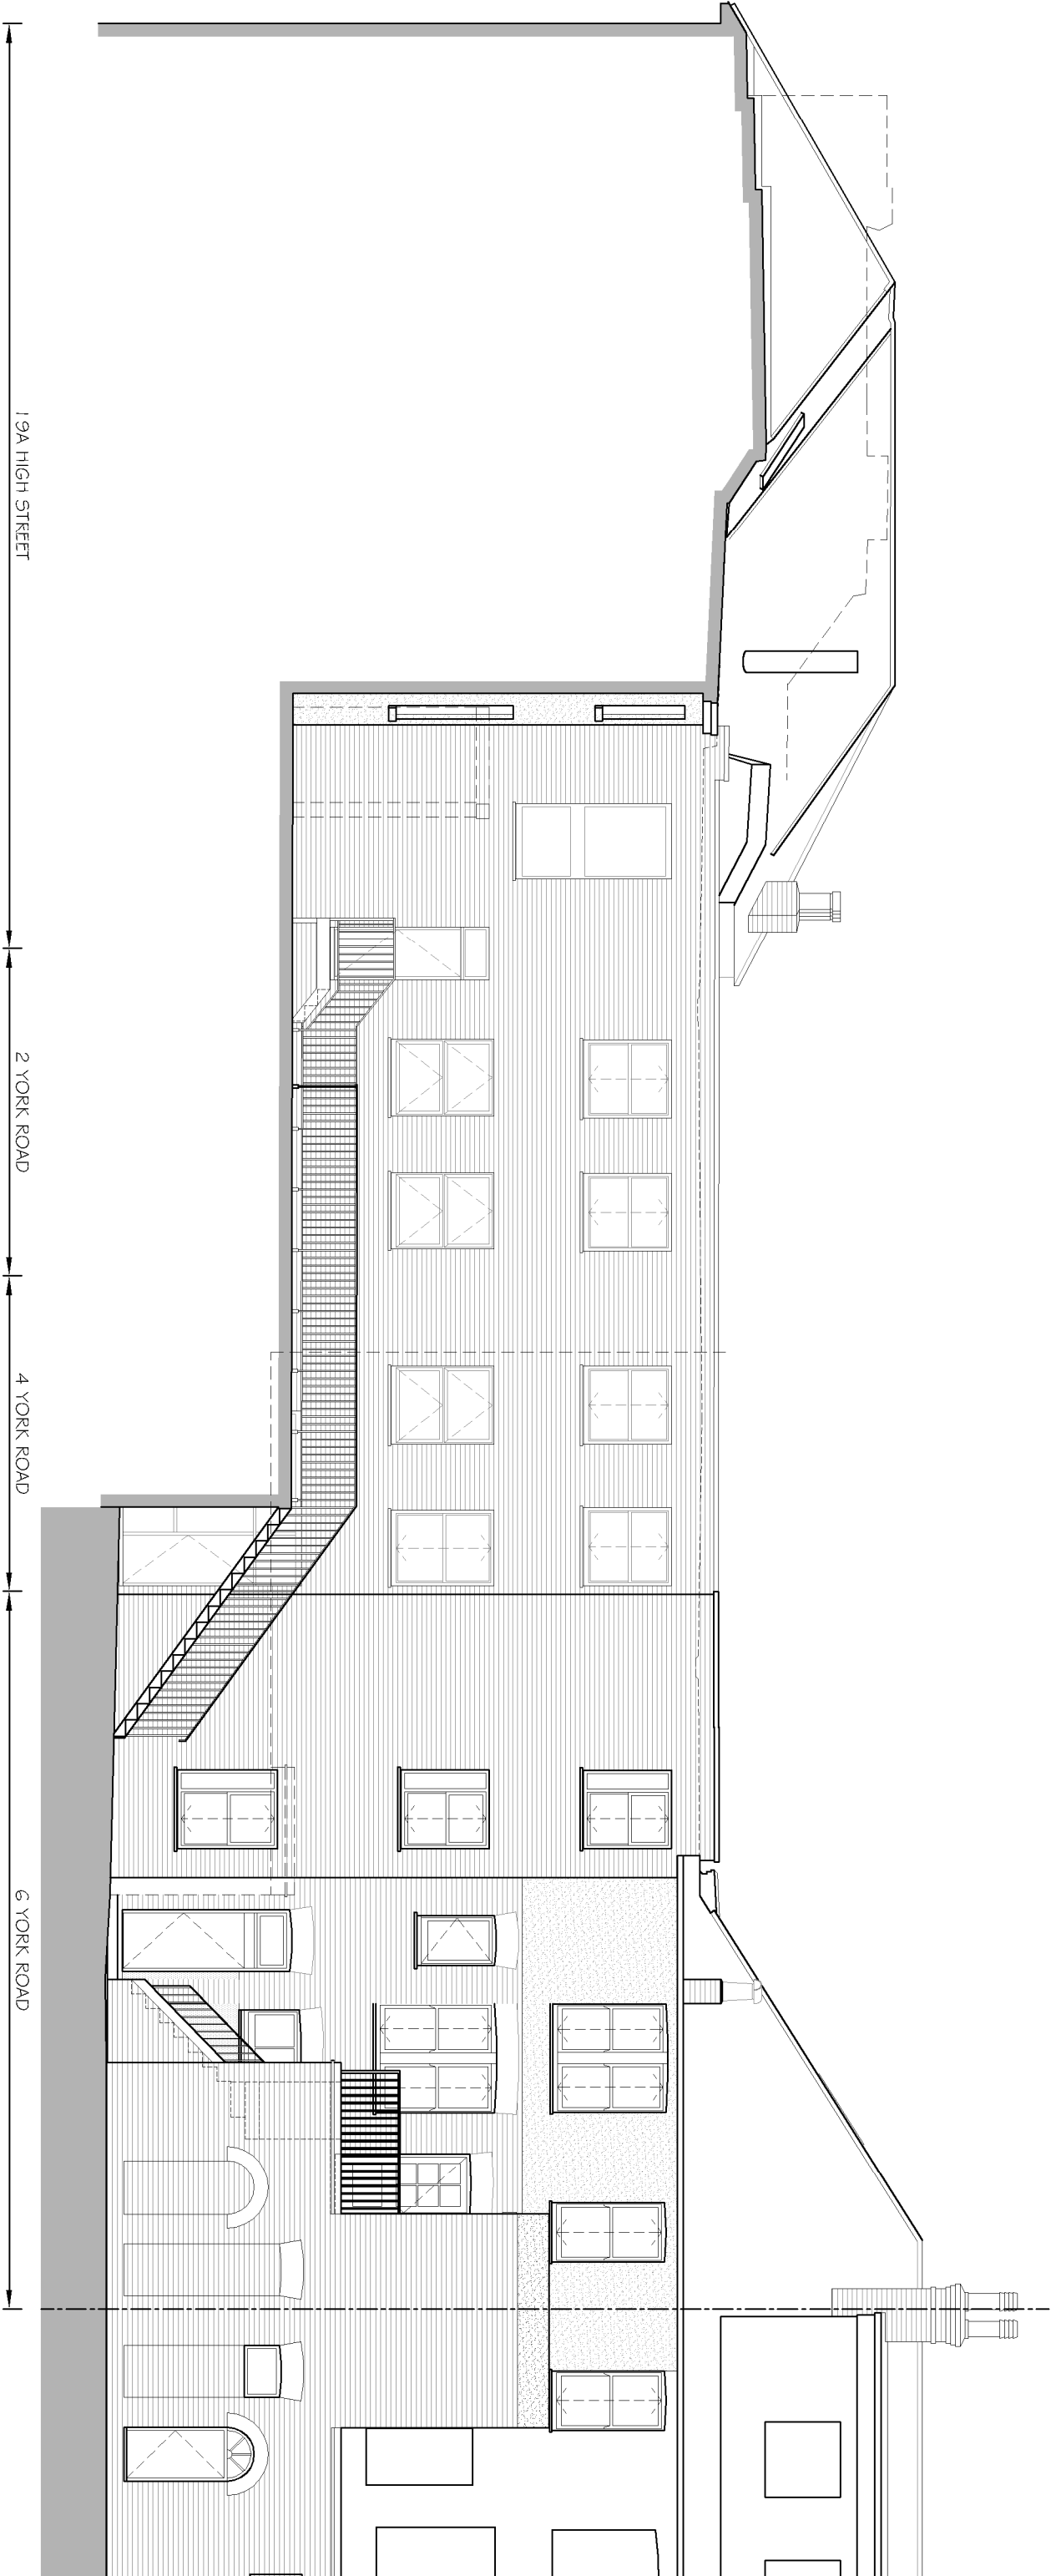

EXISTING SOUTH-WEST ELEVATION.
SCALE 1:100.

REV	DESCRIPTION	DATE
-----	-------------	------

PROJECT
YORK ROAD CHAMBERS (2-6 YORK
ROAD AND 1.9A HIGH STREET)
BOGNOR REGIS
WEST SUSSEX

DRAWING TITLE
EXISTING SOUTH-WEST ELEVATIONS

CLIENT
FALCON SOLAR LTD

SCALE	DRAWN BY	DATE
1:100 @A3	DMG	NOV 16

DWG NO 509/15

REV. 1
ARUN DISTRICT COUNCIL BR/168/17/PL



Unit 3b Woodhorn Business Centre
Woodhorn Lane
Oving Chichester
West Sussex PO20 2BX
Tel 01243 774764
www.sloaneandbrown.co.uk