


VERTICAL DIMENSIONS TO BE TAKEN IN PREFERENCE TO SCALE. ALL ARE TO BE CHECKED ON SITE PRIOR TO COMMENCING WORK. THIS DRAWING IS TO BE READ IN CONJUNCTION WITH ALL OTHER DOCUMENTS RELATING TO THIS PROJECT. ANY DISCREPANCIES ARE TO BE REFERRED IMMEDIATELY TO THE PROJECT DESIGNER. THIS DRAWING IS COPYRIGHT, AND SHOULD NOT BE USED OR REPRODUCED WITHOUT PERMISSION. IT IS THE CONTRACTORS RESPONSIBILITY TO ENSURE COMPLIANCE WITH THE BUILDING REGULATIONS.

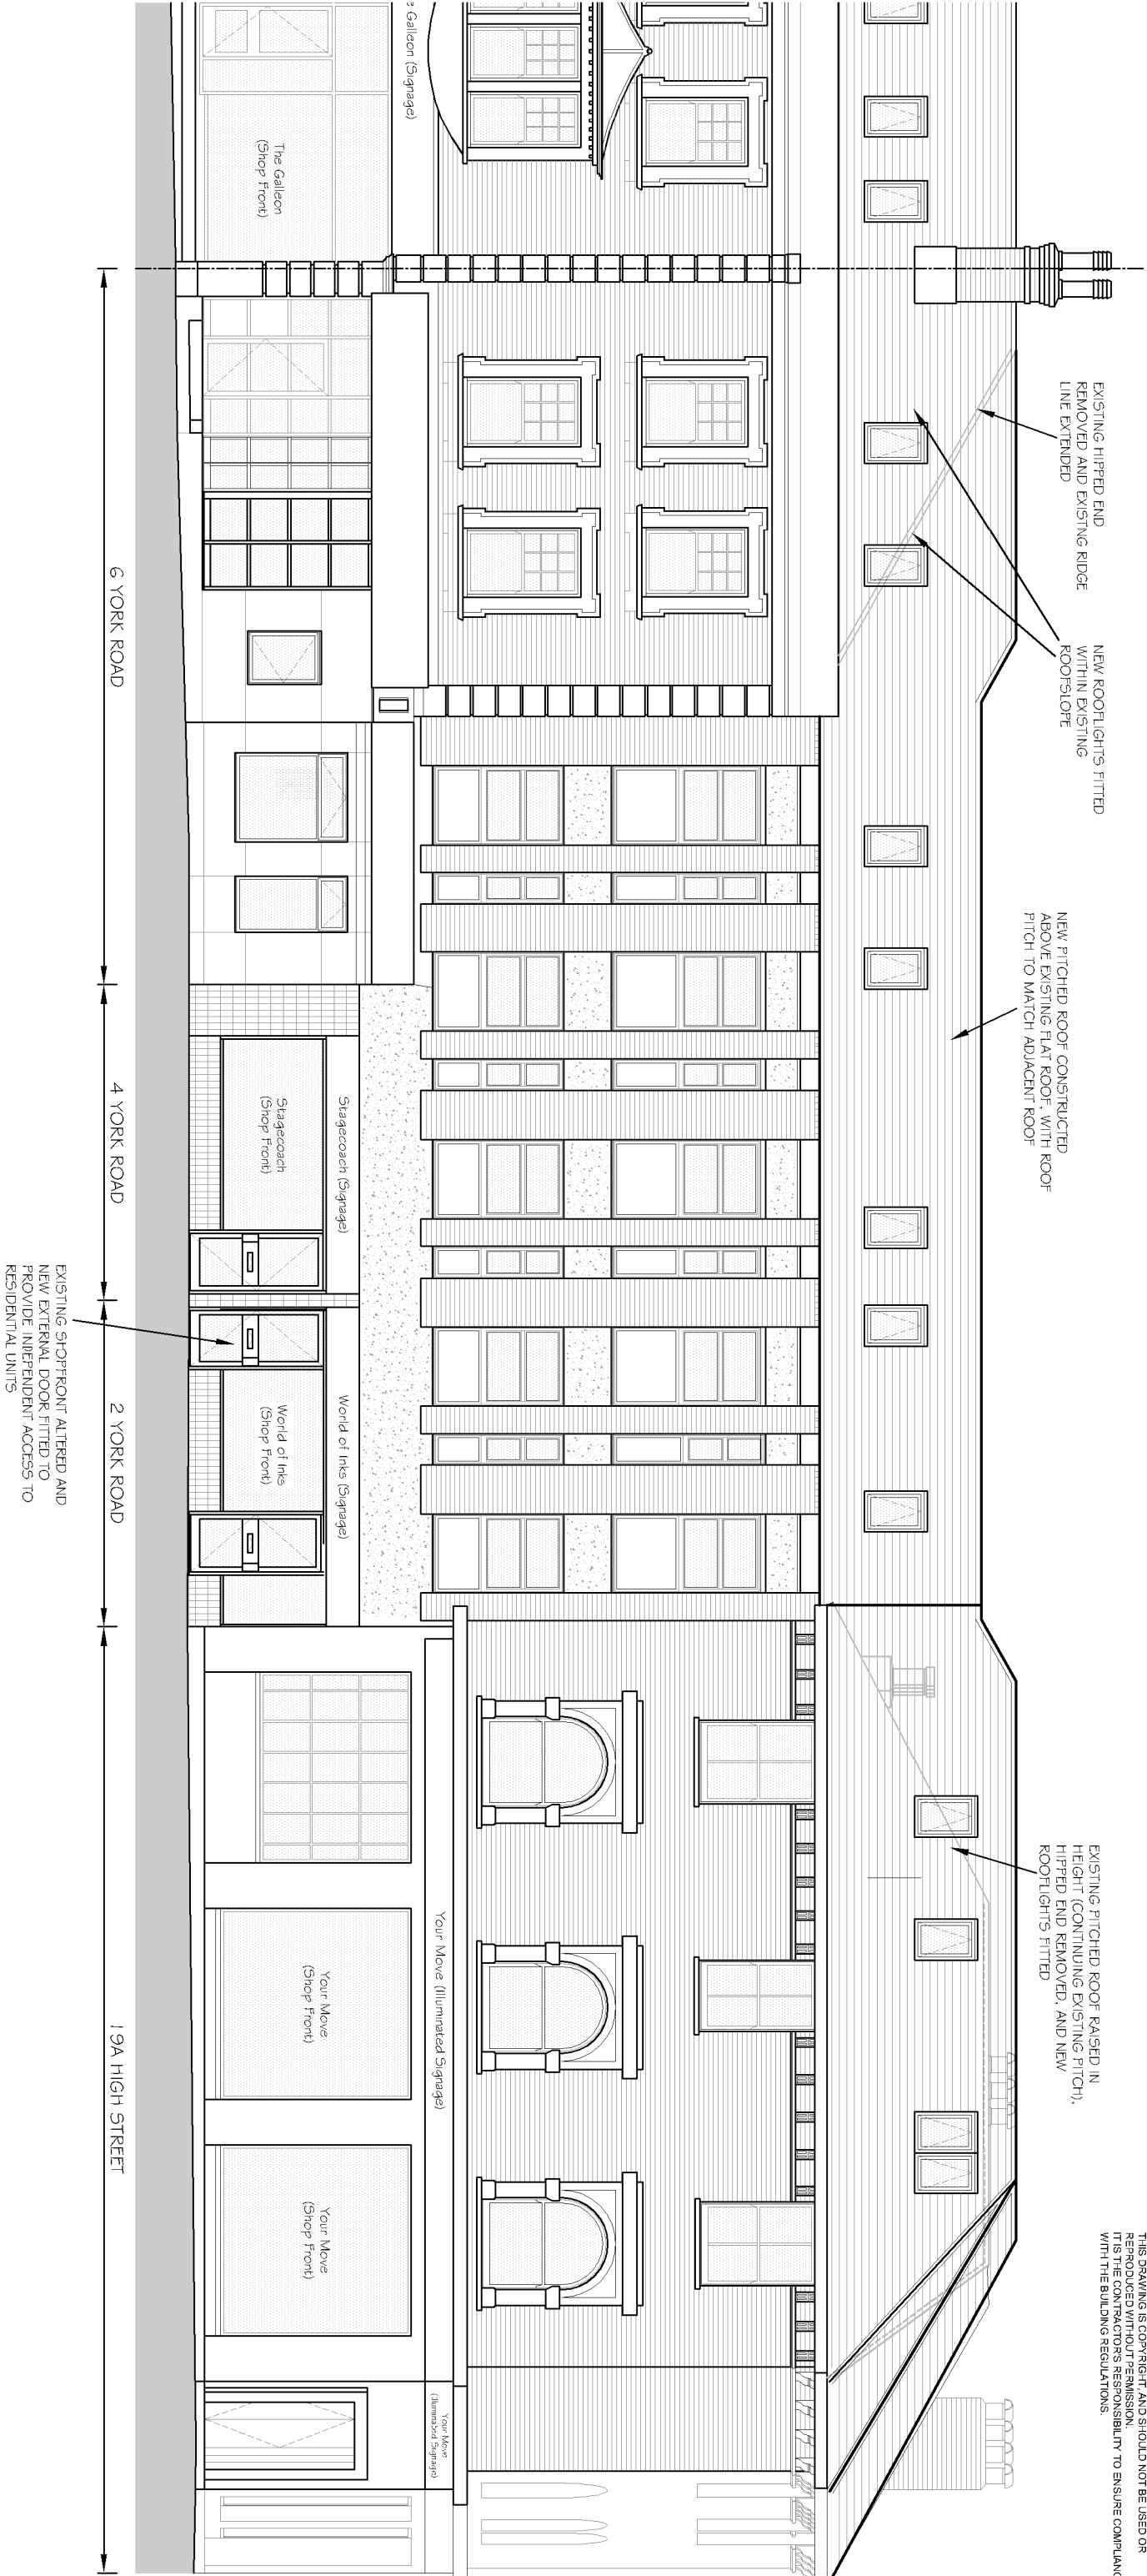

PROPOSED YORK ROAD NORTH-EAST ELEVATION.
SCALE 1:100.

CHARTERED BUILDING SURVEYORS
**SLOANE
BROWN**
ARCHITECTURAL SERVICES

Unit 3b Woodhorn Business Centre
Woodhorn Lane
Oving Chichester
West Sussex PO20 2BX
Tel 01243 774764
www.sloaneandbrown.co.uk

CLIENT
FALCON SOLAR LTD

SCALE 1:100 @A3 DRAWN BY DATE

DWG NO 589/16

REV. NO. 16
ARUN DISTRICT COUNCIL BR/168/17/PL

A MINOR CHANGES TO THIRD FLOOR #
SHOPFRONT 15.05.1
REV DESCRIPTION DATE

PROJECT
YORK ROAD CHAMBERS (2-6 YORK
ROAD AND 19A HIGH STREET)
BOGNOR REGIS
WEST SUSSEX

DRAWING TITLE
PROPOSED NORTH-EAST ELEVATION