




PROPOSED HIGH STREET NORTH-WEST ELEVATION.
SCALE 1:100.

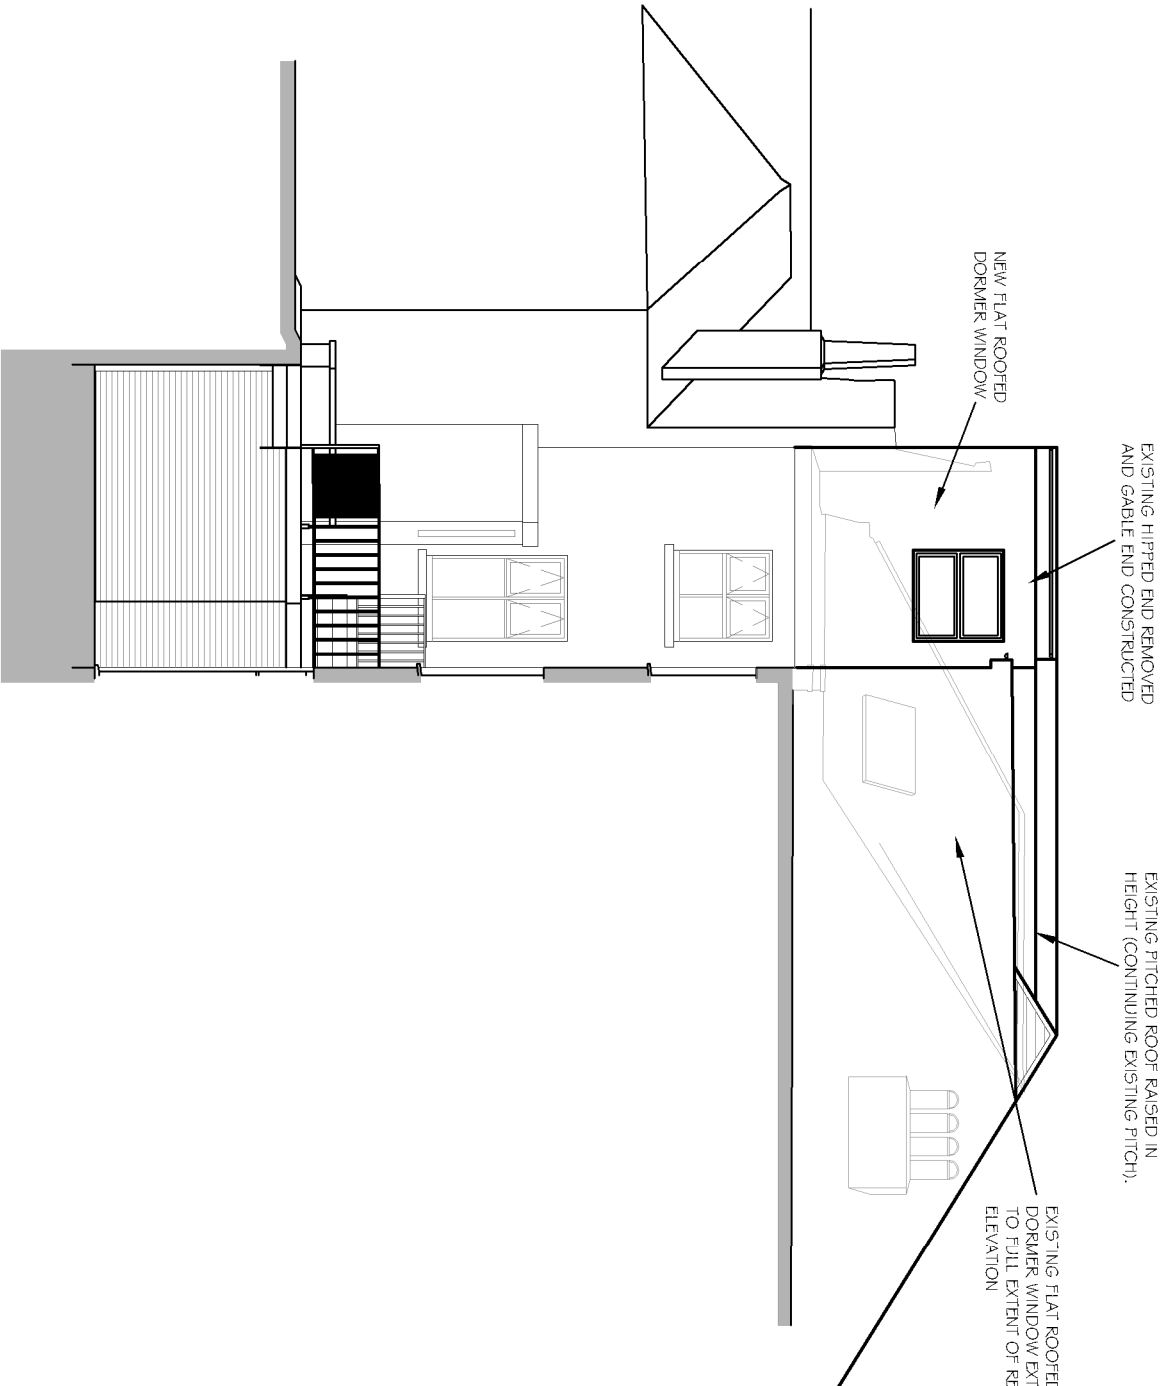

PROPOSED SOUTH-EAST ELEVATION.
SCALE 1:100.

REV	DESCRIPTION	DATE
-----	-------------	------

PROJECT
YORK ROAD CHAMBERS (2-6 YORK ROAD AND 1/9A HIGH STREET)
BOGNOR REGIS
WEST SUSSEX

DRAWING TITLE
PROPOSED NORTH-WEST AND SOUTH-EAST ELEVATION

CLIENT
FALCON SOLAR LTD

SCALE	DRAWN BY	DATE
1:100 @A3	PLB	NOV 16

DWG NO 589/17

REV. 1
ARUN DISTRICT COUNCIL BR/168/17/PL

CHARTERED BUILDING SURVEYORS
**SLOANE
BROWN**
ARCHITECTURAL SERVICES

Unit 3b Woodhorn Business Centre
Woodhorn Lane
Oving Chichester
West Sussex PO20 2BX
Tel 01243 774764
www.sloaneandbrown.co.uk