



Copyright in design and this drawing is the property of Resi.

Reproduction in whole or in part is forbidden without written sanction of Resi.

All dimensions to be cross-checked on site prior to completing a Building Regulations package, structural engineering, the party wall process and construction.

Print to scale (as actual size)

NOTES

Revision

| Rev | Notes          | Date       |
|-----|----------------|------------|
| -   | Planning Issue | 24/07/2020 |

KEY

|  |                    |  |                   |
|--|--------------------|--|-------------------|
|  | Proposed walls     |  | Boundary lines    |
|  | Existing walls     |  | Proposed beam     |
|  | Existing removed   |  | Proposed drainage |
|  | Proposed rooflight |  | 1.8m head height  |
|  |                    |  | 1.5m head height  |

JOB TITLE

Proposed ground floor rear extension, floor plan redesign and all associated works at 23 Wood Street

STATUS

Planning

DRAWING TITLE

Existing Floor and Roof Plans

CLIENT

Allan Brown

SCALE

1:100 at A3

DRAWN

HD


DATE

July 2020


CHECKED

JC

DRAWING NO. 46337 - 101

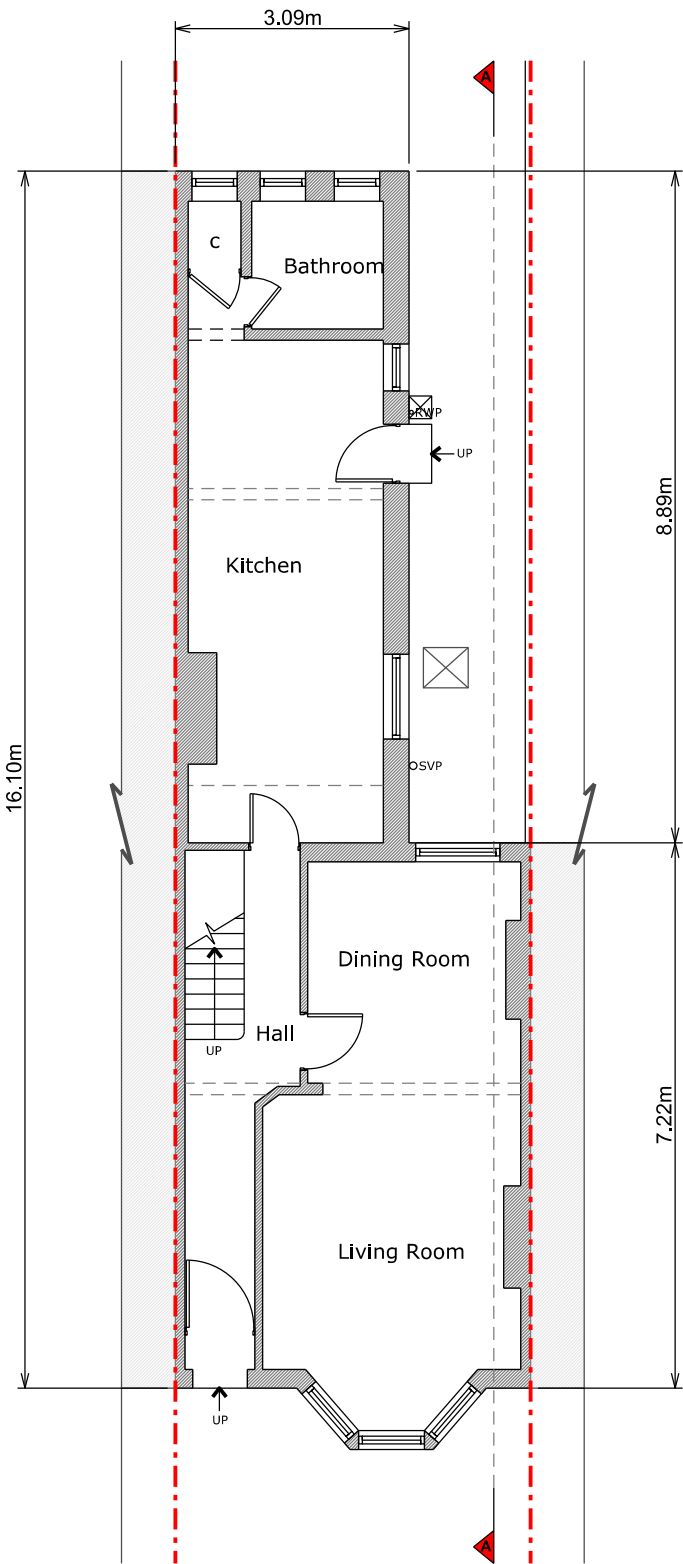

Ground Floor Plan

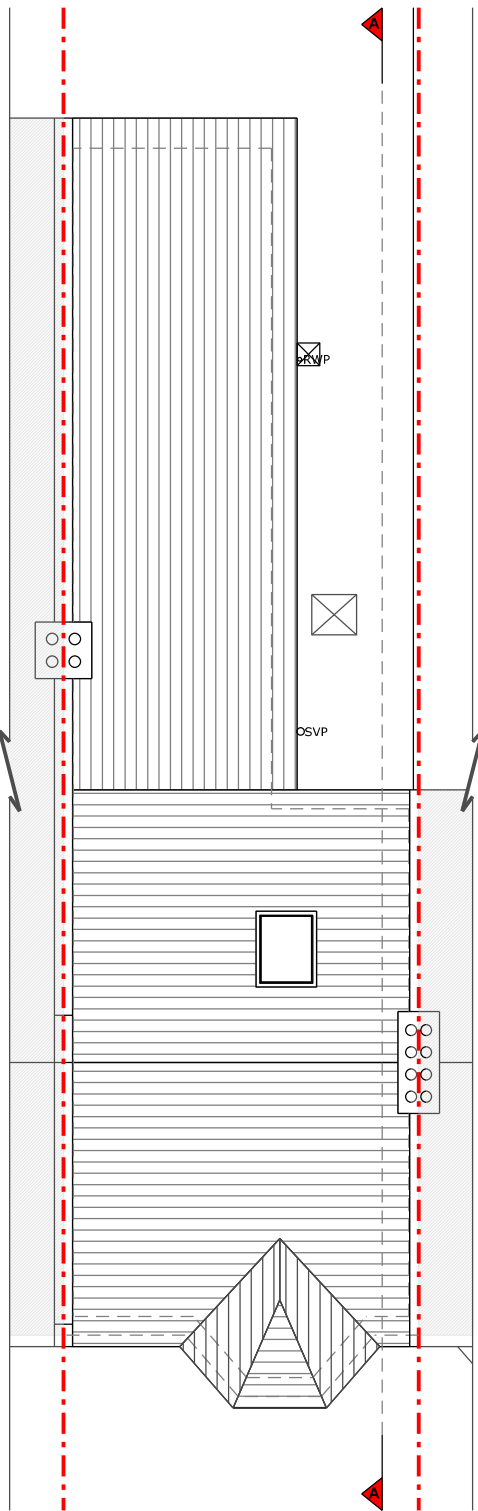

Roof Plan

