



Copyright in design and this drawing is the property of Resi.

Reproduction in whole or in part is forbidden without written sanction of Resi.

All dimensions to be cross-checked on site prior to completing a Building Regulations package, structural engineering, the party wall process and construction.

Print to scale (as actual size)

NOTES

- Existing Materials:
- Brickwork / Walls - White painted render
- Pitched Roof - Concrete tiles
- Windows - White uPVC casement windows and skylights
- Doors - White uPVC panel doors and painted timber frame entrance door
- RWP / Gutters / Fascia - Black uPVC downpipes with guttering and black painted timber fascias

Revision

Rev	Notes	Date
-	Planning Issue	24/07/2020

KEY

- Boundary lines
- Proposed walls
- Existing walls
- Existing removed
- Proposed rooflight
- Proposed beam
- Proposed drainage
- 1.8m head height
- 1.5m head height

JOB TITLE

Proposed ground floor rear extension, floor plan redesign and all associated works at 23 Wood Street

STATUS

Planning

DRAWING TITLE

Existing Elevations

CLIENT

Allan Brown

SCALE

1:100 at A3

DRAWN

HD


DATE

July 2020


CHECKED

JC

DRAWING NO. 46337 - 201

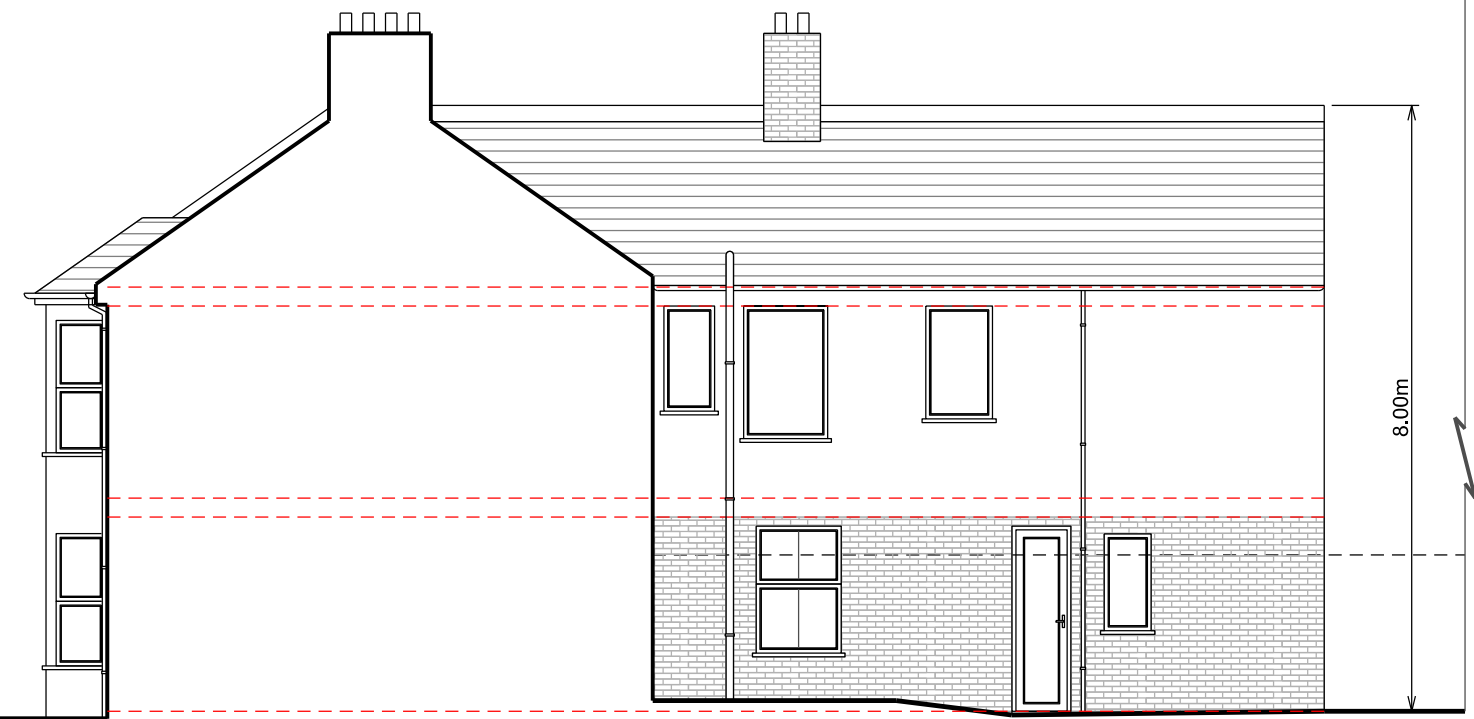

Side Elevation

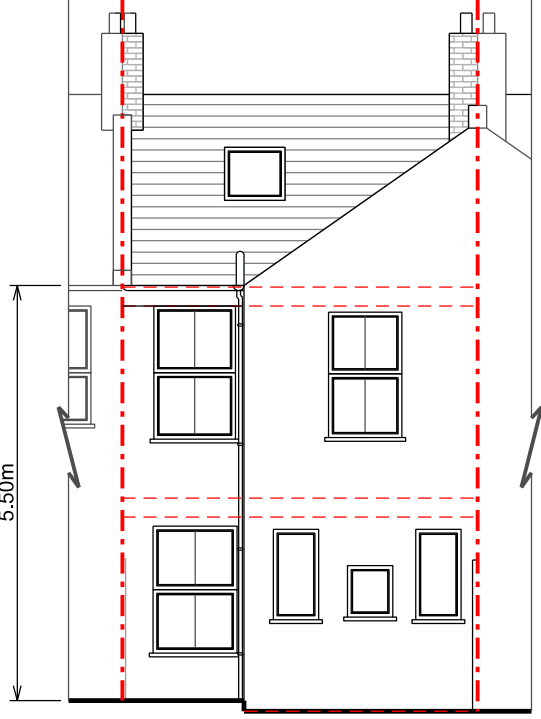

Rear Elevation

