



Copyright in design and this drawing is the property of Resi.

Reproduction in whole or in part is forbidden without written sanction of Resi.

All dimensions to be cross-checked on site prior to completing a Building Regulations package, structural engineering, the party wall process and construction.

Print to scale (as actual size)

NOTES

Revision

| Rev | Notes          | Date       |
|-----|----------------|------------|
| -   | Planning Issue | 24/07/2020 |

KEY

|  |                    |  |                   |
|--|--------------------|--|-------------------|
|  | Proposed walls     |  | Boundary lines    |
|  | Existing walls     |  | Proposed beam     |
|  | Existing removed   |  | Proposed drainage |
|  | Proposed rooflight |  | 1.8m head height  |
|  |                    |  | 1.5m head height  |

JOB TITLE

Proposed ground floor rear extension, floor plan redesign and all associated works at 23 Wood Street

STATUS

Planning

DRAWING TITLE

Existing Section

CLIENT

Allan Brown

SCALE

1:100 at A3

DRAWN

HD


DATE

July 2020

CHECKED

JC

DRAWING NO. 46337 - 301

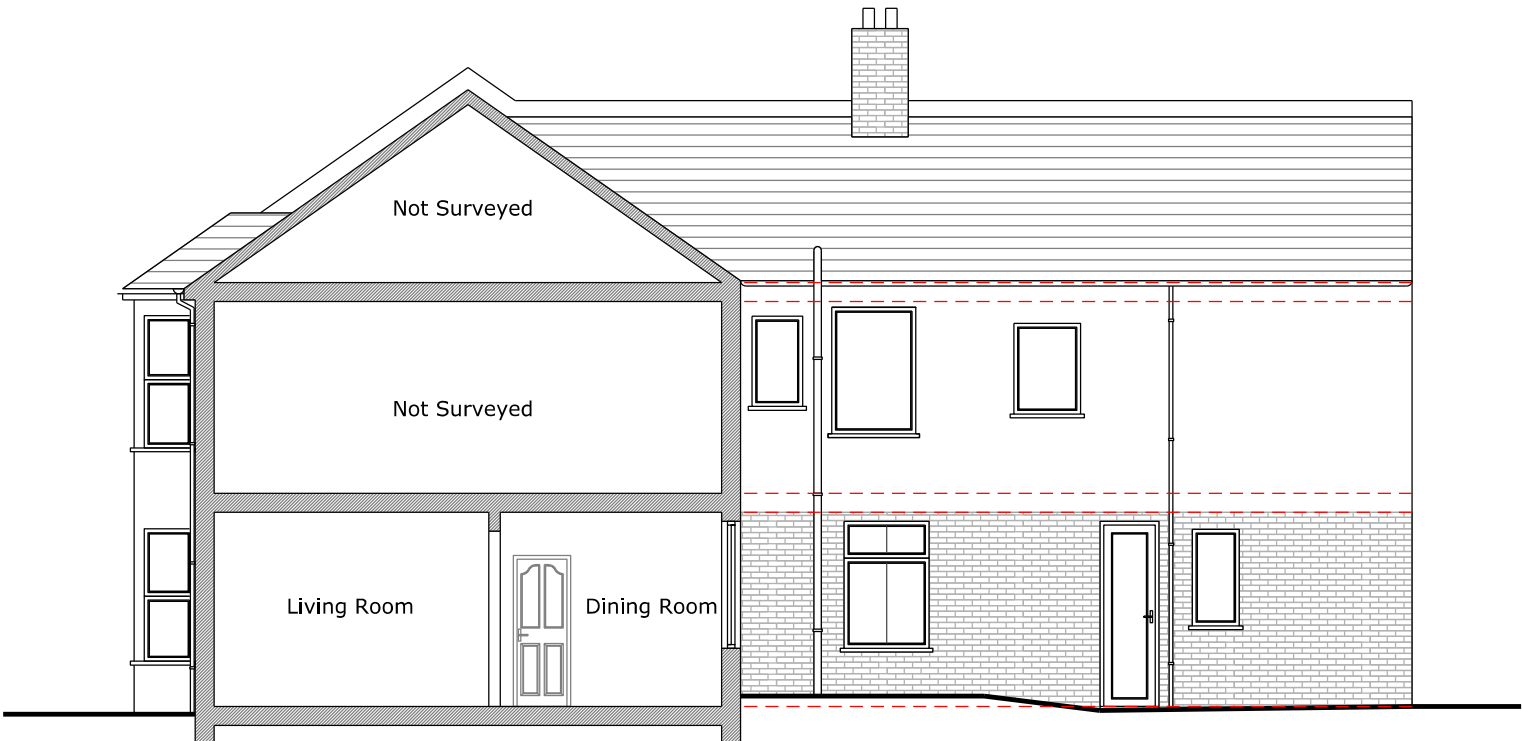

Section A - A

