




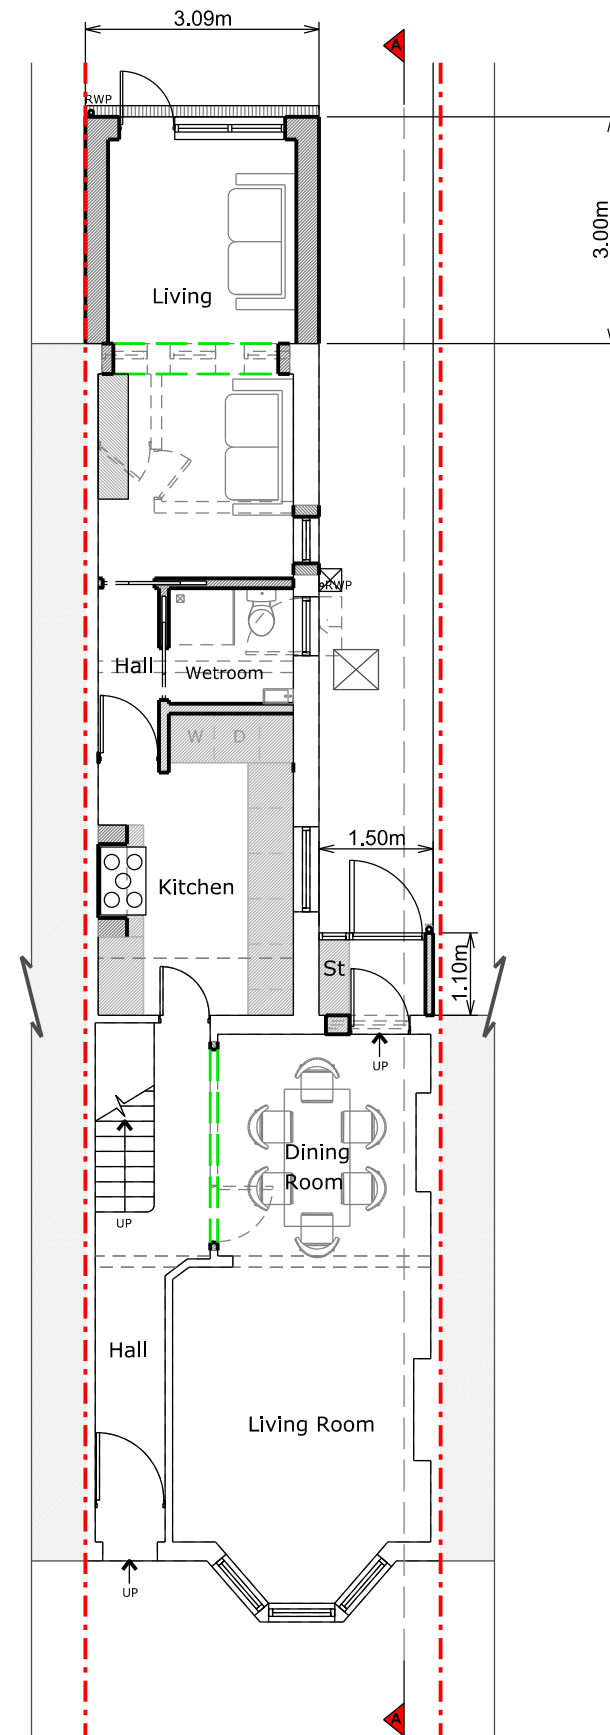

Ground Floor Plan

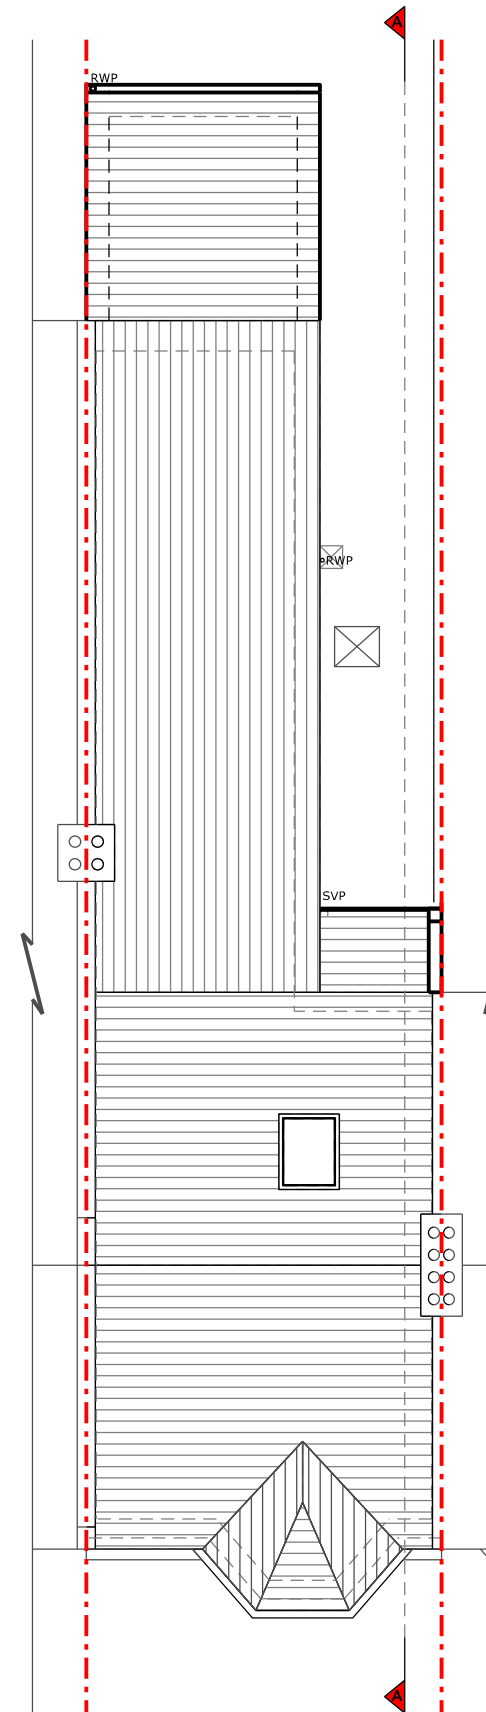

Roof Plan

 

Copyright in design and this drawing is the property of Resi.

Reproduction in whole or in part is forbidden without written sanction of Resi.

All dimensions to be cross-checked on site prior to completing a Building Regulations package, structural engineering, the party wall process and construction.

Print to scale (as actual size)

NOTES

Revision

Rev	Notes	Date
-	Planning Issue	24/07/2020

KEY

	Proposed walls		Boundary lines
	Existing walls		Proposed beam
	Existing removed		Proposed drainage
	Proposed rooflight		1.8m head height
			1.5m head height

JOB TITLE

Proposed ground floor rear extension, floor plan redesign and all associated works at 23 Wood Street

STATUS

Planning

DRAWING TITLE

Proposed Floor and Roof Plans

CLIENT

Allan Brown

SCALE

1:100 at A3

DRAWN

DV

DATE

July 2020

CHECKED

MC

DRAWING NO. 46337 - 102