



Copyright in design and this drawing is the property of Resi.

Reproduction in whole or in part is forbidden without written sanction of Resi.

All dimensions to be cross-checked on site prior to completing a Building Regulations package, structural engineering, the party wall process and construction.

Print to scale (as actual size)

NOTES

Proposed Materials:

Brickwork / Walls - White painted render to match existing

Pitched Roof - Concrete tiles to match existing

Windows - White uPVC casement windows to match existing

Doors - White uPVC glazed doors

RWP / Gutters / Fascia - Black uPVC downpipes with guttering and black painted timber fascias to match existing

Revision

Rev	Notes	Date
-	Planning Issue	24/07/2020

KEY

	Proposed walls		Boundary lines
	Existing walls		Proposed beam
	Existing removed		Proposed drainage
	Proposed rooflight		1.8m head height
			1.5m head height

JOB TITLE

Proposed ground floor rear extension, floor plan redesign and all associated works at 23 Wood Street

STATUS

Planning

DRAWING TITLE

Proposed Elevations

CLIENT

Allan Brown

SCALE

1:100 at A3

DRAWN

DV


DATE

July 2020

CHECKED

MC

DRAWING NO. 46337 - 203

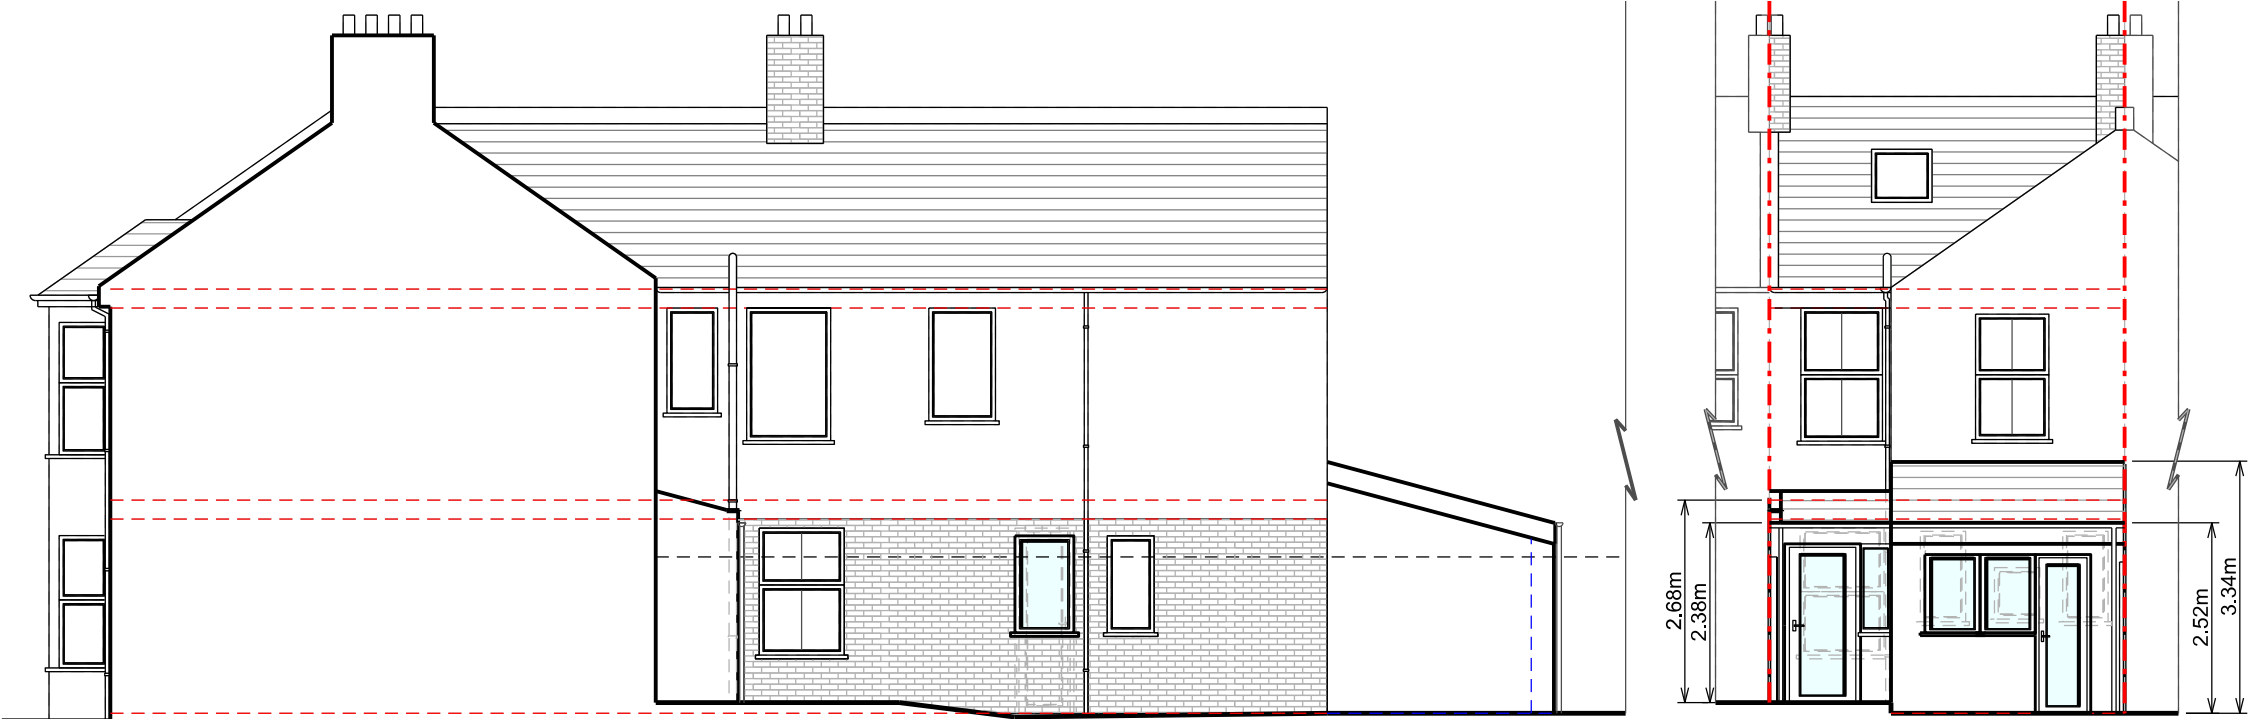

Side Elevation

Rear Elevation

