


Revisions:

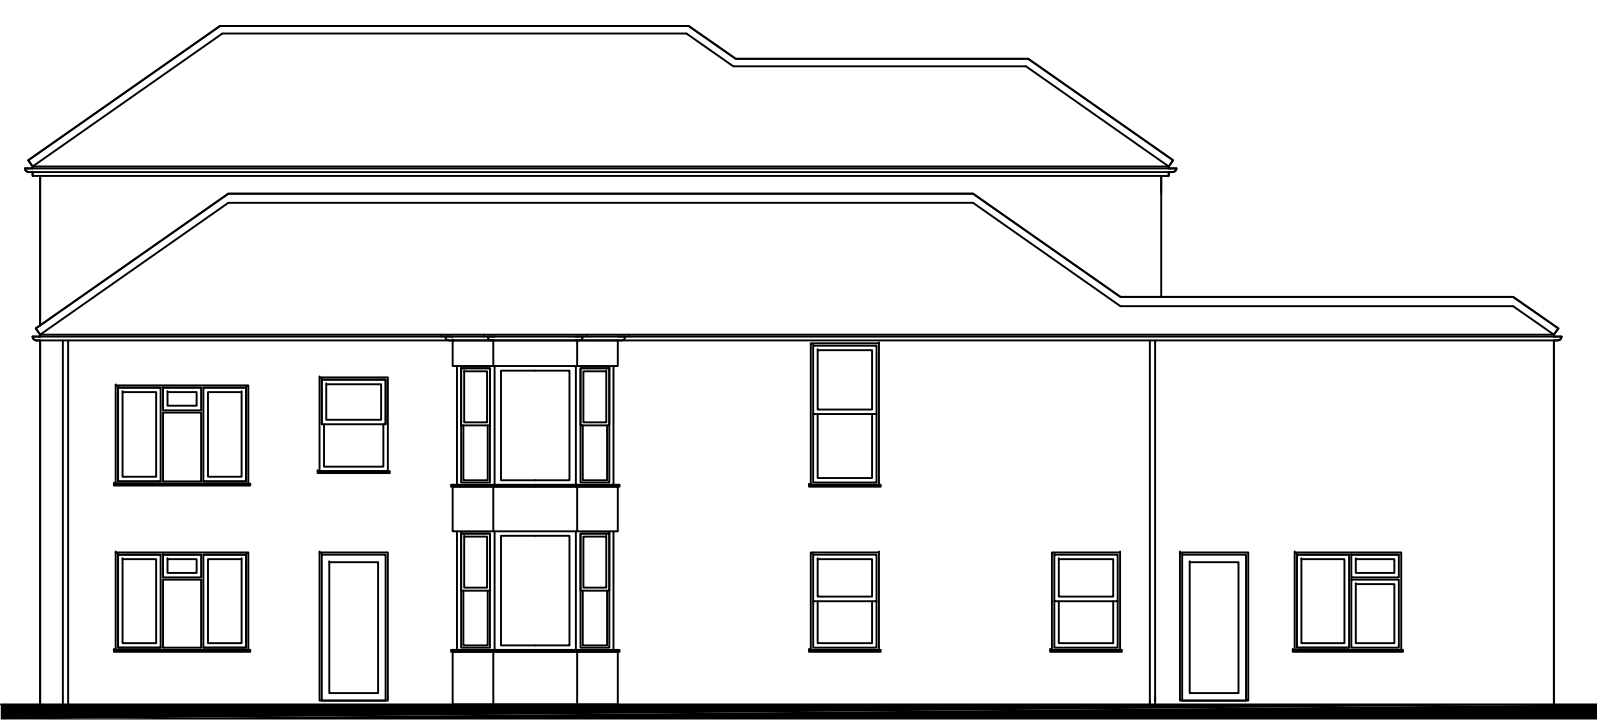


PROPOSED NORTH-EAST FACING ELEVATION
(NO CHANGE)
Sc. 1:100




PROPOSED SOUTH-EAST FACING ELEVATION
Sc. 1:100




PROPOSED SOUTH-WEST FACING ELEVATION
Sc. 1:100

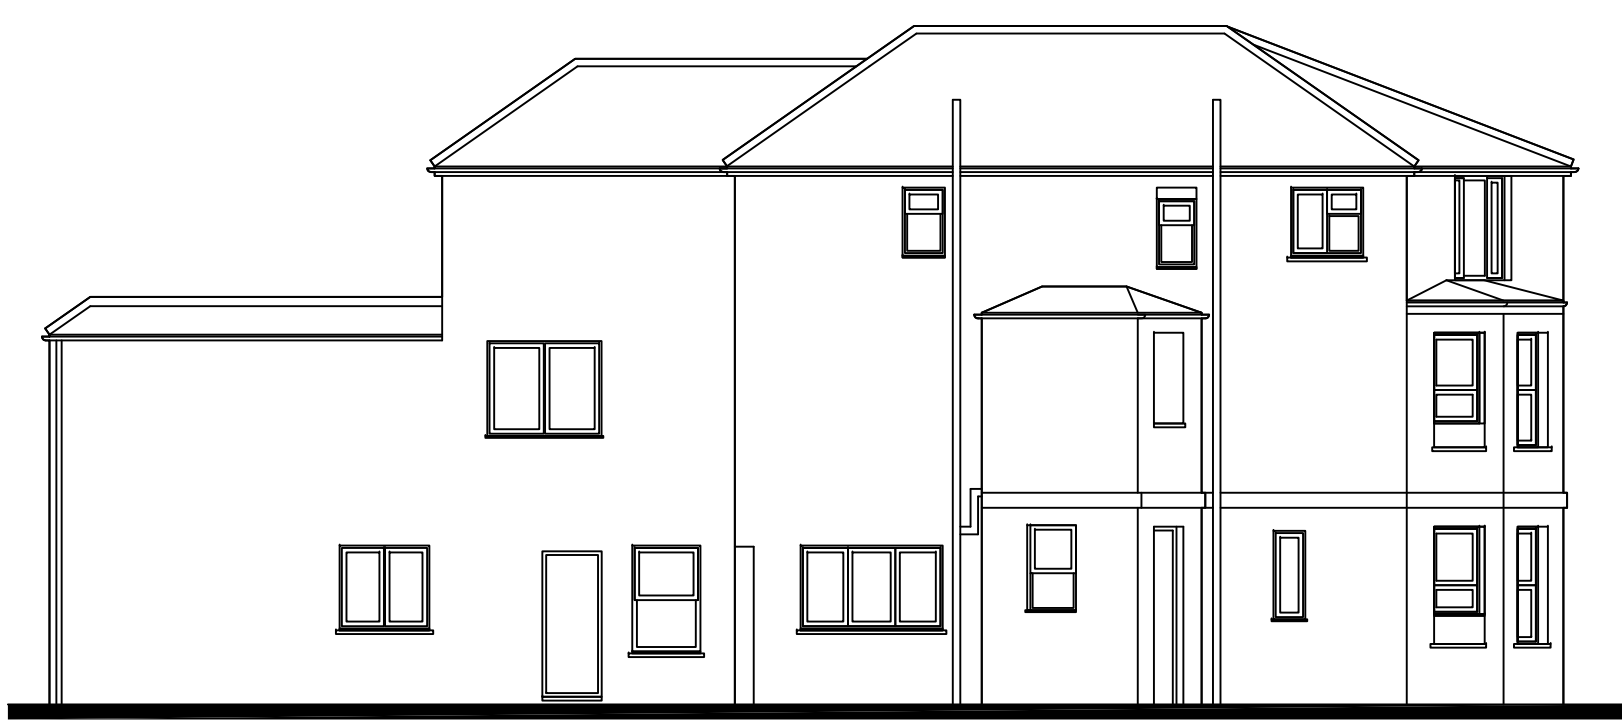


PROPOSED NORTH-WEST FACING ELEVATION
Sc. 1:100

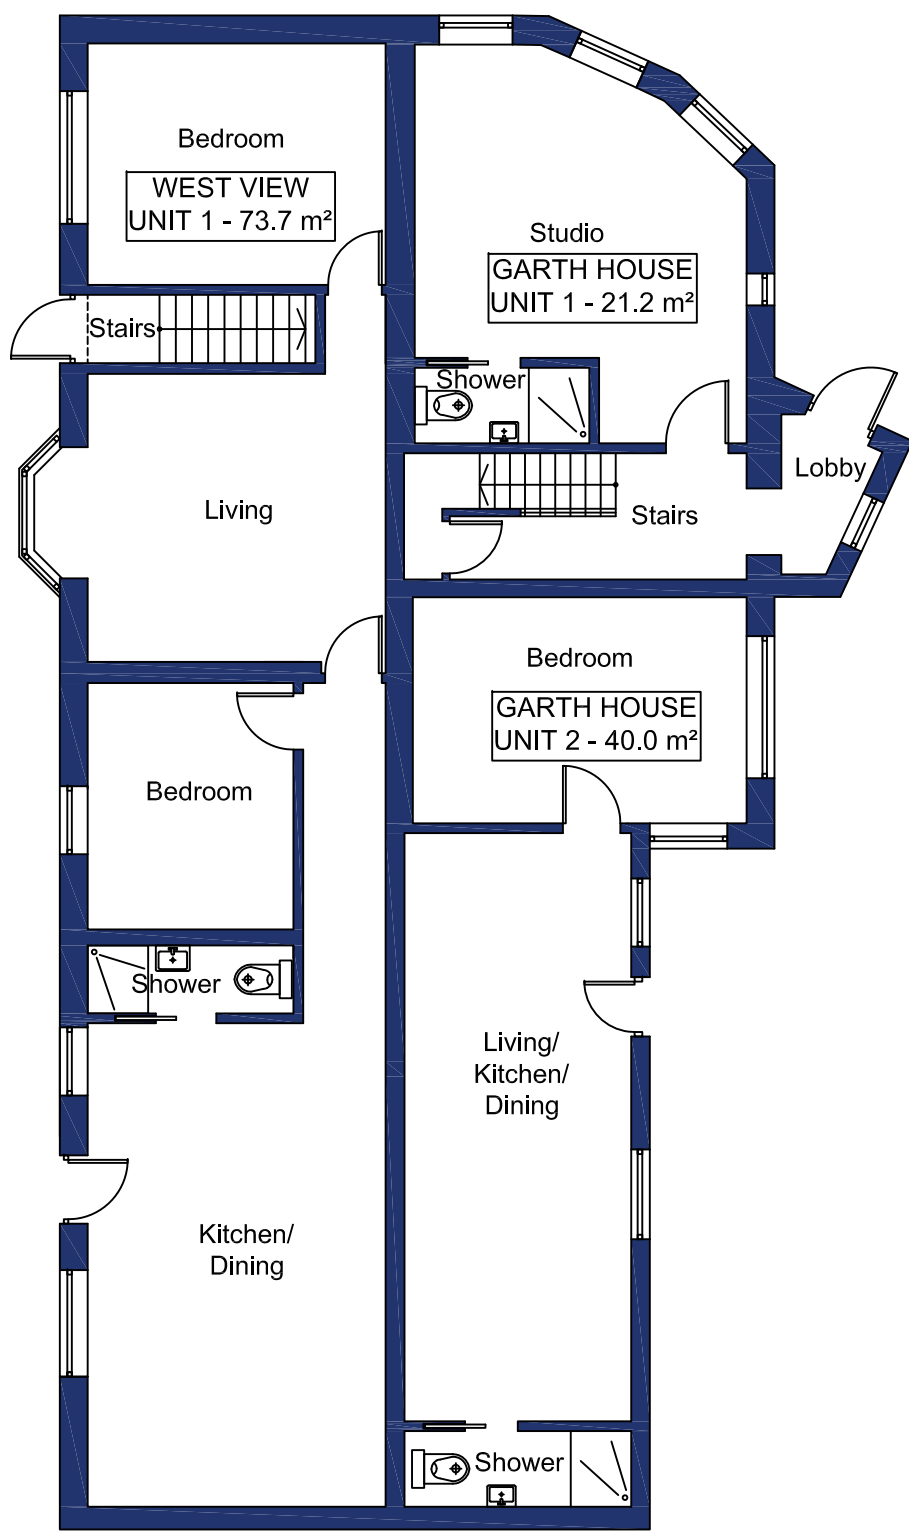


PROPOSED GROUND FLOOR PLAN
Sc. 1:100

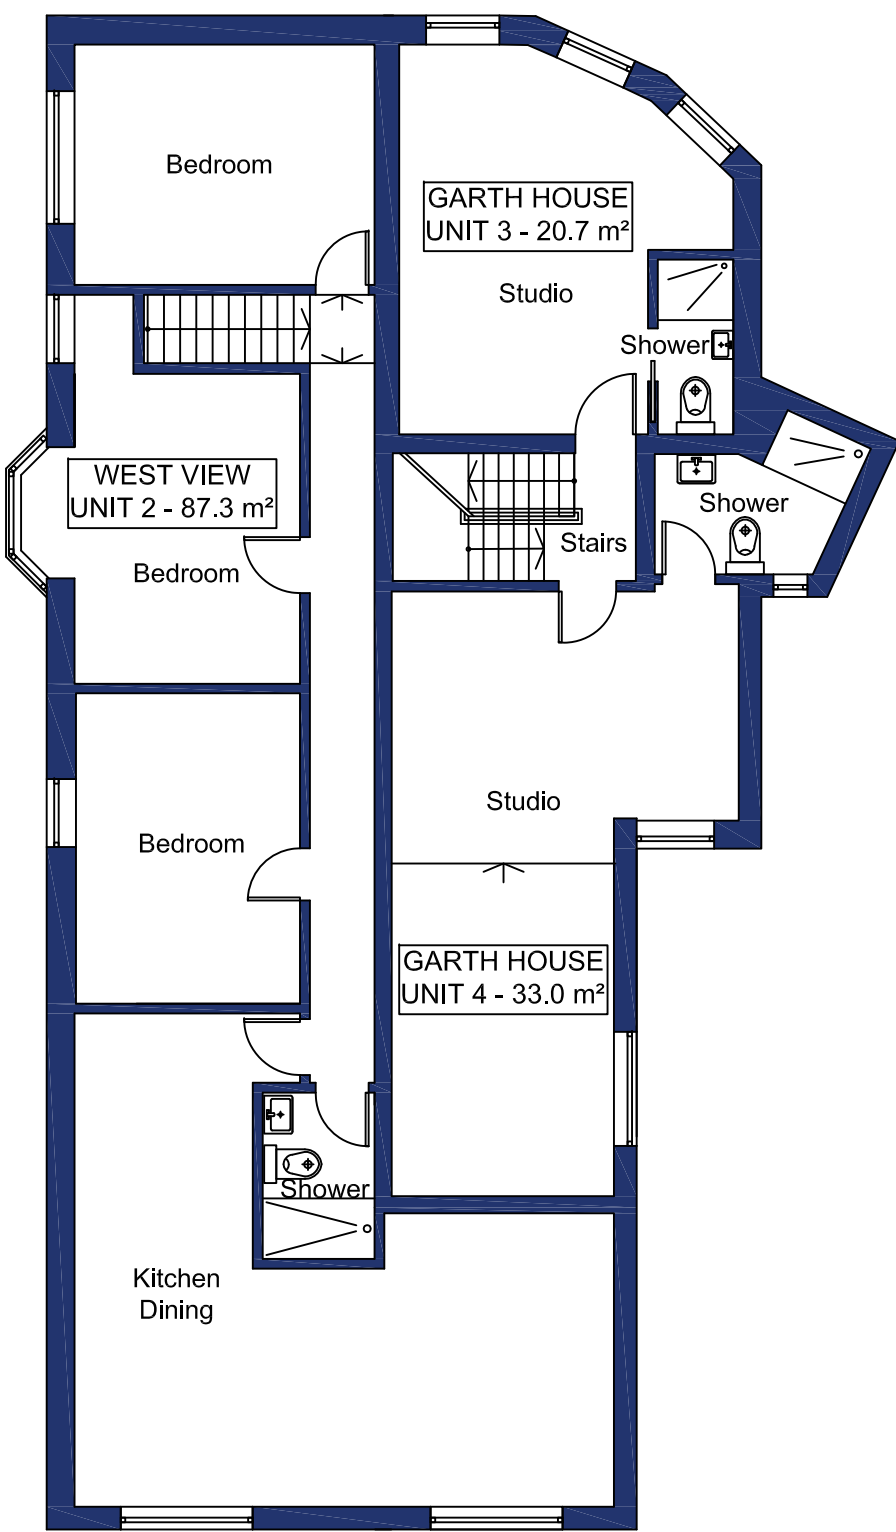


PROPOSED FIRST FLOOR PLAN
Sc. 1:100

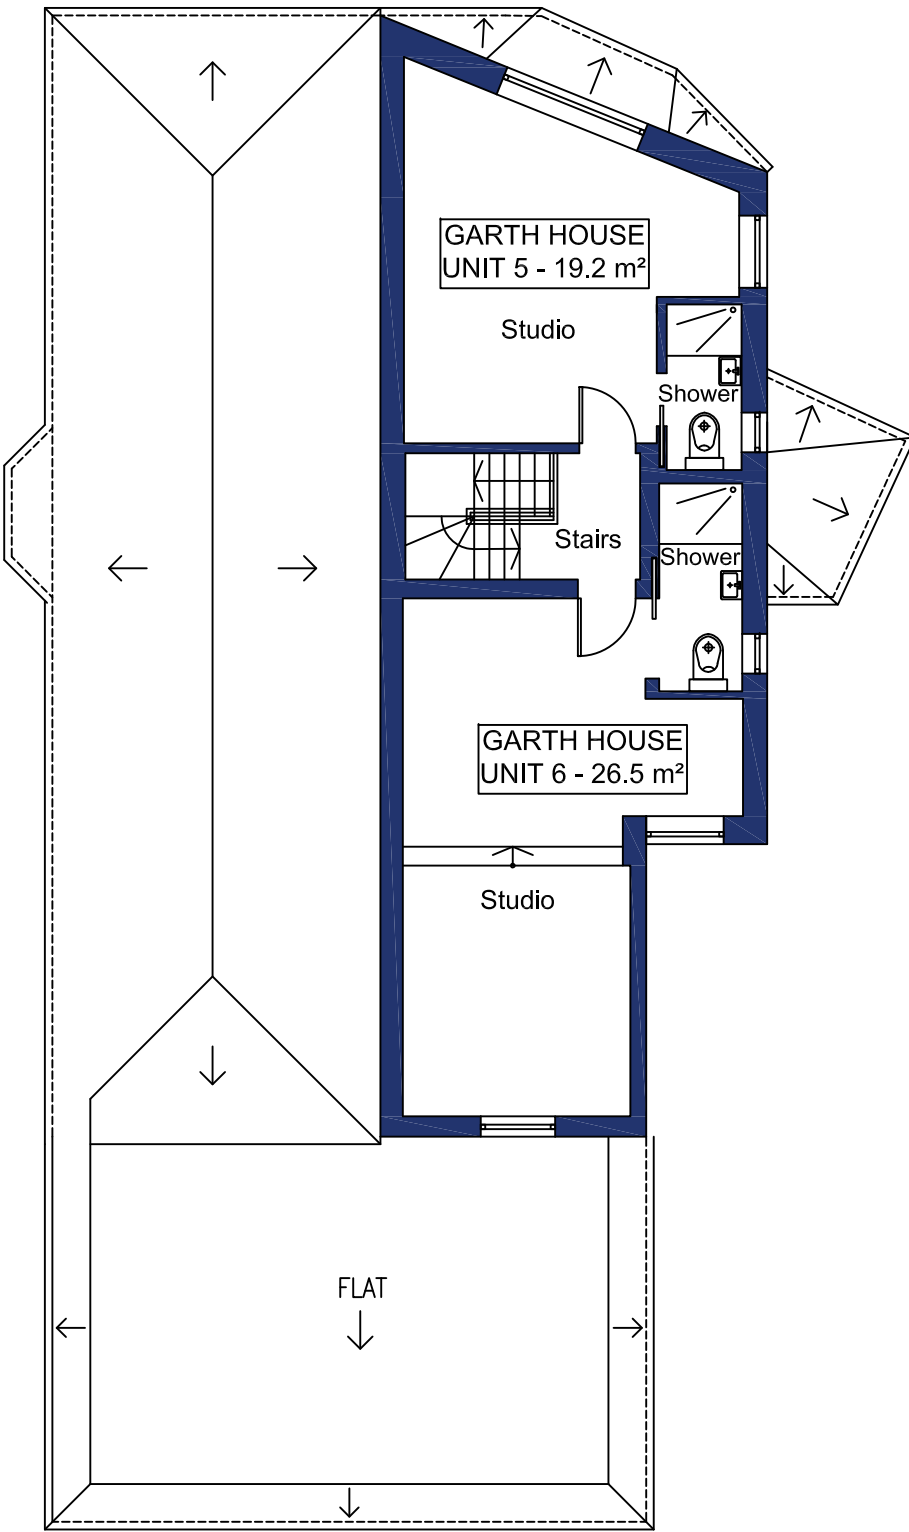

PROPOSED SECOND FLOOR PLAN
Sc. 1:100

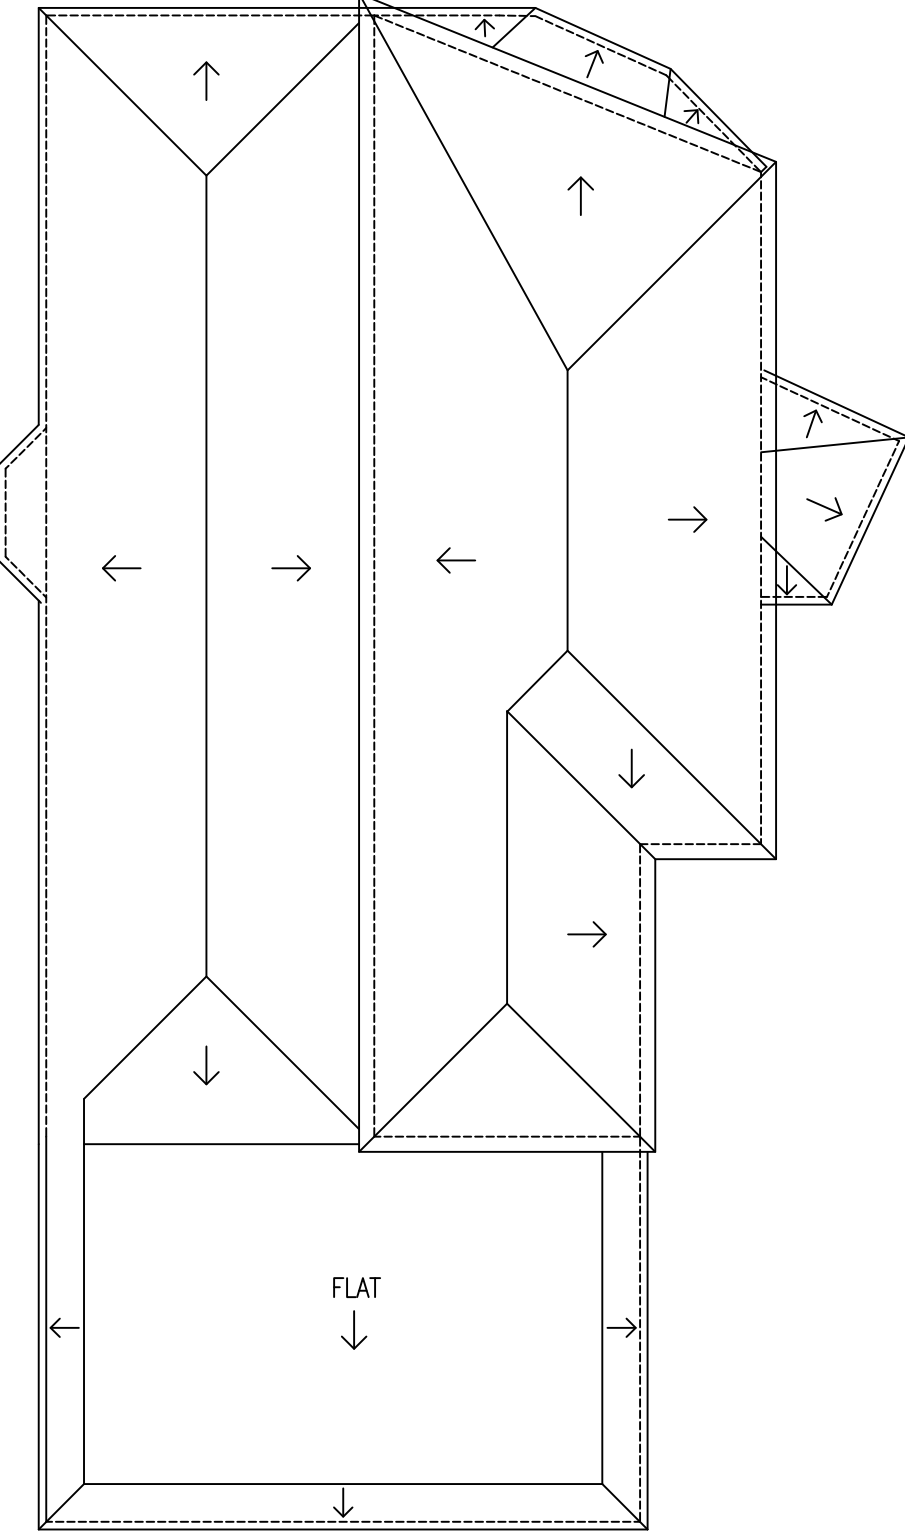

PROPOSED ROOF PLAN
Sc. 1:100

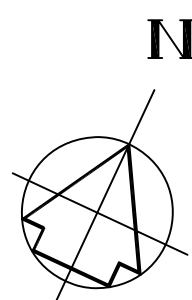

Suite 6a
Church House,
94 Felpham Road
Felpham
West Sussex,
PO22 7PG
TEL:01243822081

Architectural
Services
Planning
Building Regs
On Site Supervision
Landscape Design

e-mail: info@jjrdesigns.com

Client:
FRESH DEVELOPMENT COASTAL LTD

Project:
GARTH HOUSE
BOGNOR REGIS, PO21 1HQ

Drawing Title:
PROPOSED FLOOR PLANS AND ELEVATIONS

Issue status:			
Outline proposals	☐ Production information	☐ Scheme design	☐
Tender drawing	☐ Detail design	☐ Contract drawing	☐
Scale:	Drawn:	Checked:	Date:
1:100 @A1	I. Bruma	R. Stefanski	18.01.2022
Job No:	Drawing No:	Revision:	
1497	PL 104		