



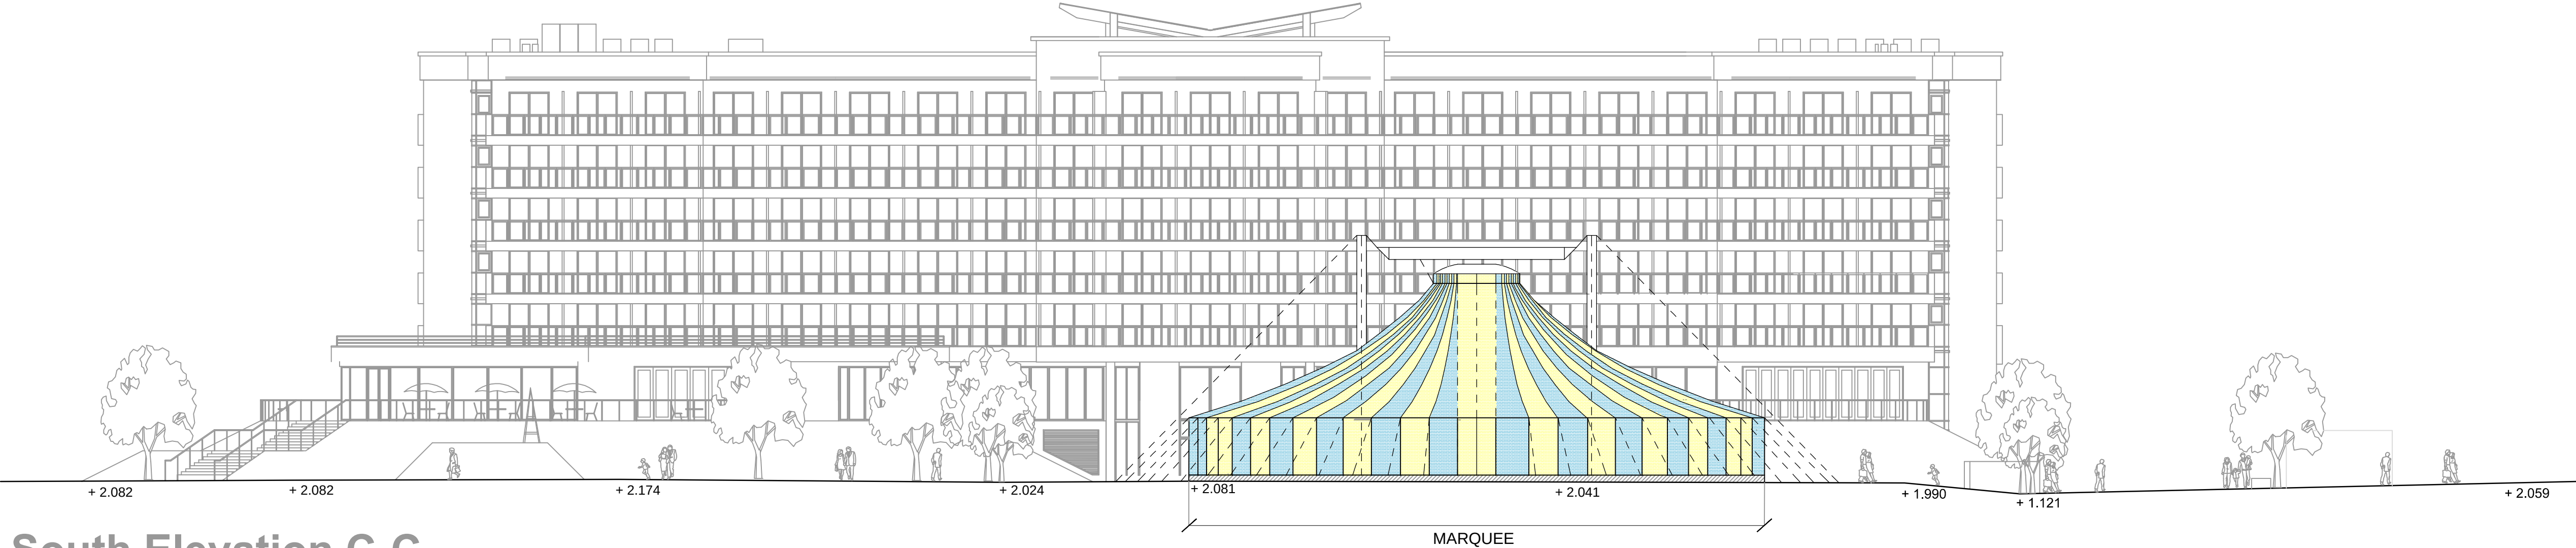


South Elevation C-C
scale 1:200

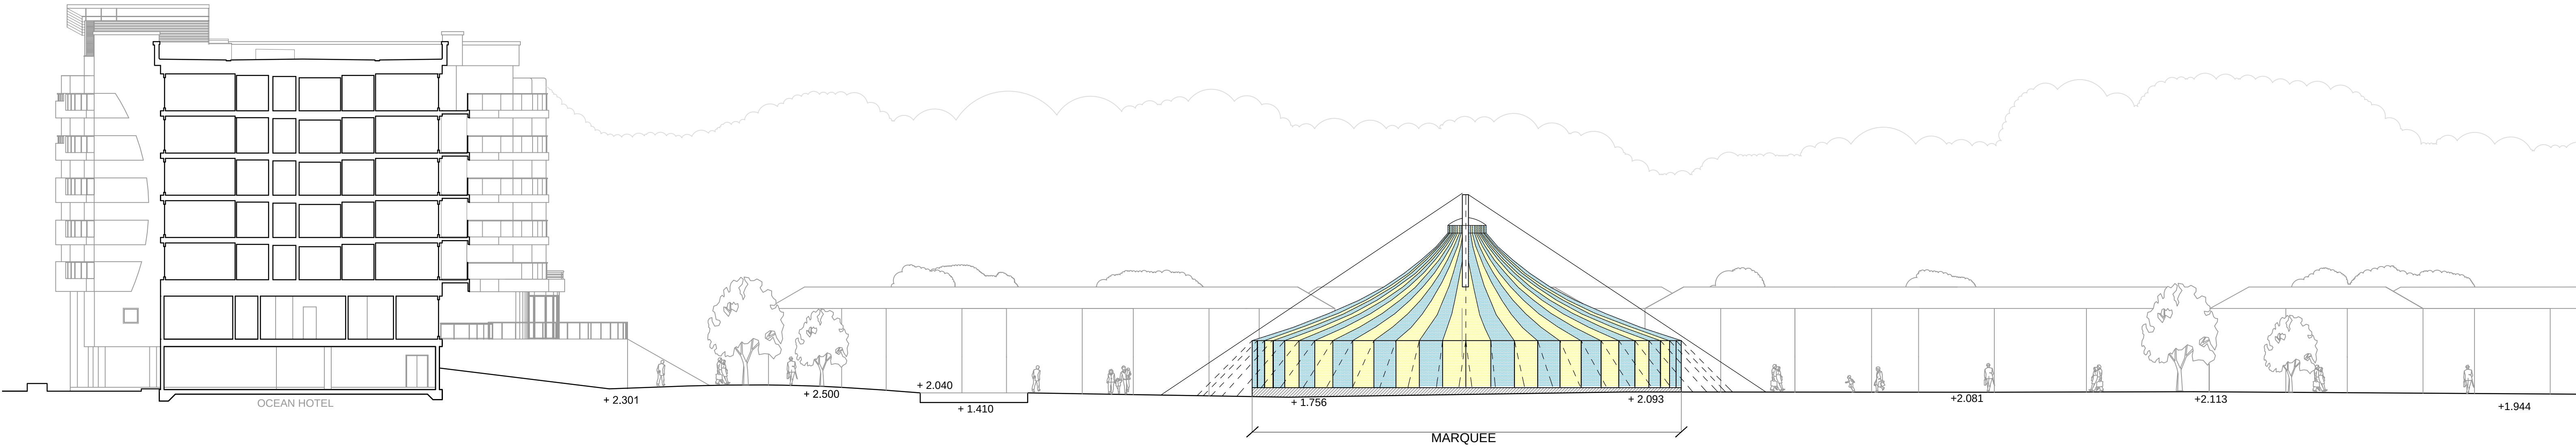

West Elevation D-D
scale 1:200

notes: revisions: A | 10.07.2014 | CE | Planning Application

revisions:

 

0 100mm @A1
NOTE: The contractor is responsible for checking all site dimensions and levels. These should be checked prior to the ordering of any components and before the commencement of the works. All discrepancies should be brought to the attention of the Contract Administrator

Butlins Skyline Limited
Marquee
Butlins, Bognor Regis
drawing information title:

South and West
Elevations

Information
July 14
1:200 @ A1
CE
JS



PWP Architects Ltd 61 South Street, Havant, Hampshire PO9 1BZ
t: 02392 482494 f: 02392 481152
e: design@pwp-architects.com
w: www.pwp-architects.com

job: 5172 dwg: 1302 rev: A