



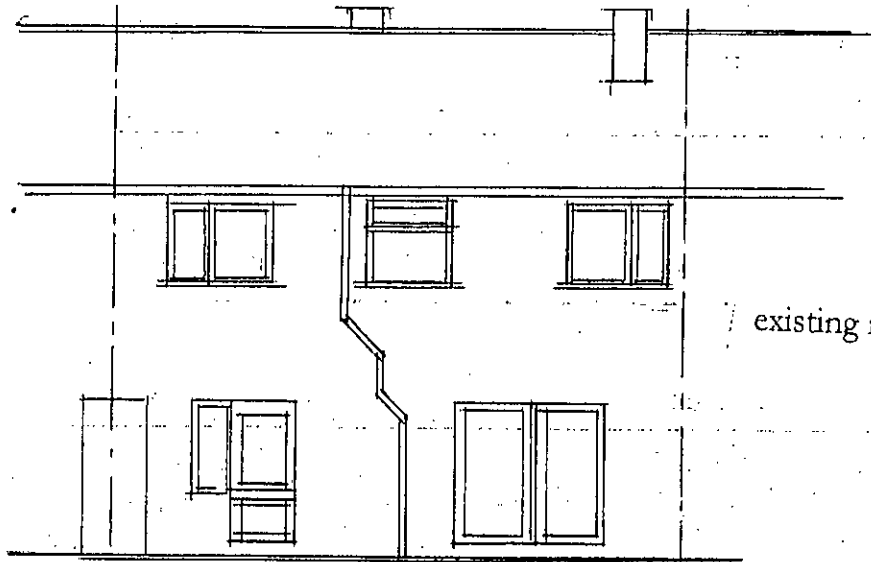

existing rear elevation 1:100 @ A4

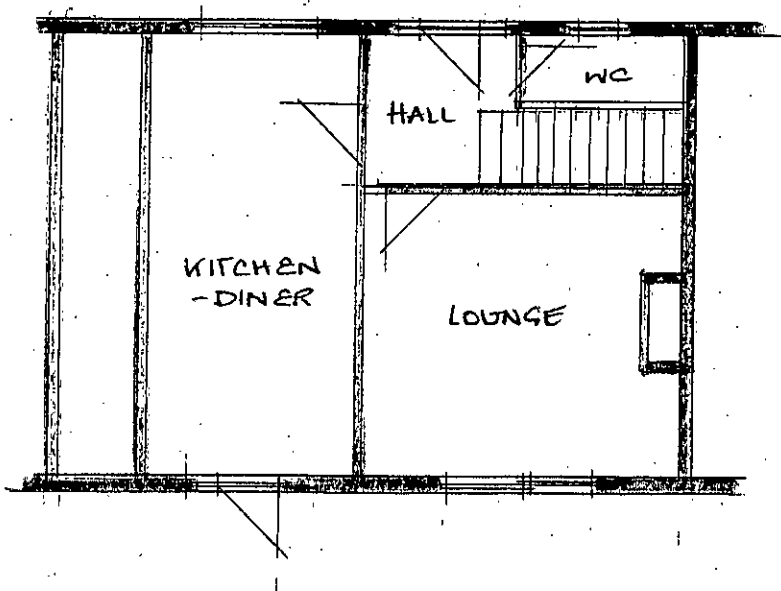

existing floor plan 1:100 @ A4

Proposed single storey rear conservatory extension	
Mr. & Mrs. Muncey 56 Corbishley Road Bognor Regis PO22 9HS	
Drawing No. 167/18 -- Scale: 1:100	
24.06.2018	
Hampshire Home Improvements	
David Pratt Planning & Survey Services 22 Alberta Close Kesgrave Ipswich IP5 1HS 07889 957644 Email. dpsurveys22@aol.com	

5m
0 5m 10m