




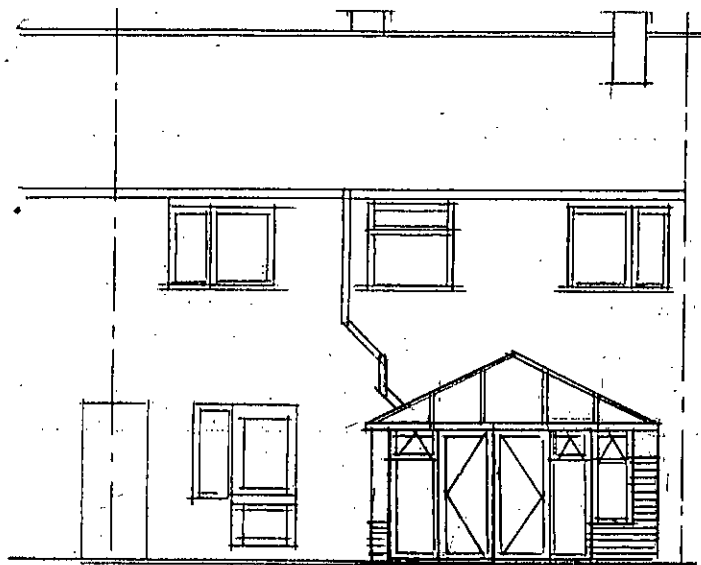

proposed rear elevation 1:100 @ A4

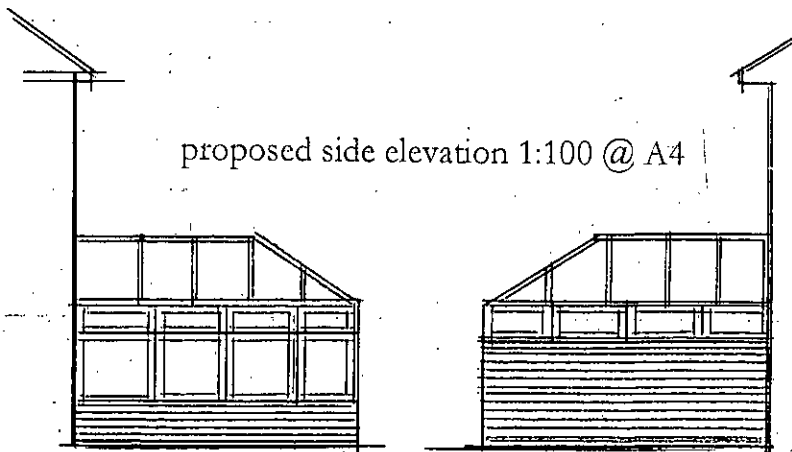

proposed side elevation 1:100 @ A4

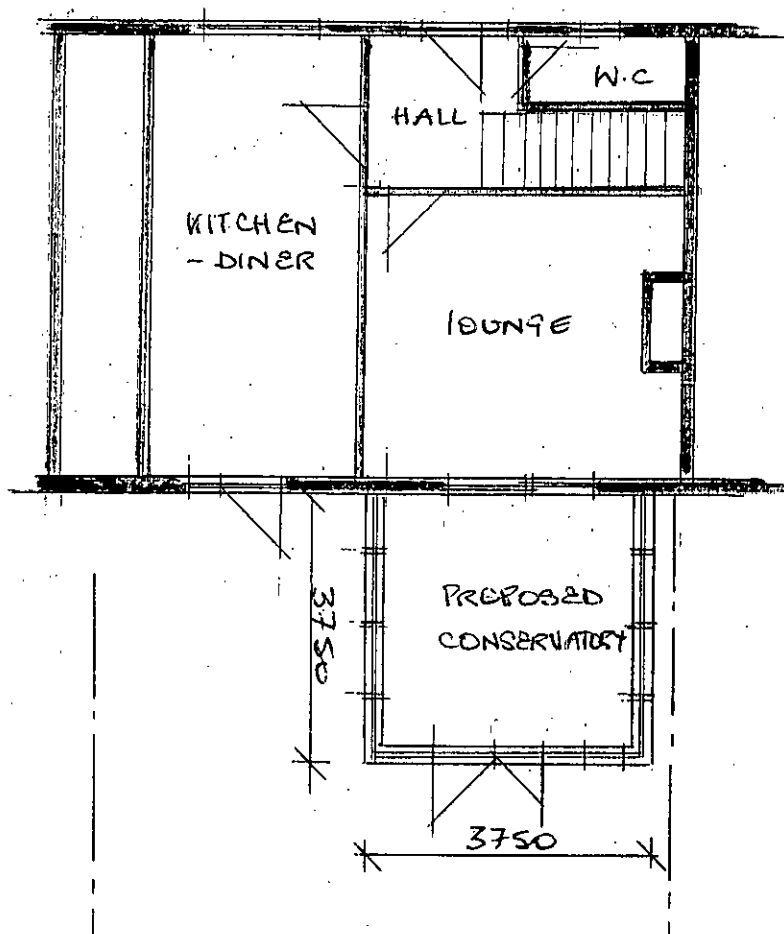

proposed floor plan 1:100 @ A4

5m  
0m 1m 2m

|                                                    |  |
|----------------------------------------------------|--|
| Proposed single storey rear conservatory extension |  |
| Mr. & Mrs. Muncey                                  |  |
| 56 Corbishley Road                                 |  |
| Bognor Regis                                       |  |
| PO22 9HS                                           |  |
| Drawing No. 167/18 -- Scale: 1:100                 |  |
| 24.06.2018                                         |  |
| Hampshire Home Improvements                        |  |
| David Pratt Planning & Survey Services             |  |
| 22 Alberta Close                                   |  |
| Kesgrave                                           |  |
| Ipswich IP5 1HS                                    |  |
| 07889 957644                                       |  |
| Email. dpsurveys22@aol.com                         |  |