


FIRST FLOOR SCHEDULE OF ACCOMMODATION

TOTAL OCCUPANCY 10 PERSONS


3 X DOUBLE BEDROOMS  
4 X SINGLE BEDROOMS

2 X BATHROOMS  
1 X W/C

1 X COMMUNAL KITCHEN/DINER

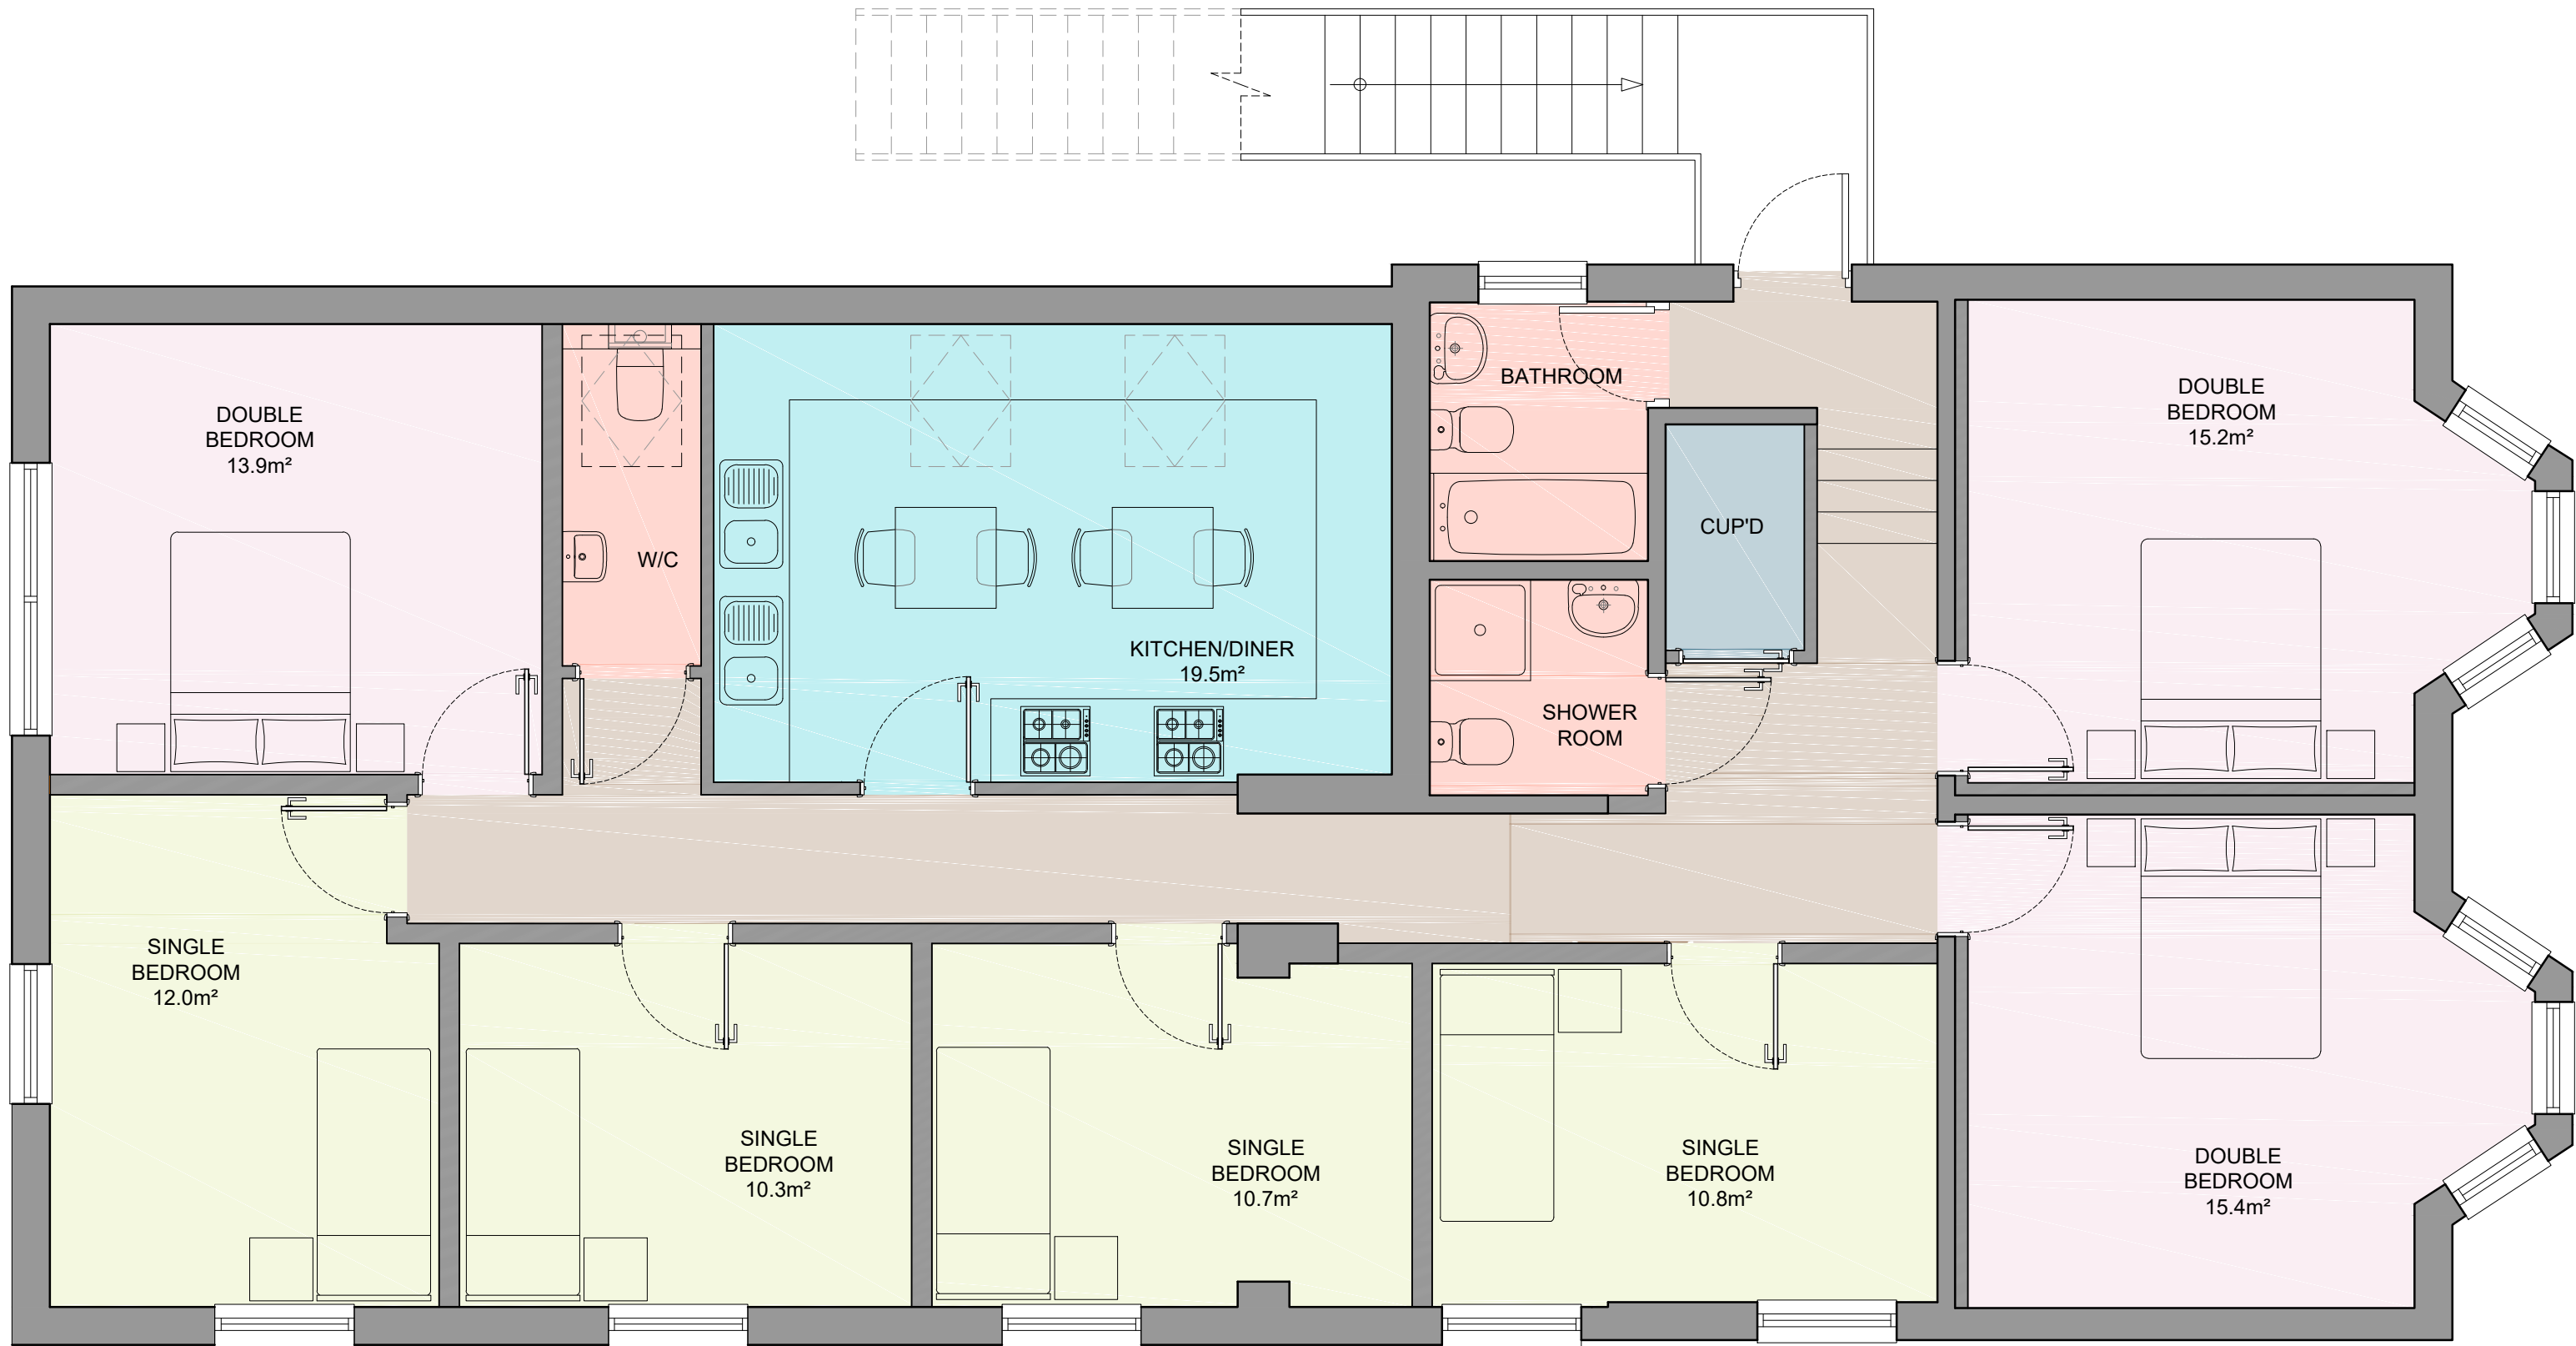

PROPOSED FIRST FLOOR PLAN  
1:50

 


GROUND FLOOR SCHEDULE OF ACCOMMODATION

TOTAL OCCUPANCY 10 PERSONS



3 X DOUBLE BEDROOMS  
4 X SINGLE BEDROOMS

2 X BATHROOMS  
1 X W/C



1 X COMMUNAL KITCHEN/DINER

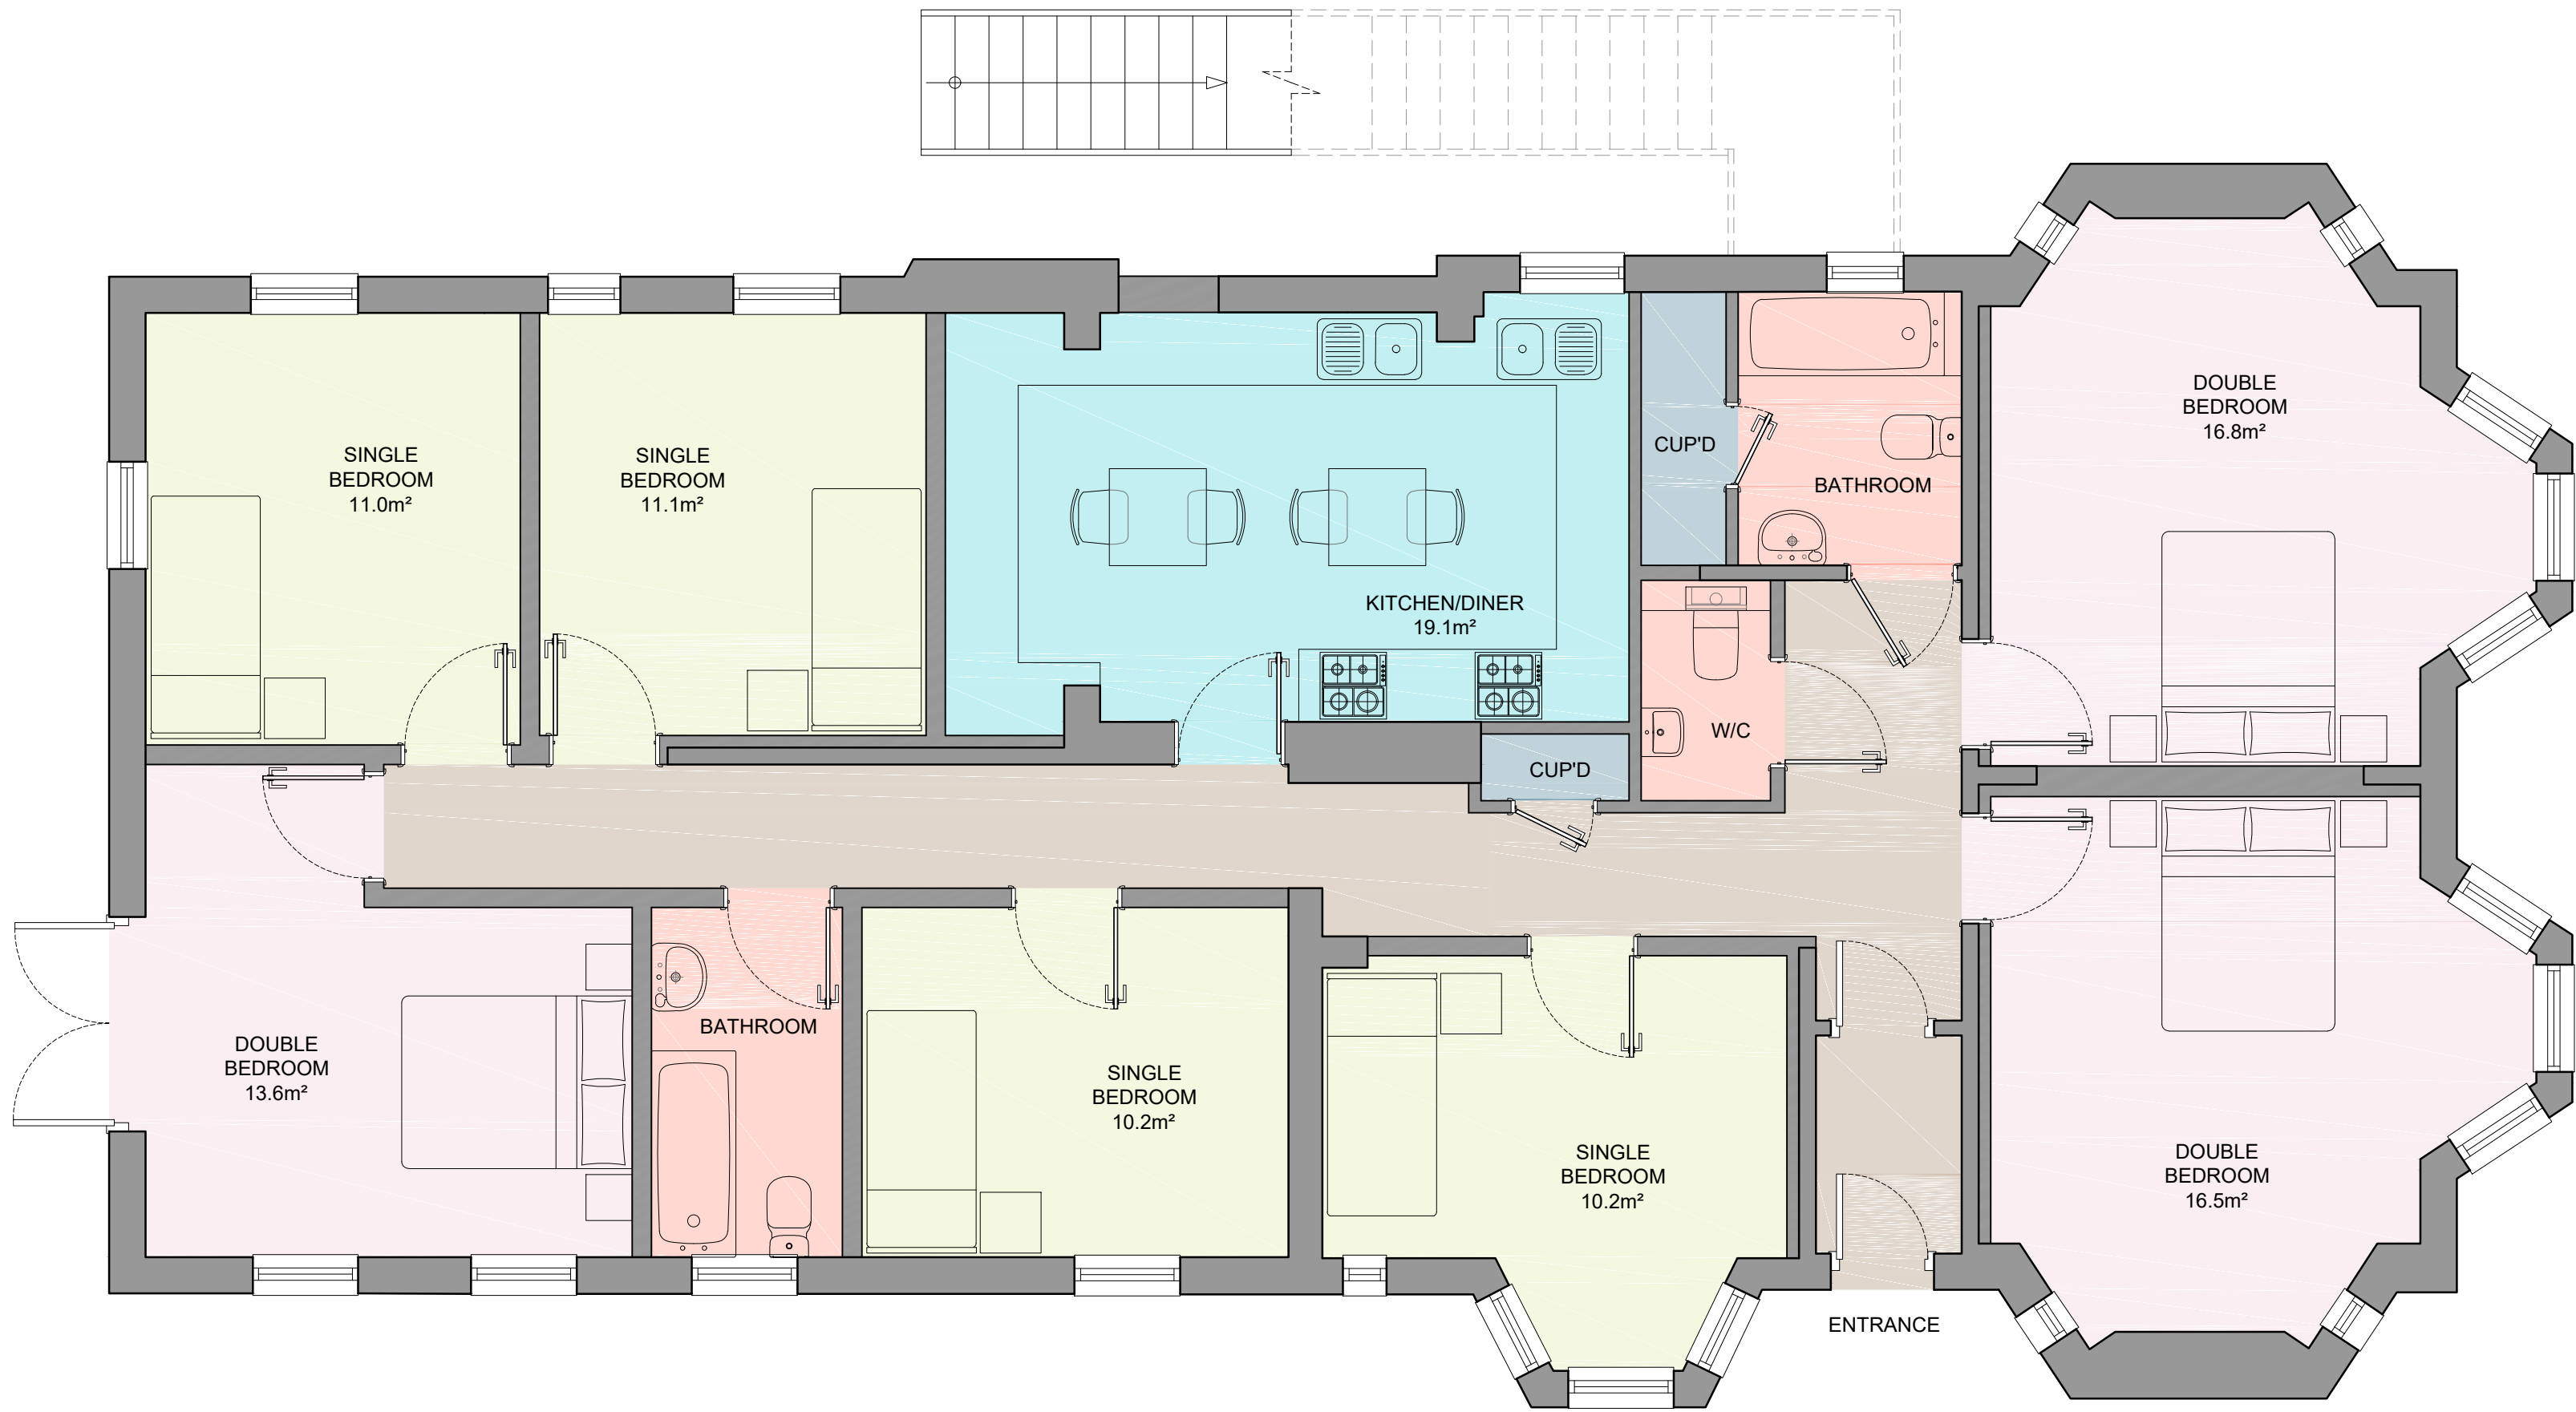

PROPOSED GROUND FLOOR PLAN  
1:50

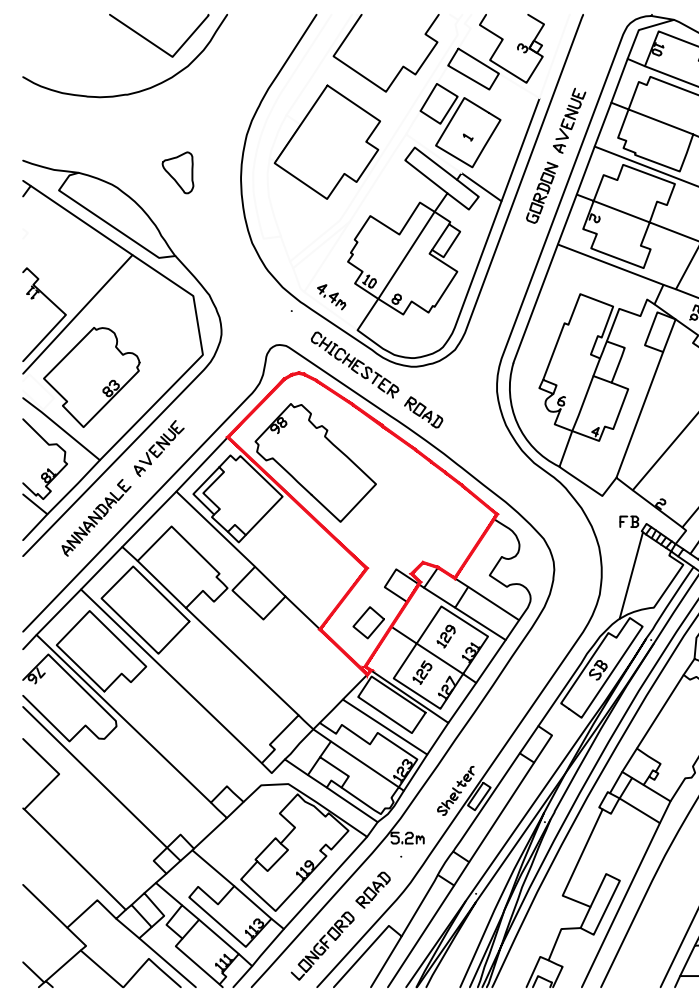 

AS EXISTING LOCATION PLAN  
1:1250

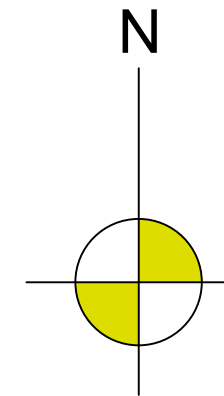 


Crown Copyright and database rights 2019.  
OS 100031961 National Map Centre.  
Purchased 08/08/2019 1 year licence.  
ARUN DISTRICT COUNCIL BR23118/PL

notes:

revisions:

A | 04/03/2020 | SCR | Updated to reflect planners comments

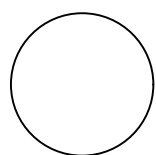


Tommy  
86 Annandale Ave  
Bognor Regis  
drawing information

title: Proposed Plans

status: Preliminary  
date: January 2020  
scale: 1:50/1250@A1  
drawn: SCR  
chk'd: GR



job: 1096  
dwg: 1201  
rev: A

 

NOTE: The contractor is responsible for checking all site dimensions and levels. These should be checked prior to the ordering of any components and before the commencement of the works. All discrepancies should be brought to the attention of the Contract Administrator