


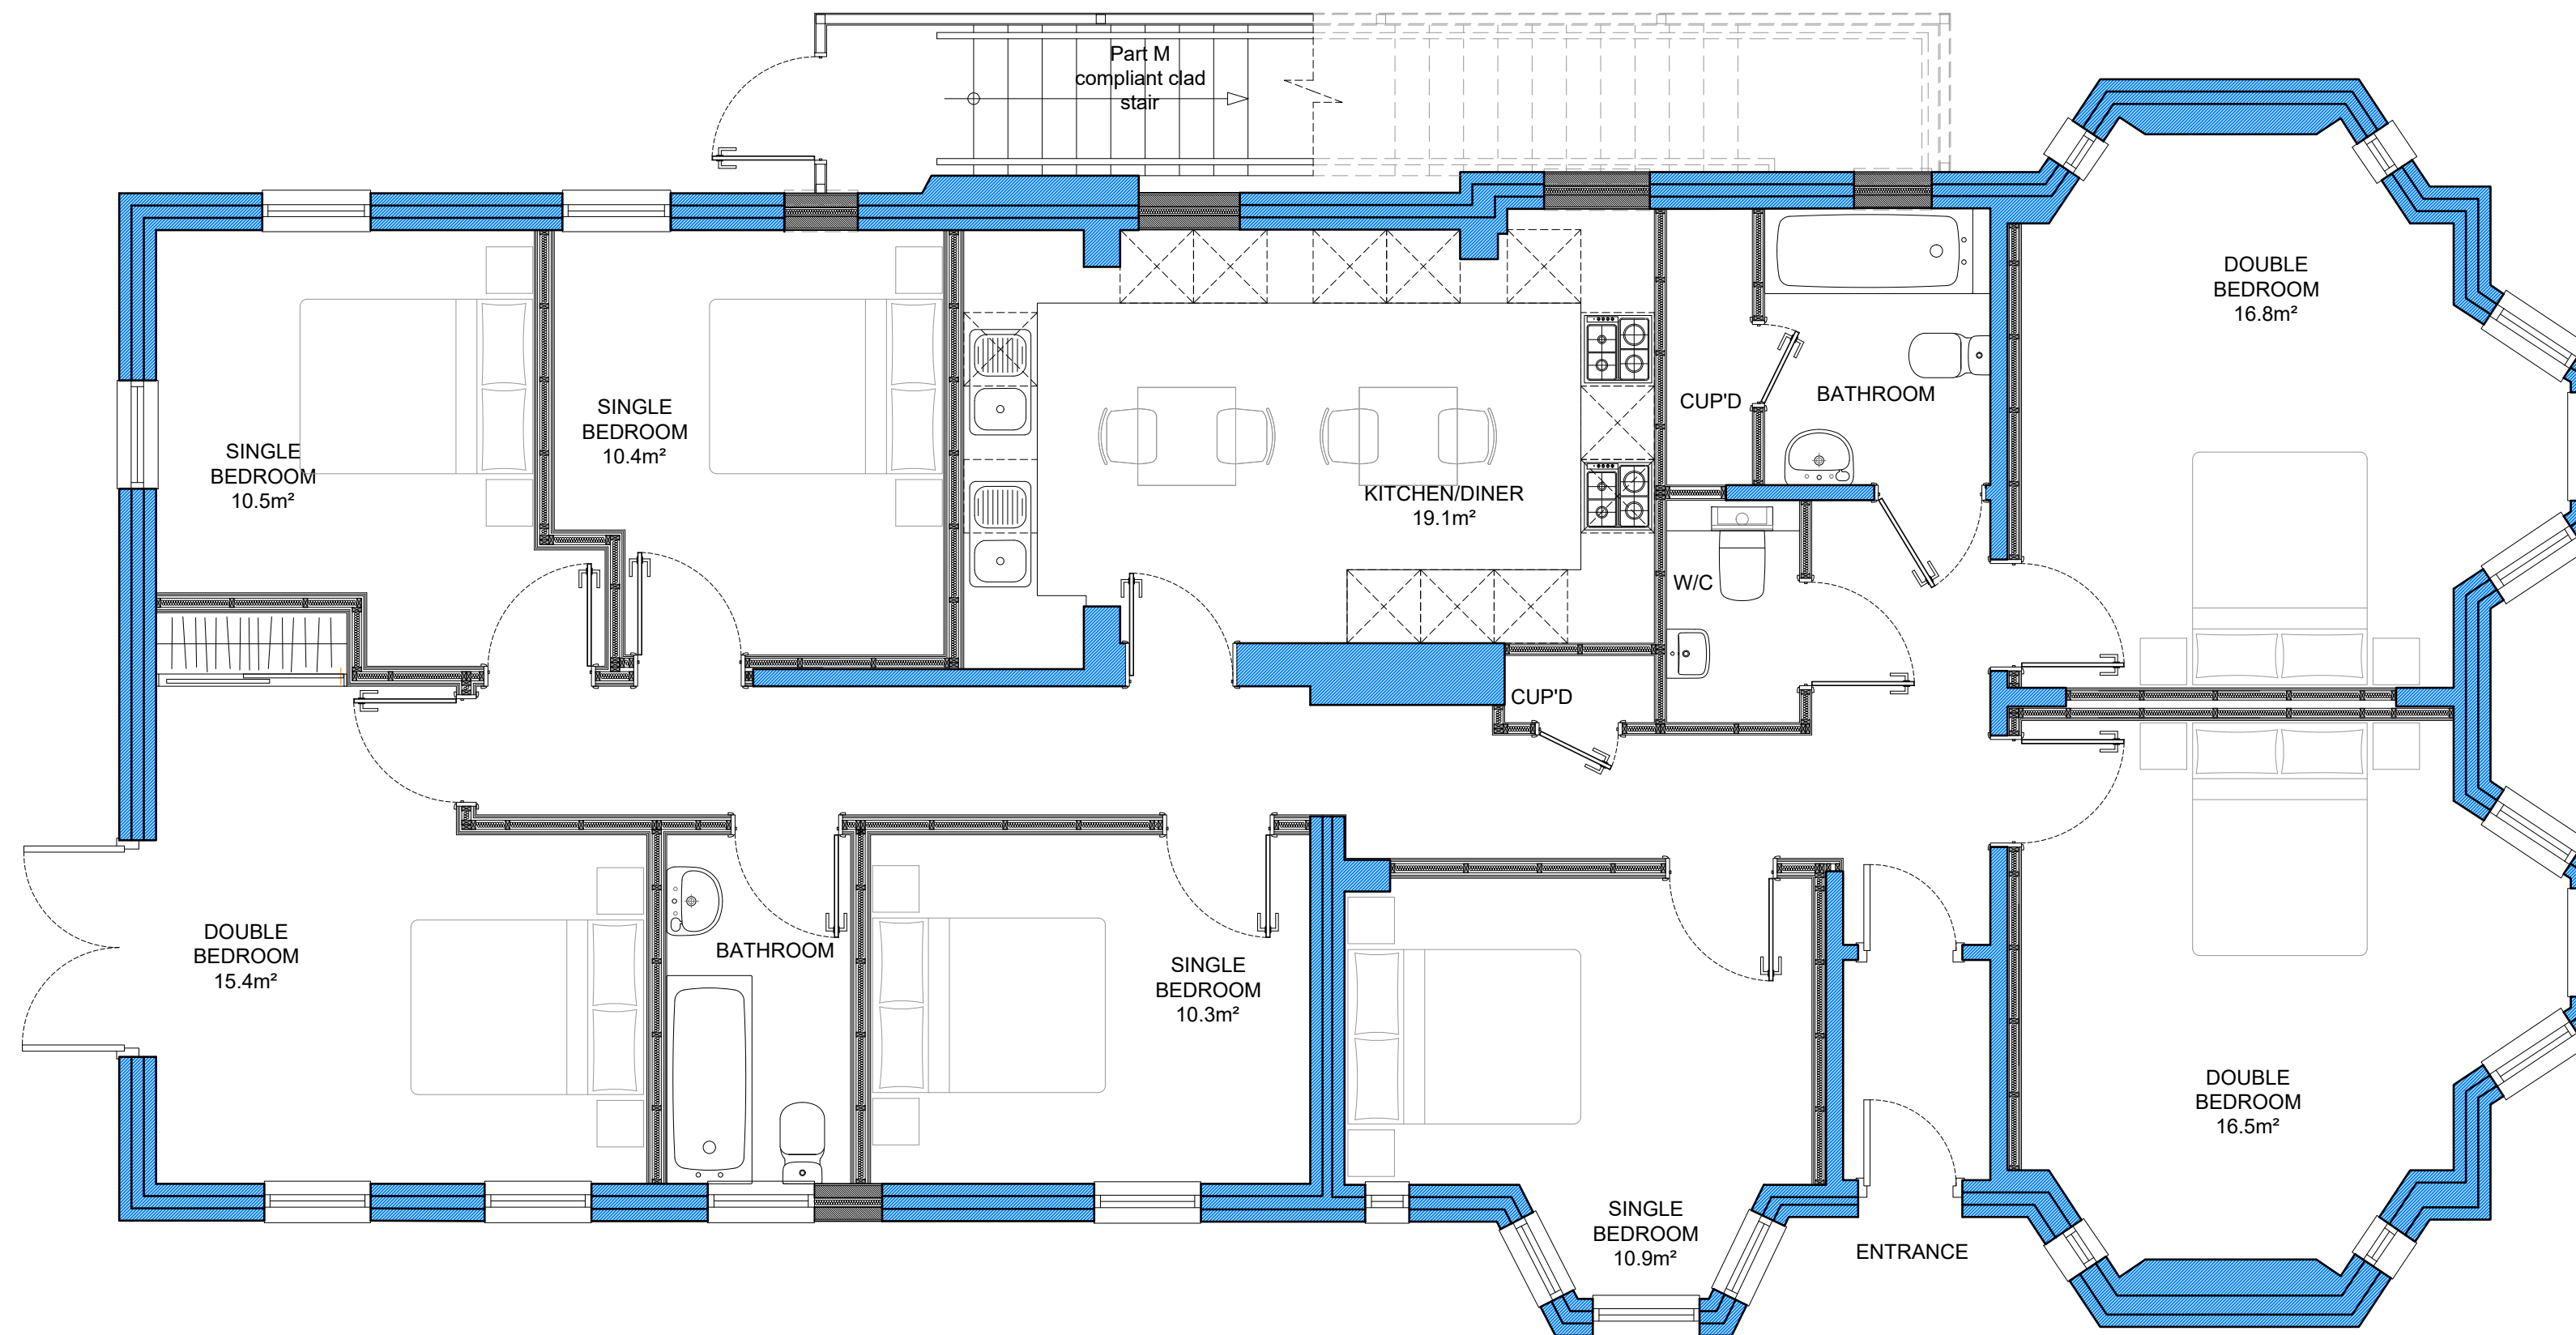


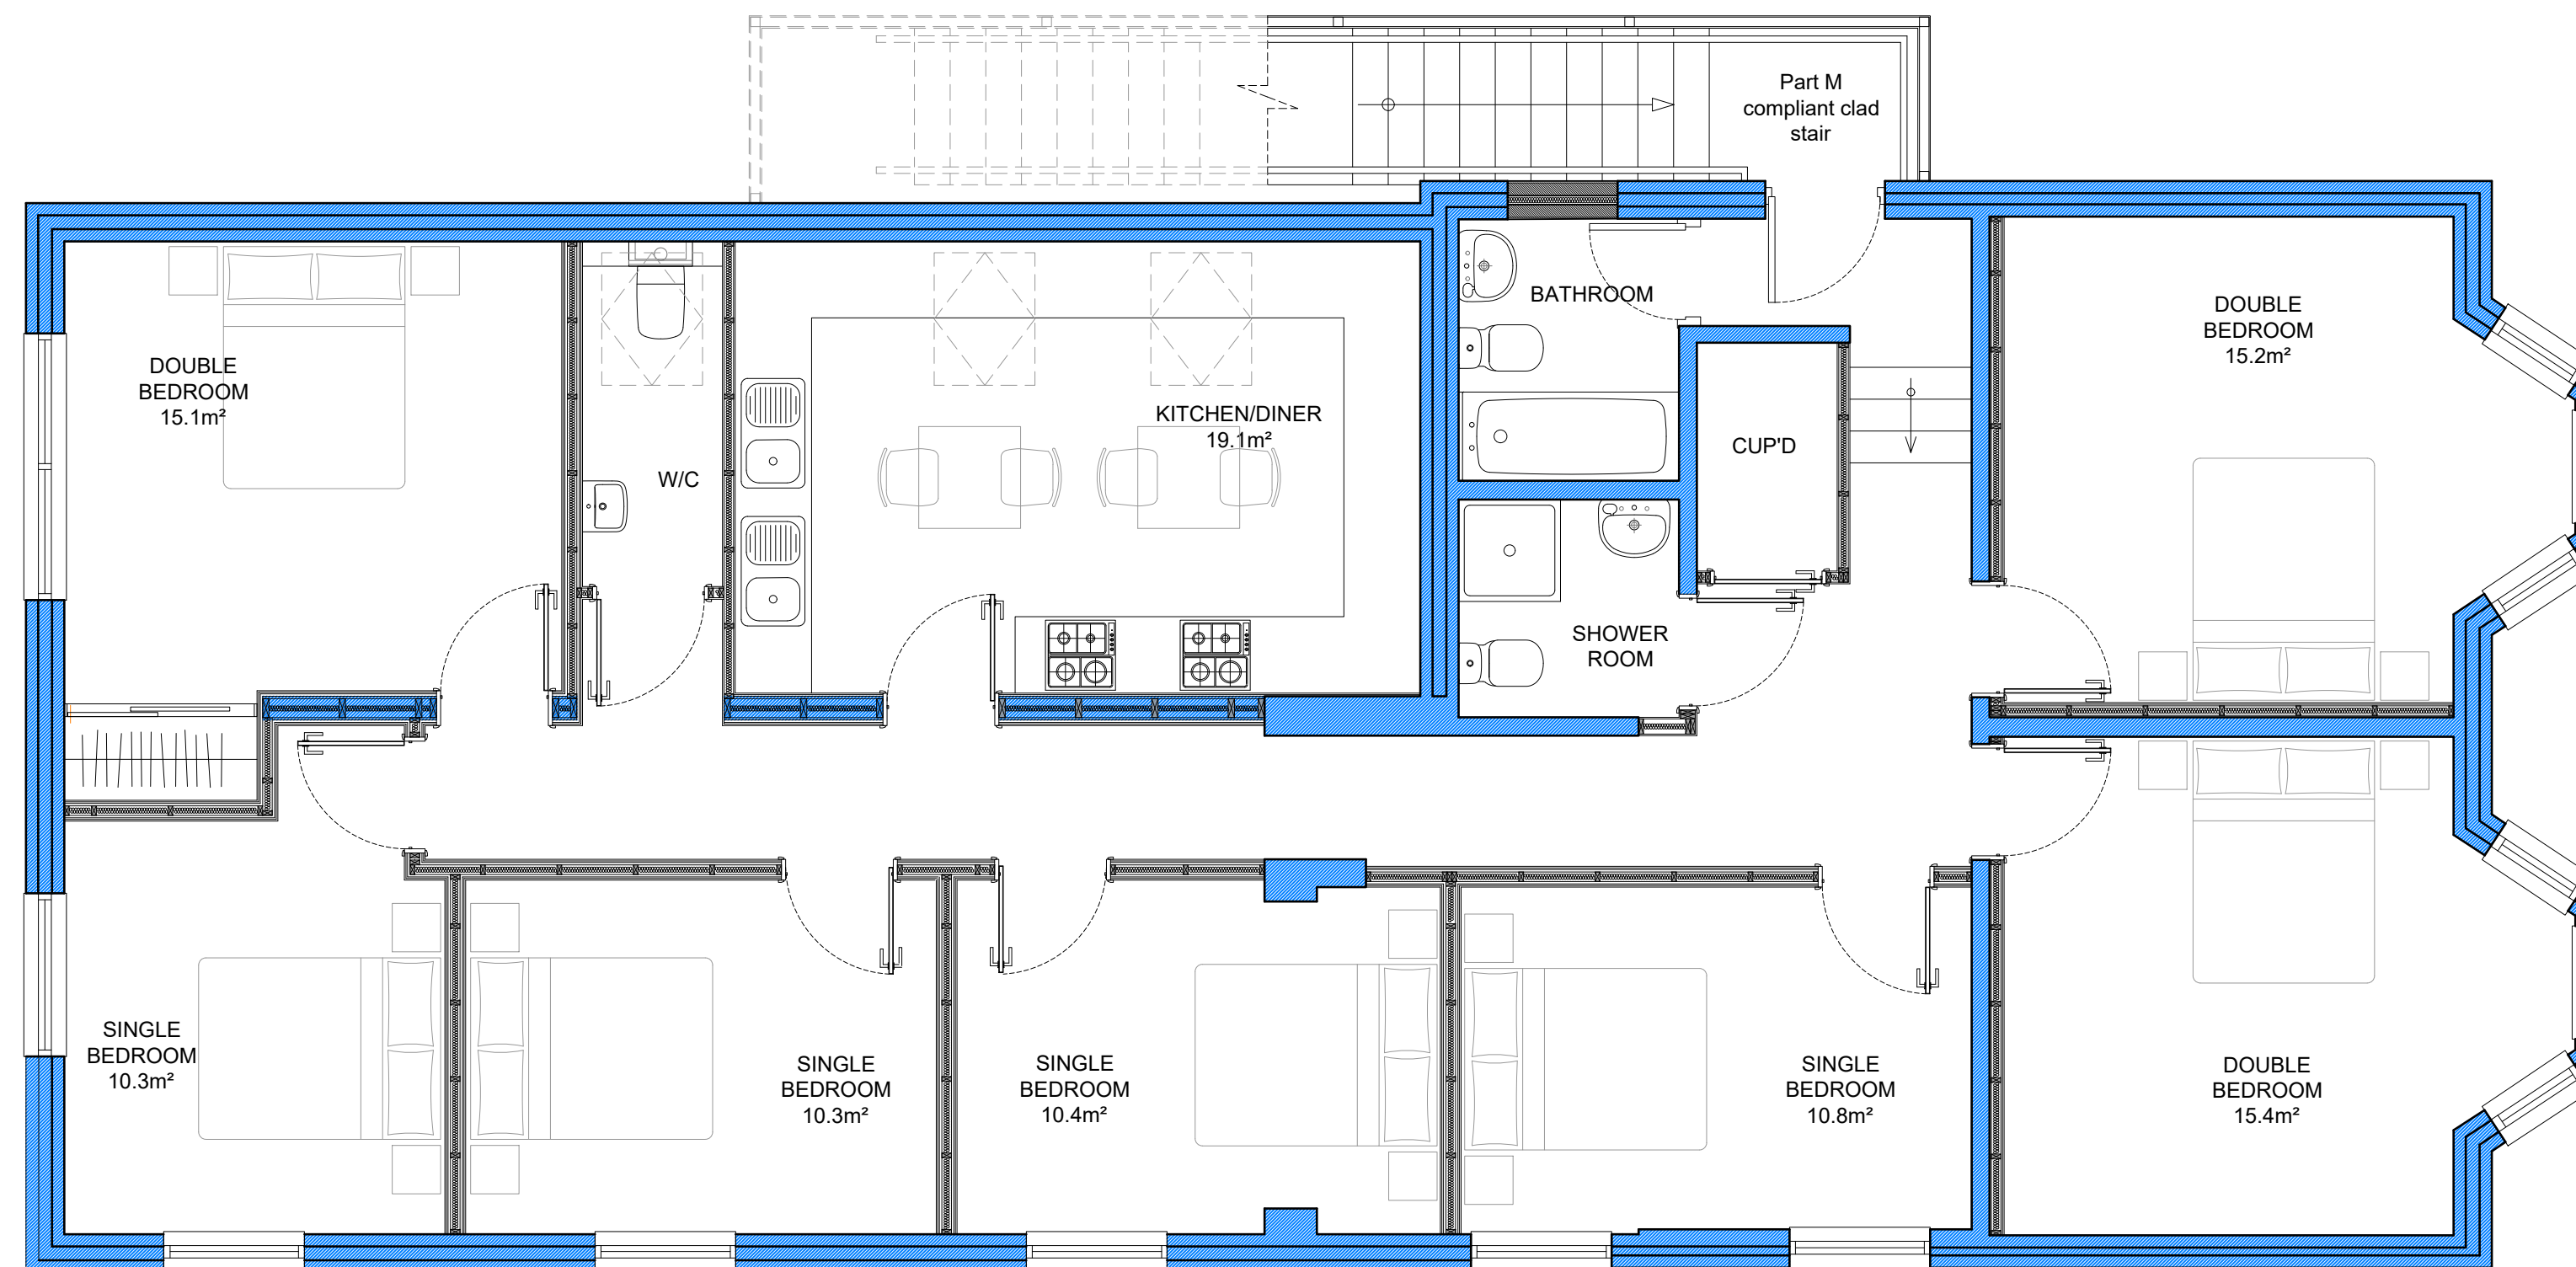


PROPOSED FIRST FLOOR PLAN
1:50

 

PROPOSED GROUND FLOOR PLAN
1:50

 

notes:

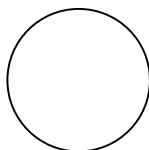

AREAS HATCHED BLUE =
EXISTING CONSTRUCTION TO BE RETAINED.

revisions: A | 21.07.2020 | SCR | Amended to reflect clients comments

Tommy
86 Annandale Ave
Bognor Regis
drawing information title: Proposed Floor Plans



status: Preliminary
date: July 2020
scale: 1:50@A1
drawn: SCR
chk'd: GR

job: 1096 dwg: 1210 rev: A

NOTE: The contractor is responsible for checking all site dimensions and levels. These should be checked prior to the ordering of any components and before the commencement of the works. All discrepancies should be brought to the attention of the Contract Administrator