






PROPOSED SITE PLAN
1:100

PROPOSED LOCATION PLAN
1:1250

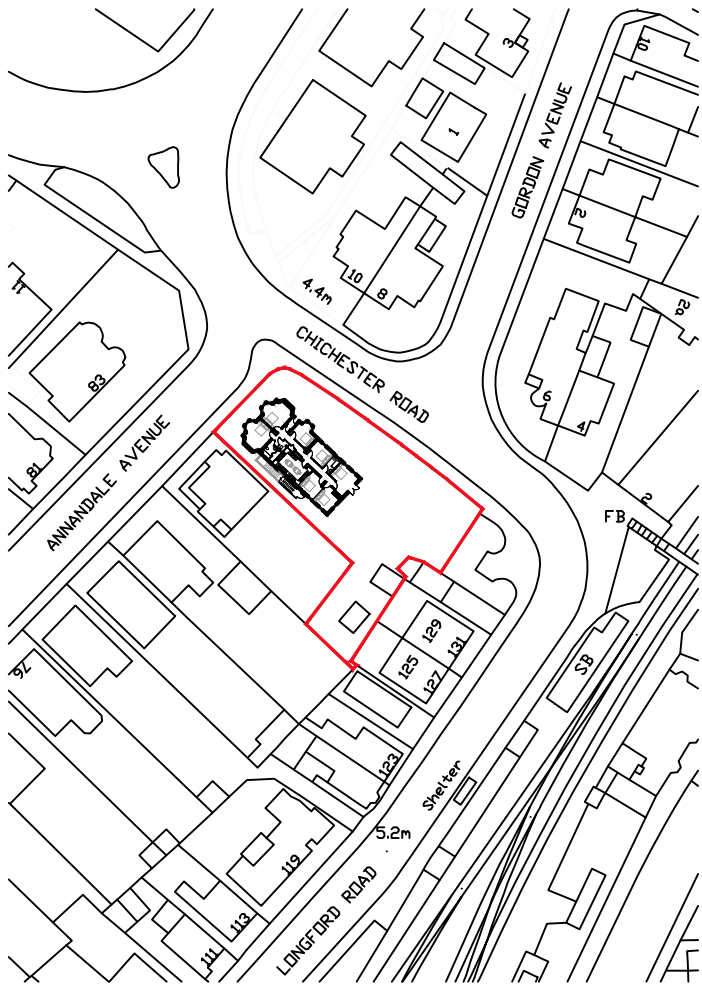

1:1250 @ A1
0 10 20 30 40m
1:1250

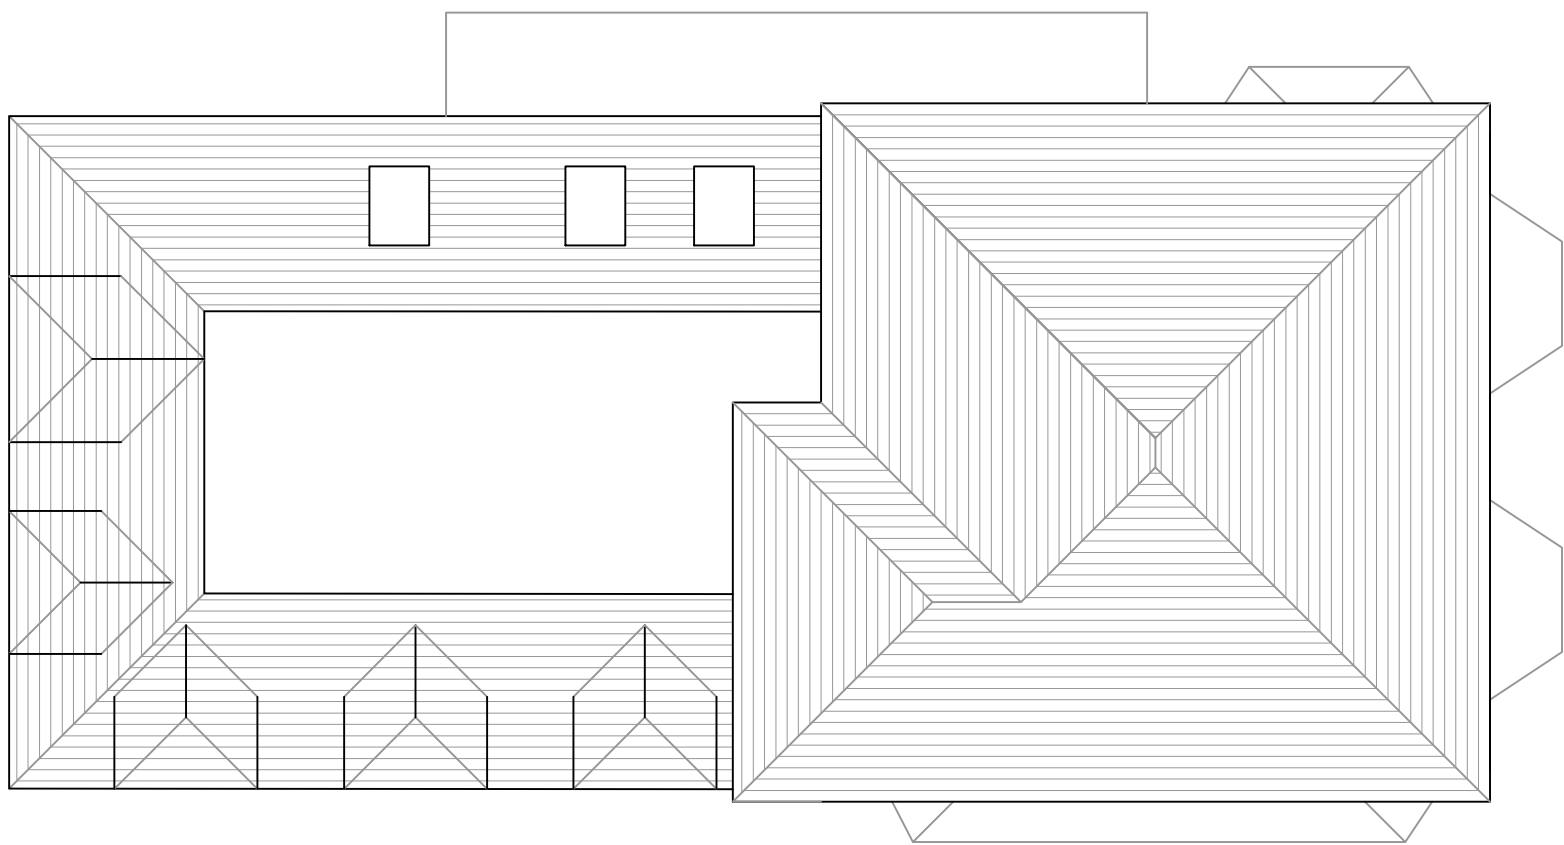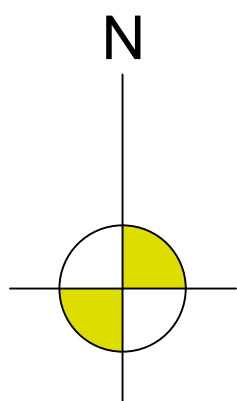


PROPOSED ROOF PLAN
1:100

1:100 @ A1
0 1 2 3m
1:100

notes:

revisions: A | 21.07.2020 | SCR | Amended to reflect clients comments
B | 30.07.2020 | SCR | Amended to reflect planners comments

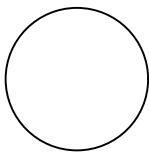

NOTE: The contractor is responsible for checking all site dimensions and levels. These should be checked prior to the ordering of any components and before the commencement of the works. All discrepancies should be brought to the attention of the Contract Administrator

Tommy
86 Annandale Ave
Bognor Regis
drawing information
title: Proposed Site, Roof & Location Plans
status: Preliminary
date: July 2020
scale: 1:100/1250@A1
drawn: SCR
chk'd: GR



job: 1096
dwg: 1100
rev: B