




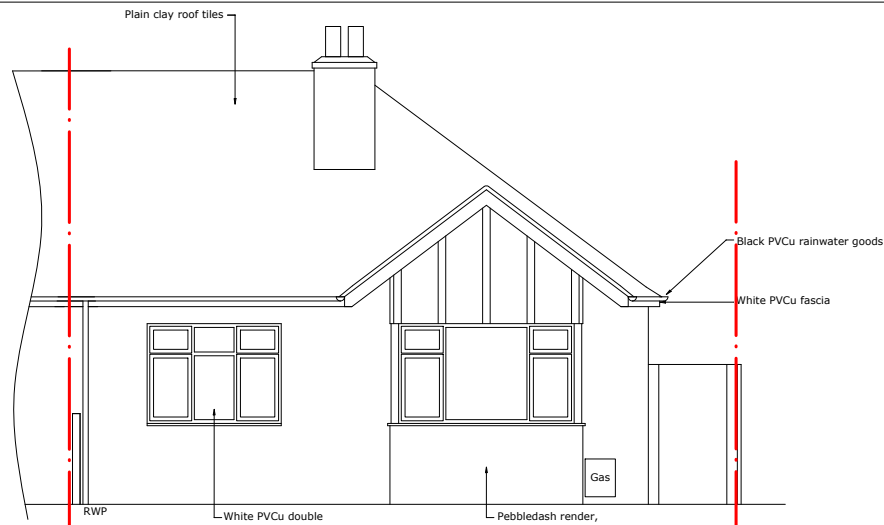


EXISTING NORTHEAST ELEVATION (FRONT) NO CHANGE

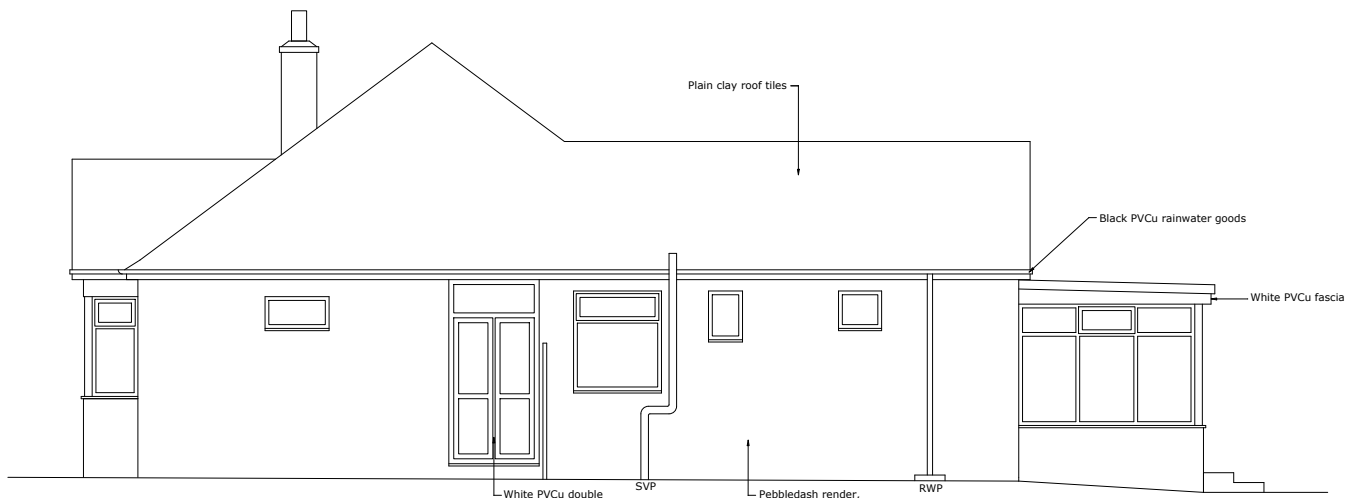

EXISTING NORTHWEST ELEVATION (SIDE)

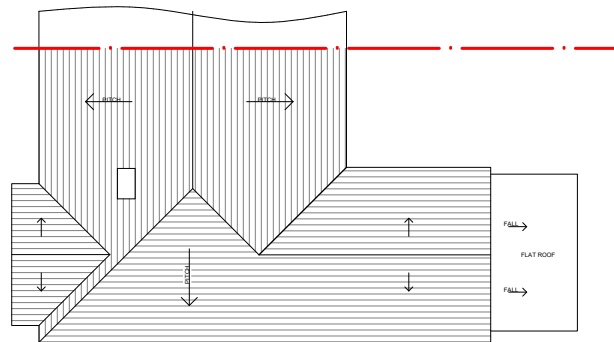


EXISTING ROOF PLAN



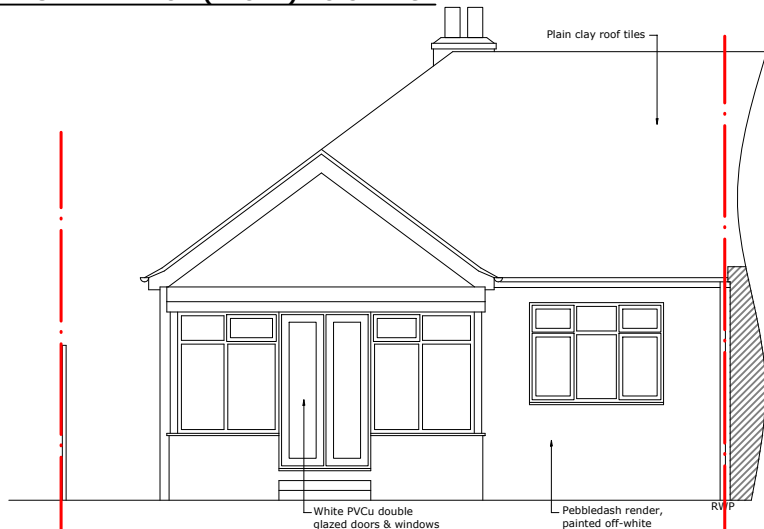


EXISTING SOUTHWEST ELEVATION (REAR)

7479

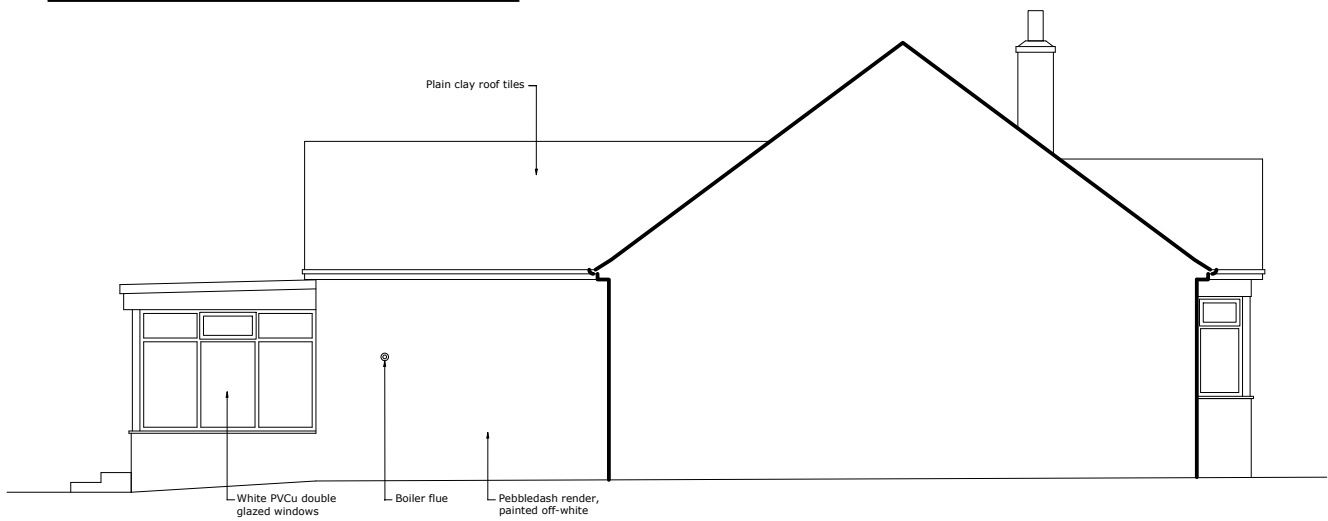

EXISTING SOUTHEAST ELEVATION (SIDE)

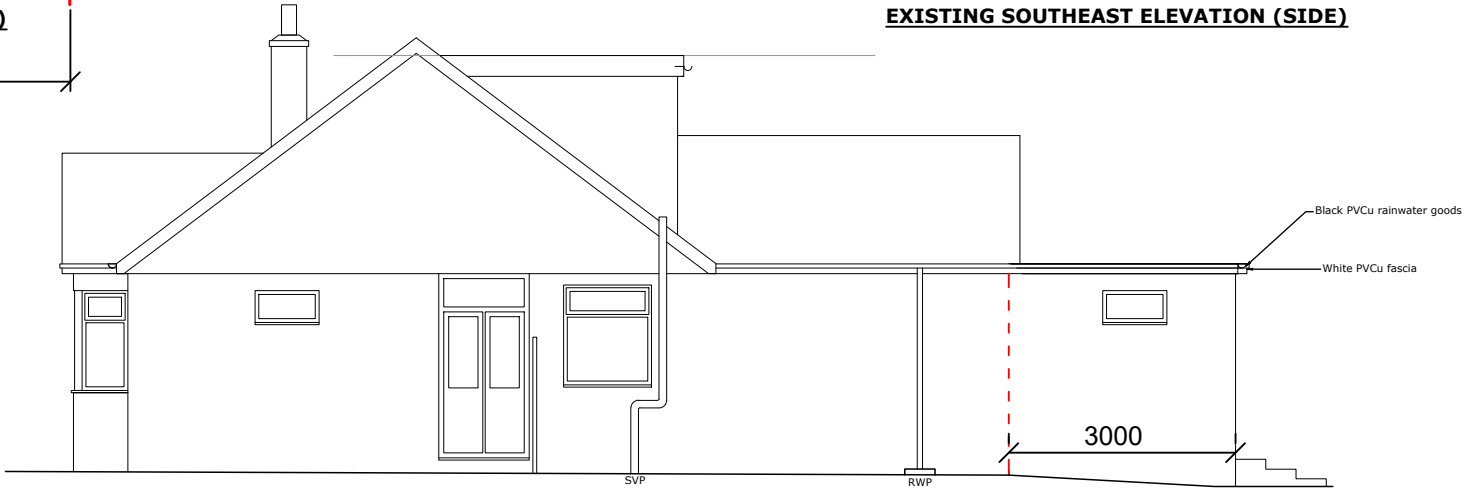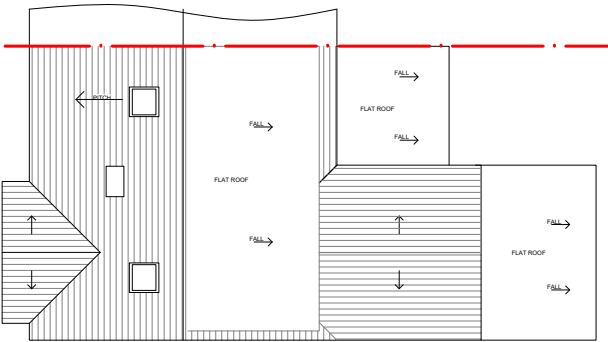 


PROPOSED NORTHWEST (SIDE) ELEVATION

3000



PROPOSED SOUTHWEST (REAR) ELEVATION

3150

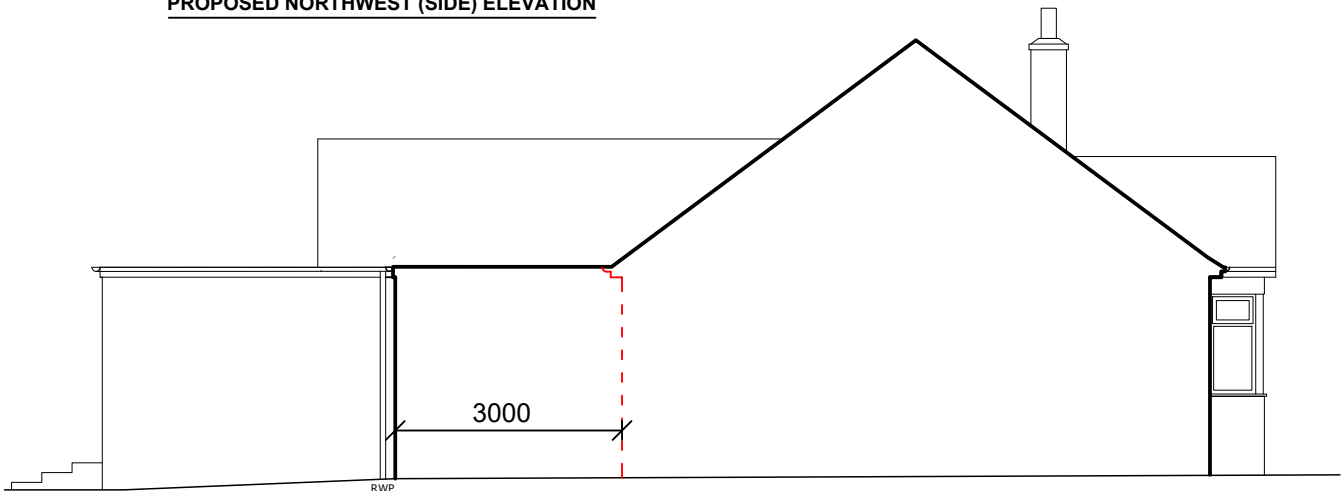

PROPOSED SOUTHEAST (SIDE) ELEVATION

3000

REVISIONS

- Notes**
1. These are computerised drawings for the purposes of obtaining planning & building regulations approvals & are based on certain overall measurements. They do not constitute working drawings.
 2. Distortion and uneven walls etc. have been ignored with some average measurements.
 3. Dimensions shown must not be relied upon and must be checked on site and verified prior to commencement of work.
 4. Where applicable this drawing is to be read in conjunction with other consultants' drawings & calculations.
 5. Do not scale from these drawings, except for planning purposes
 6. Any Work undertaken prior to Planning and Building Regulations Approval is done so entirely at the Client/Contractors own risk
 7. The client is reminded of their obligations under the Party Wall etc. Act 1997 where appropriate.
- © 2025 - Sutcliff Consultants Ltd. ALL RIGHTS RESERVED

SUTCLIFF CONSULTANTS Ltd
Chartered Building Engineers,
Surveyors & Architectural Consultants



11 Crossbush Road
Bognor Regis
PO22 7LS

T: 01243 586004
M: 07799 393250
E: mail@sutcliffconsultants.co.uk

PROJECT DETAIL

17 Mayfield Road
Bognor Regis

Rear extensions and loft conversions

FOR: Trish

DRAWING SCALE: 1:100 @A3

Existing and proposed elevations and roof plans

DATE: JULY 2025

DRAWN: A. H. Sutcliff C Build.E FCABE

DRAWING: 2599/01

REVISION: