



34 Newwood Lane
Bognor
PO21 2SJ

Amended plan showing East Elevation and light tunnels.
Scale 1:100

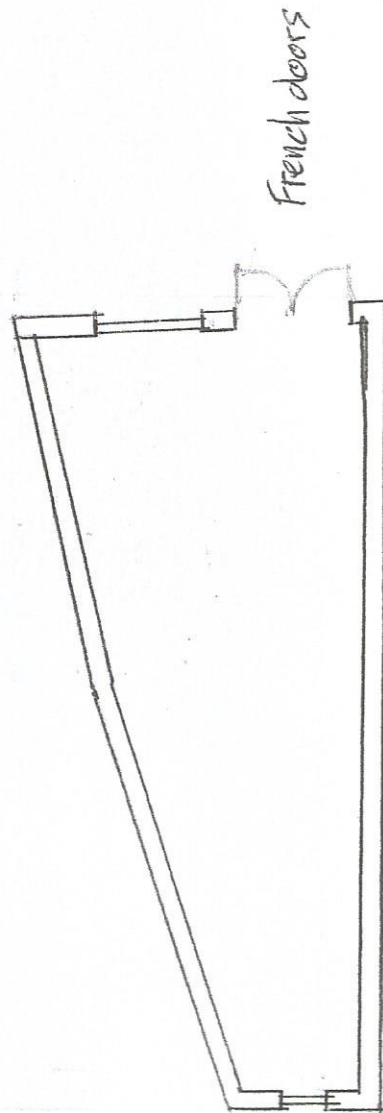

2x Velux 14" sun tunnel

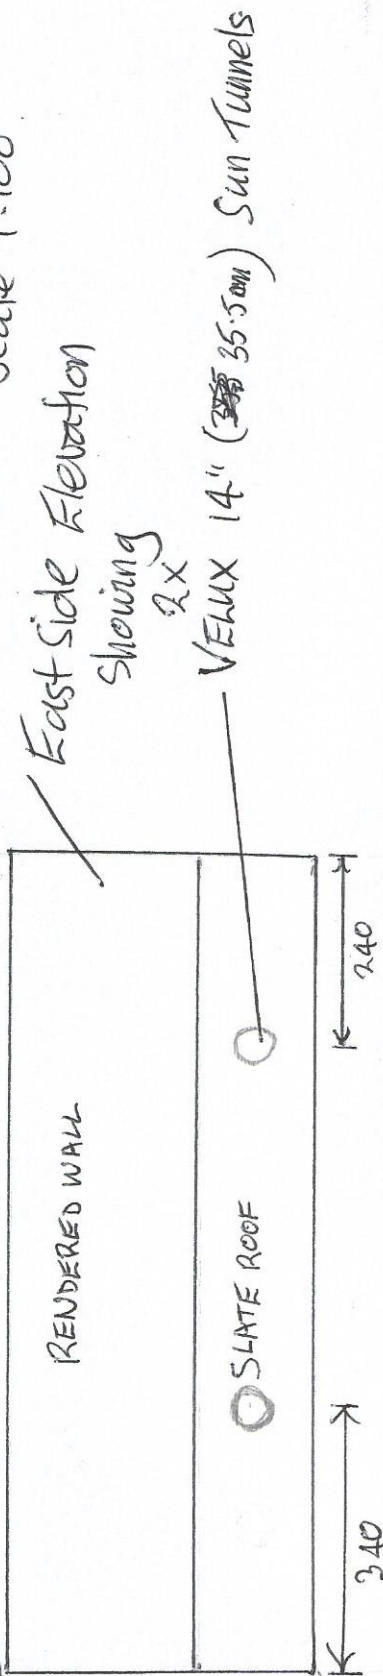