
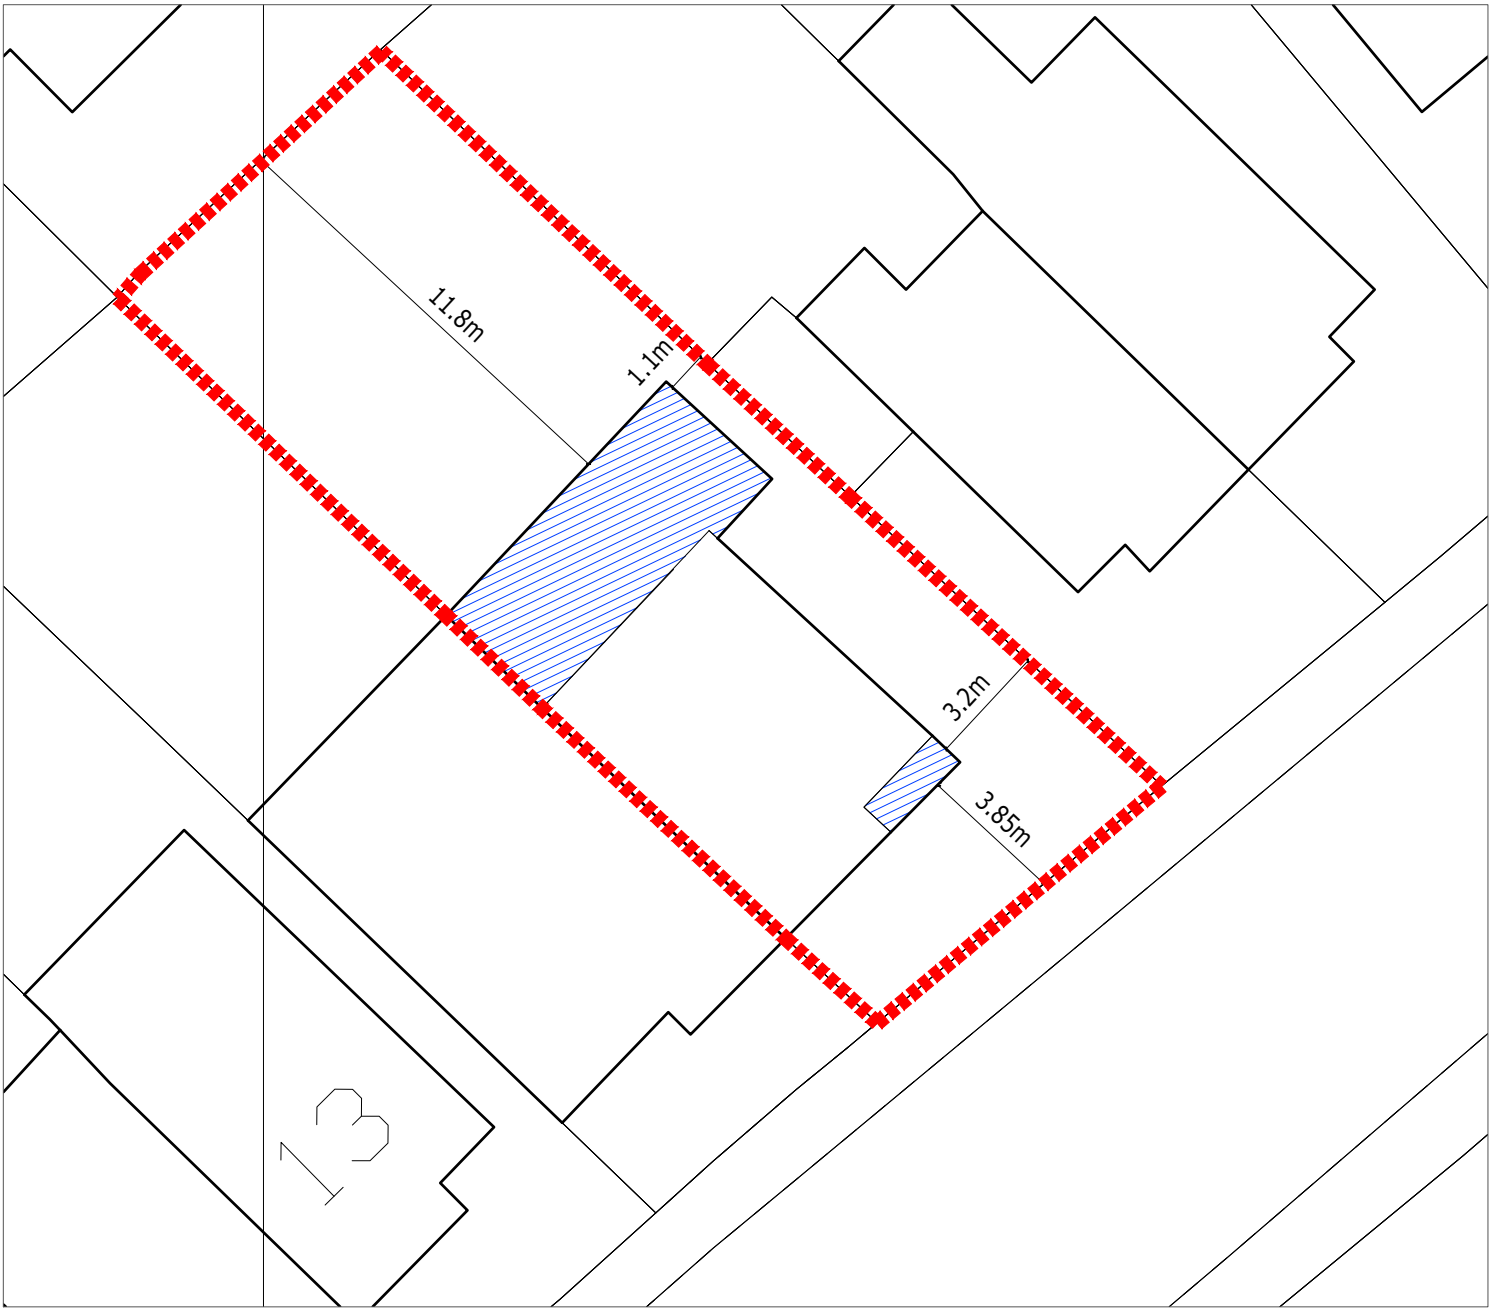


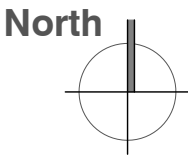

Site Plan Scale: 1:200@A3 0m 4m

P2	Dimensions added, scale amended	09.10.25
P1	Preliminary Issue	03.10.25
revisions		date

Project

17 Annandale Avenue,
Bognor Regis

Title

Proposed Site and Block
Plan

Status

PRELIMINARY

Drawn	Checked	Date
KR		Oct '25

Project No.	Scale
D8425_35	1:200@A3

Drawing No.	Rev
D8425_35/01	P2