



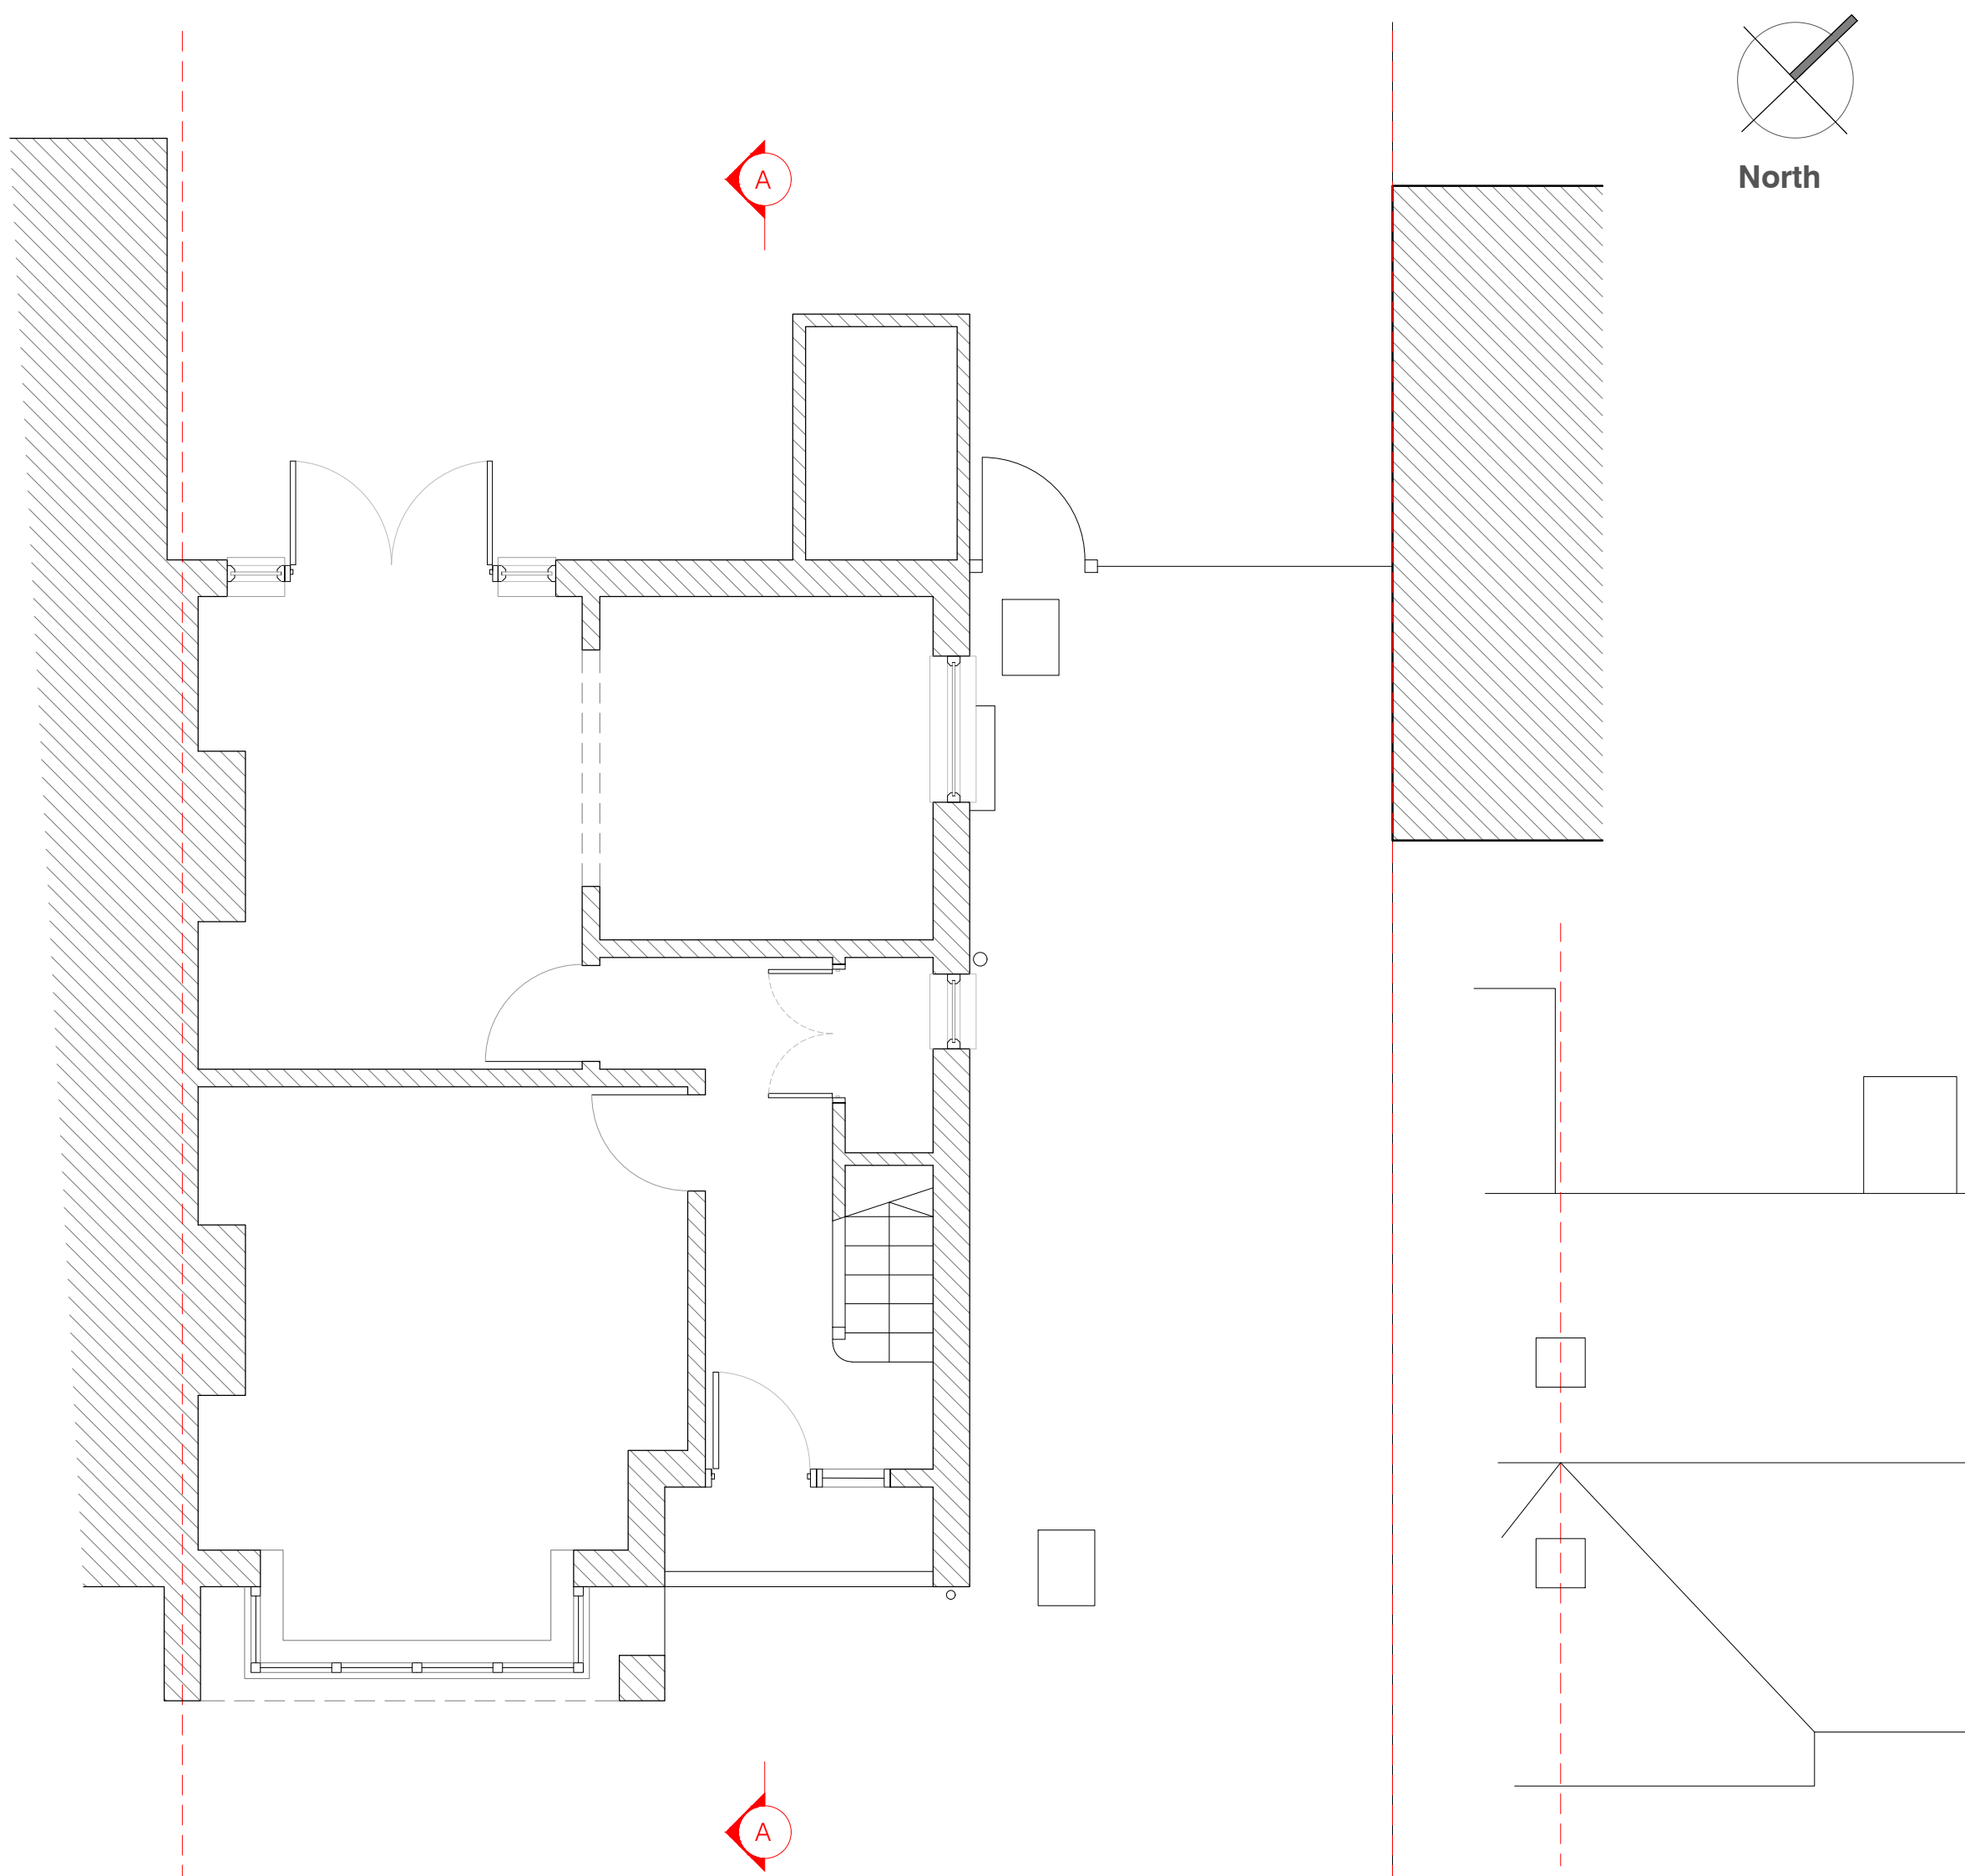

Existing Ground Floor Plan_1:50

Existing Roof Plan_ 1:100

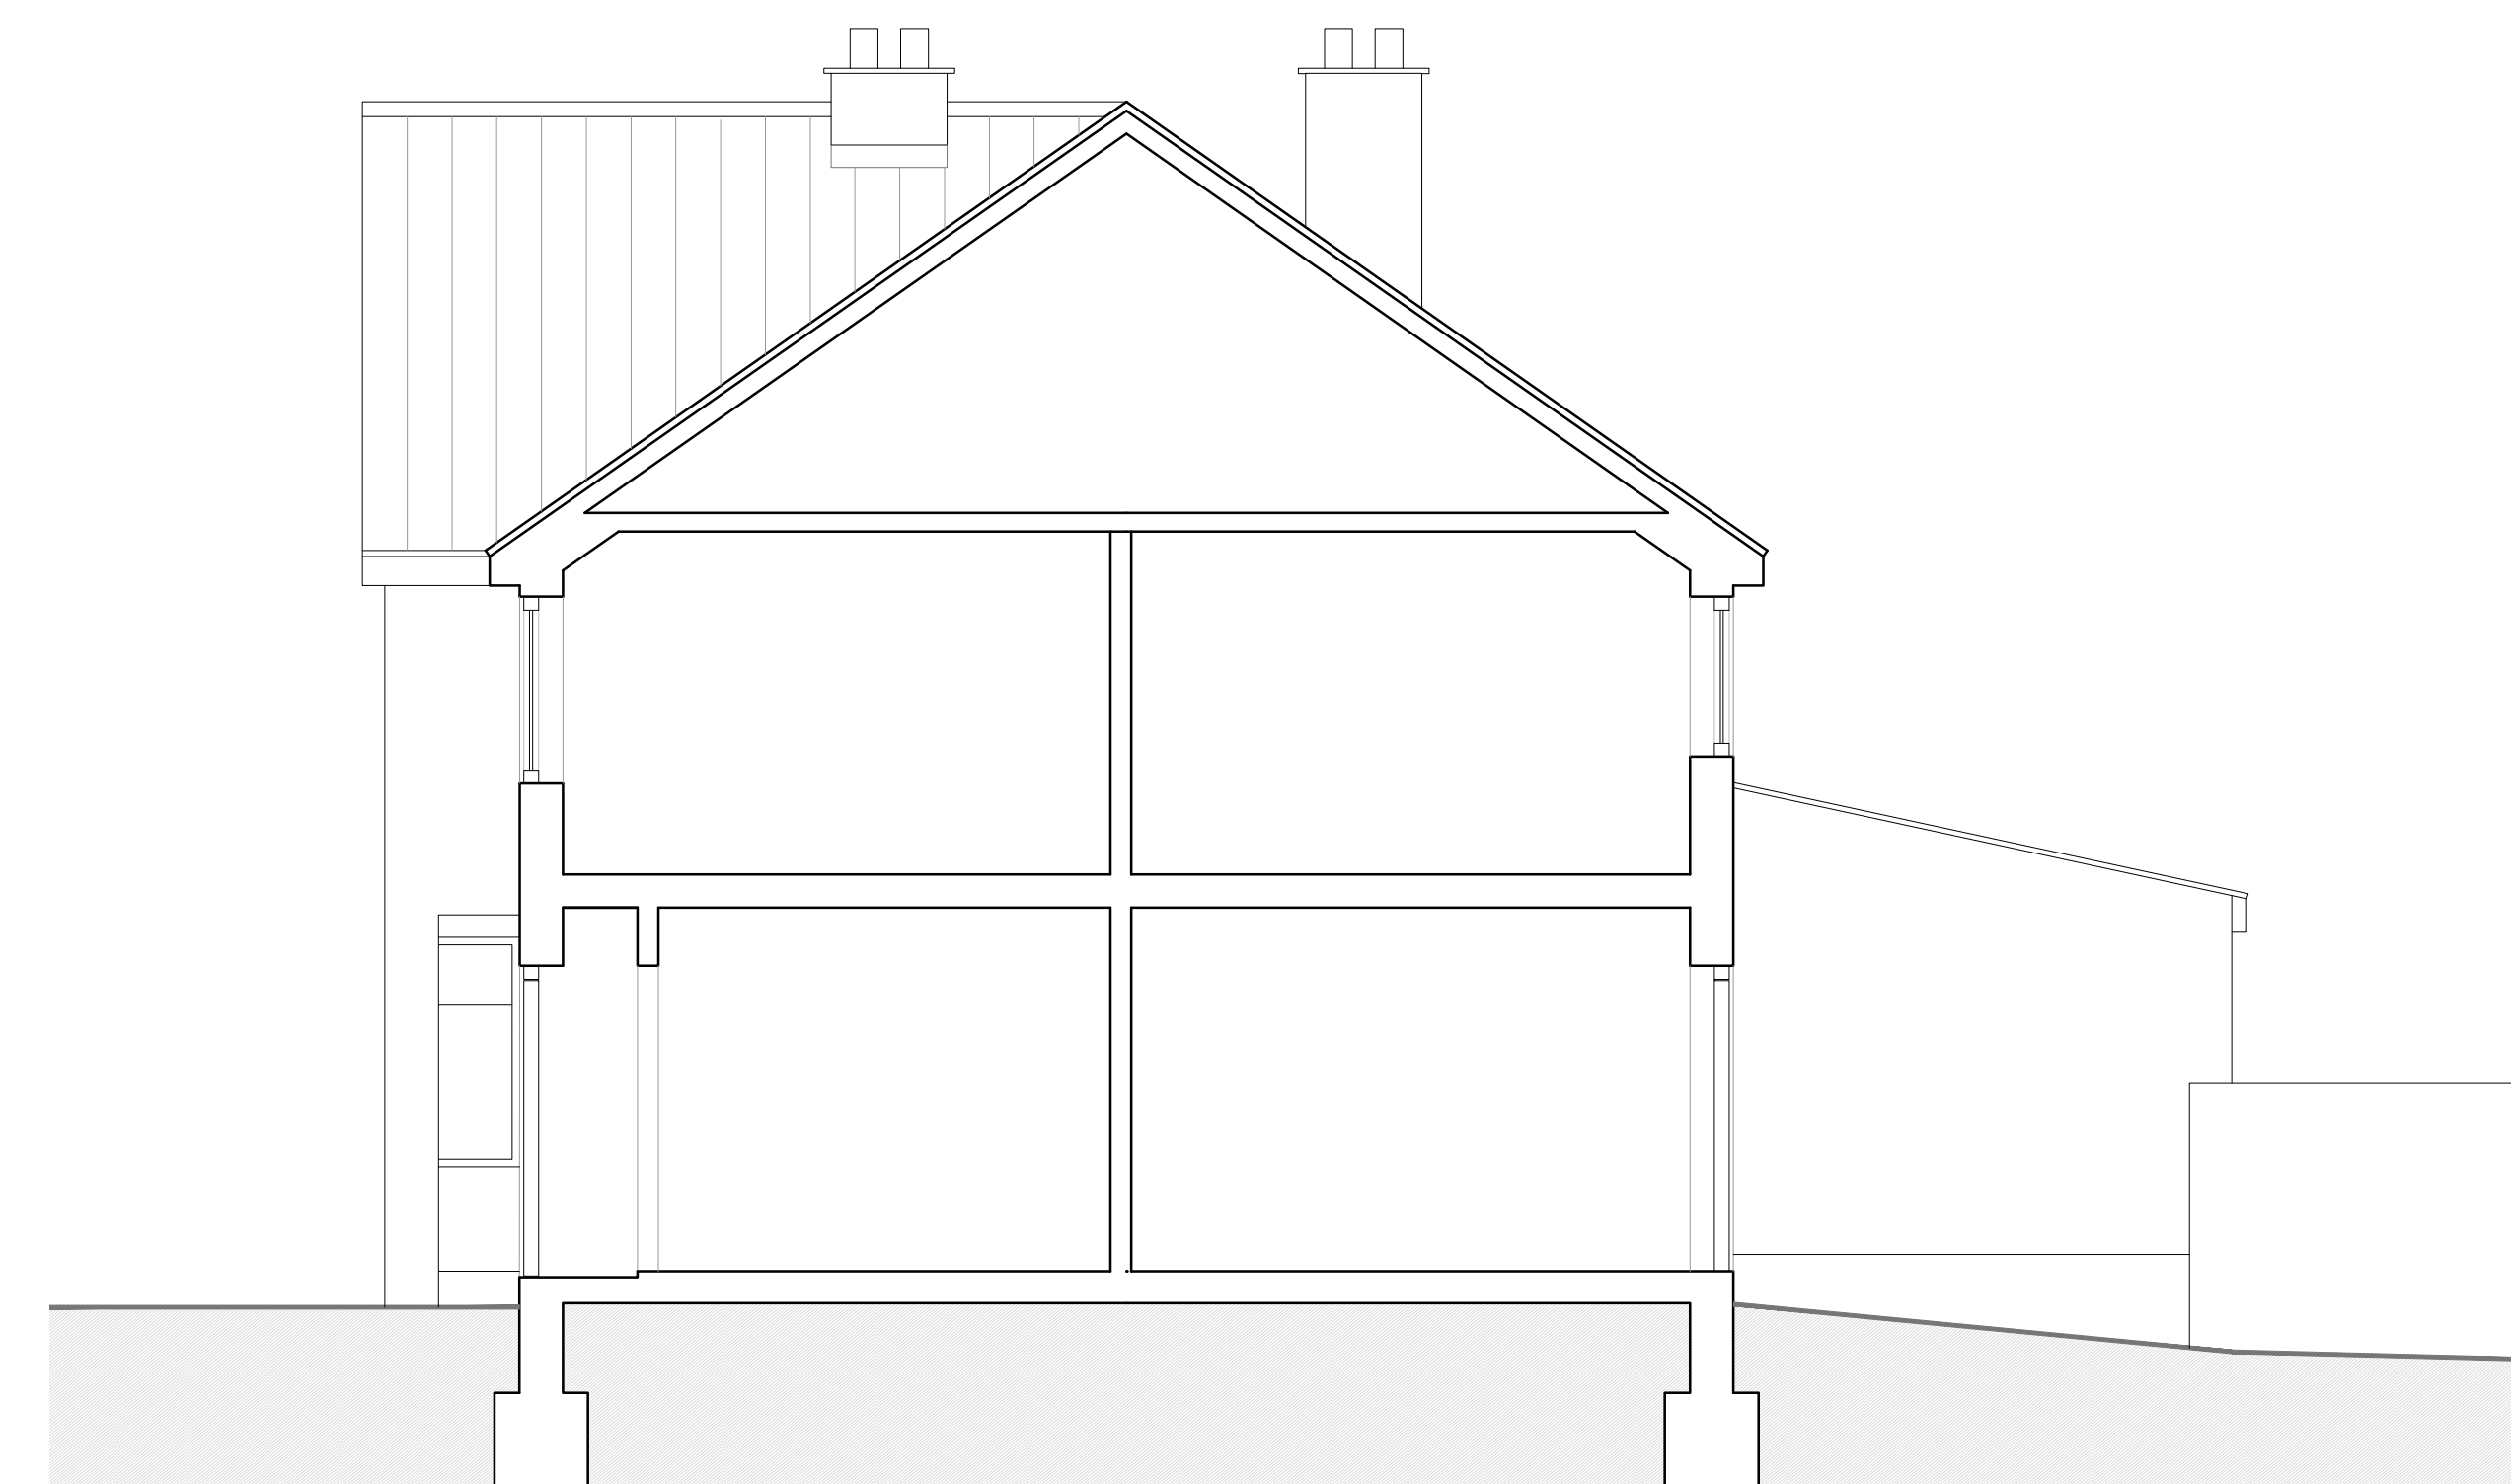


Existing Section AA_1:50




Existing South Elevation_1:50



Existing North Elevation_1:50

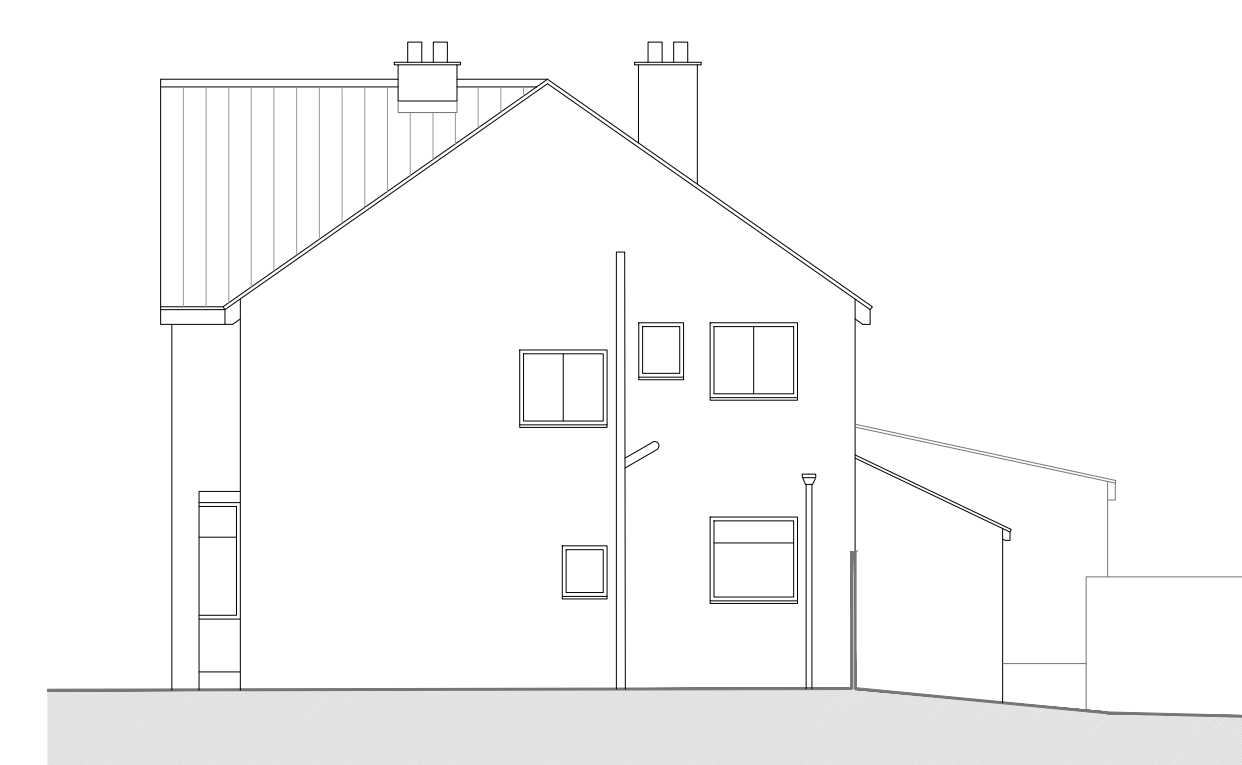

Existing East Elevation _ 1:100

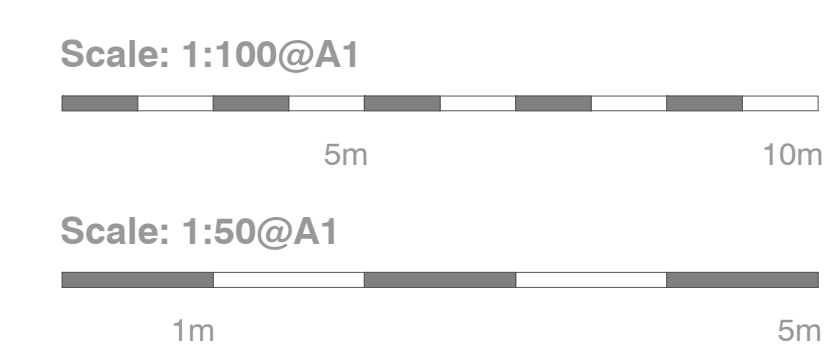

notes

Permission is granted to scale from this drawing for the purpose of Local Authority Planning Approval only. In all other circumstances DO NOT scale from this drawing, please contact this office for any additional information required. Contractors, Sub Contractors and Suppliers are to check all relevant dimensions and levels of site and building before commencing any shop drawings or building work.

Ordnance Survey information is reproduced under Crown Copyright 2016 ©. All rights reserved. Licence number 1000047474

This drawing is the copyright of D84 architects Ltd ©

RIBA 
Chartered Practice

P3	Roof plan added	09.10.25
P2	North point corrected	06.10.25
P1	Preliminary Issue	30.09.25
revisions	date	

Project

17 Annandale Avenue,
Bognor Regis

Title

Existing Floor Plans, Section
and Elevations

Status

PRELIMINARY

Drawn	Checked	Date
KR		Sep '25

Project No.	Scale
D8425_35	varies@A1

Drawing No.	Rev
D8425_35/05	P3

D84
CHARTERED ARCHITECTS

Telephone
+44 (0)2392 177850
Email
mail@D84architects.co.uk
Web
www.D84architects.co.uk
+44 (0)7790 322989