


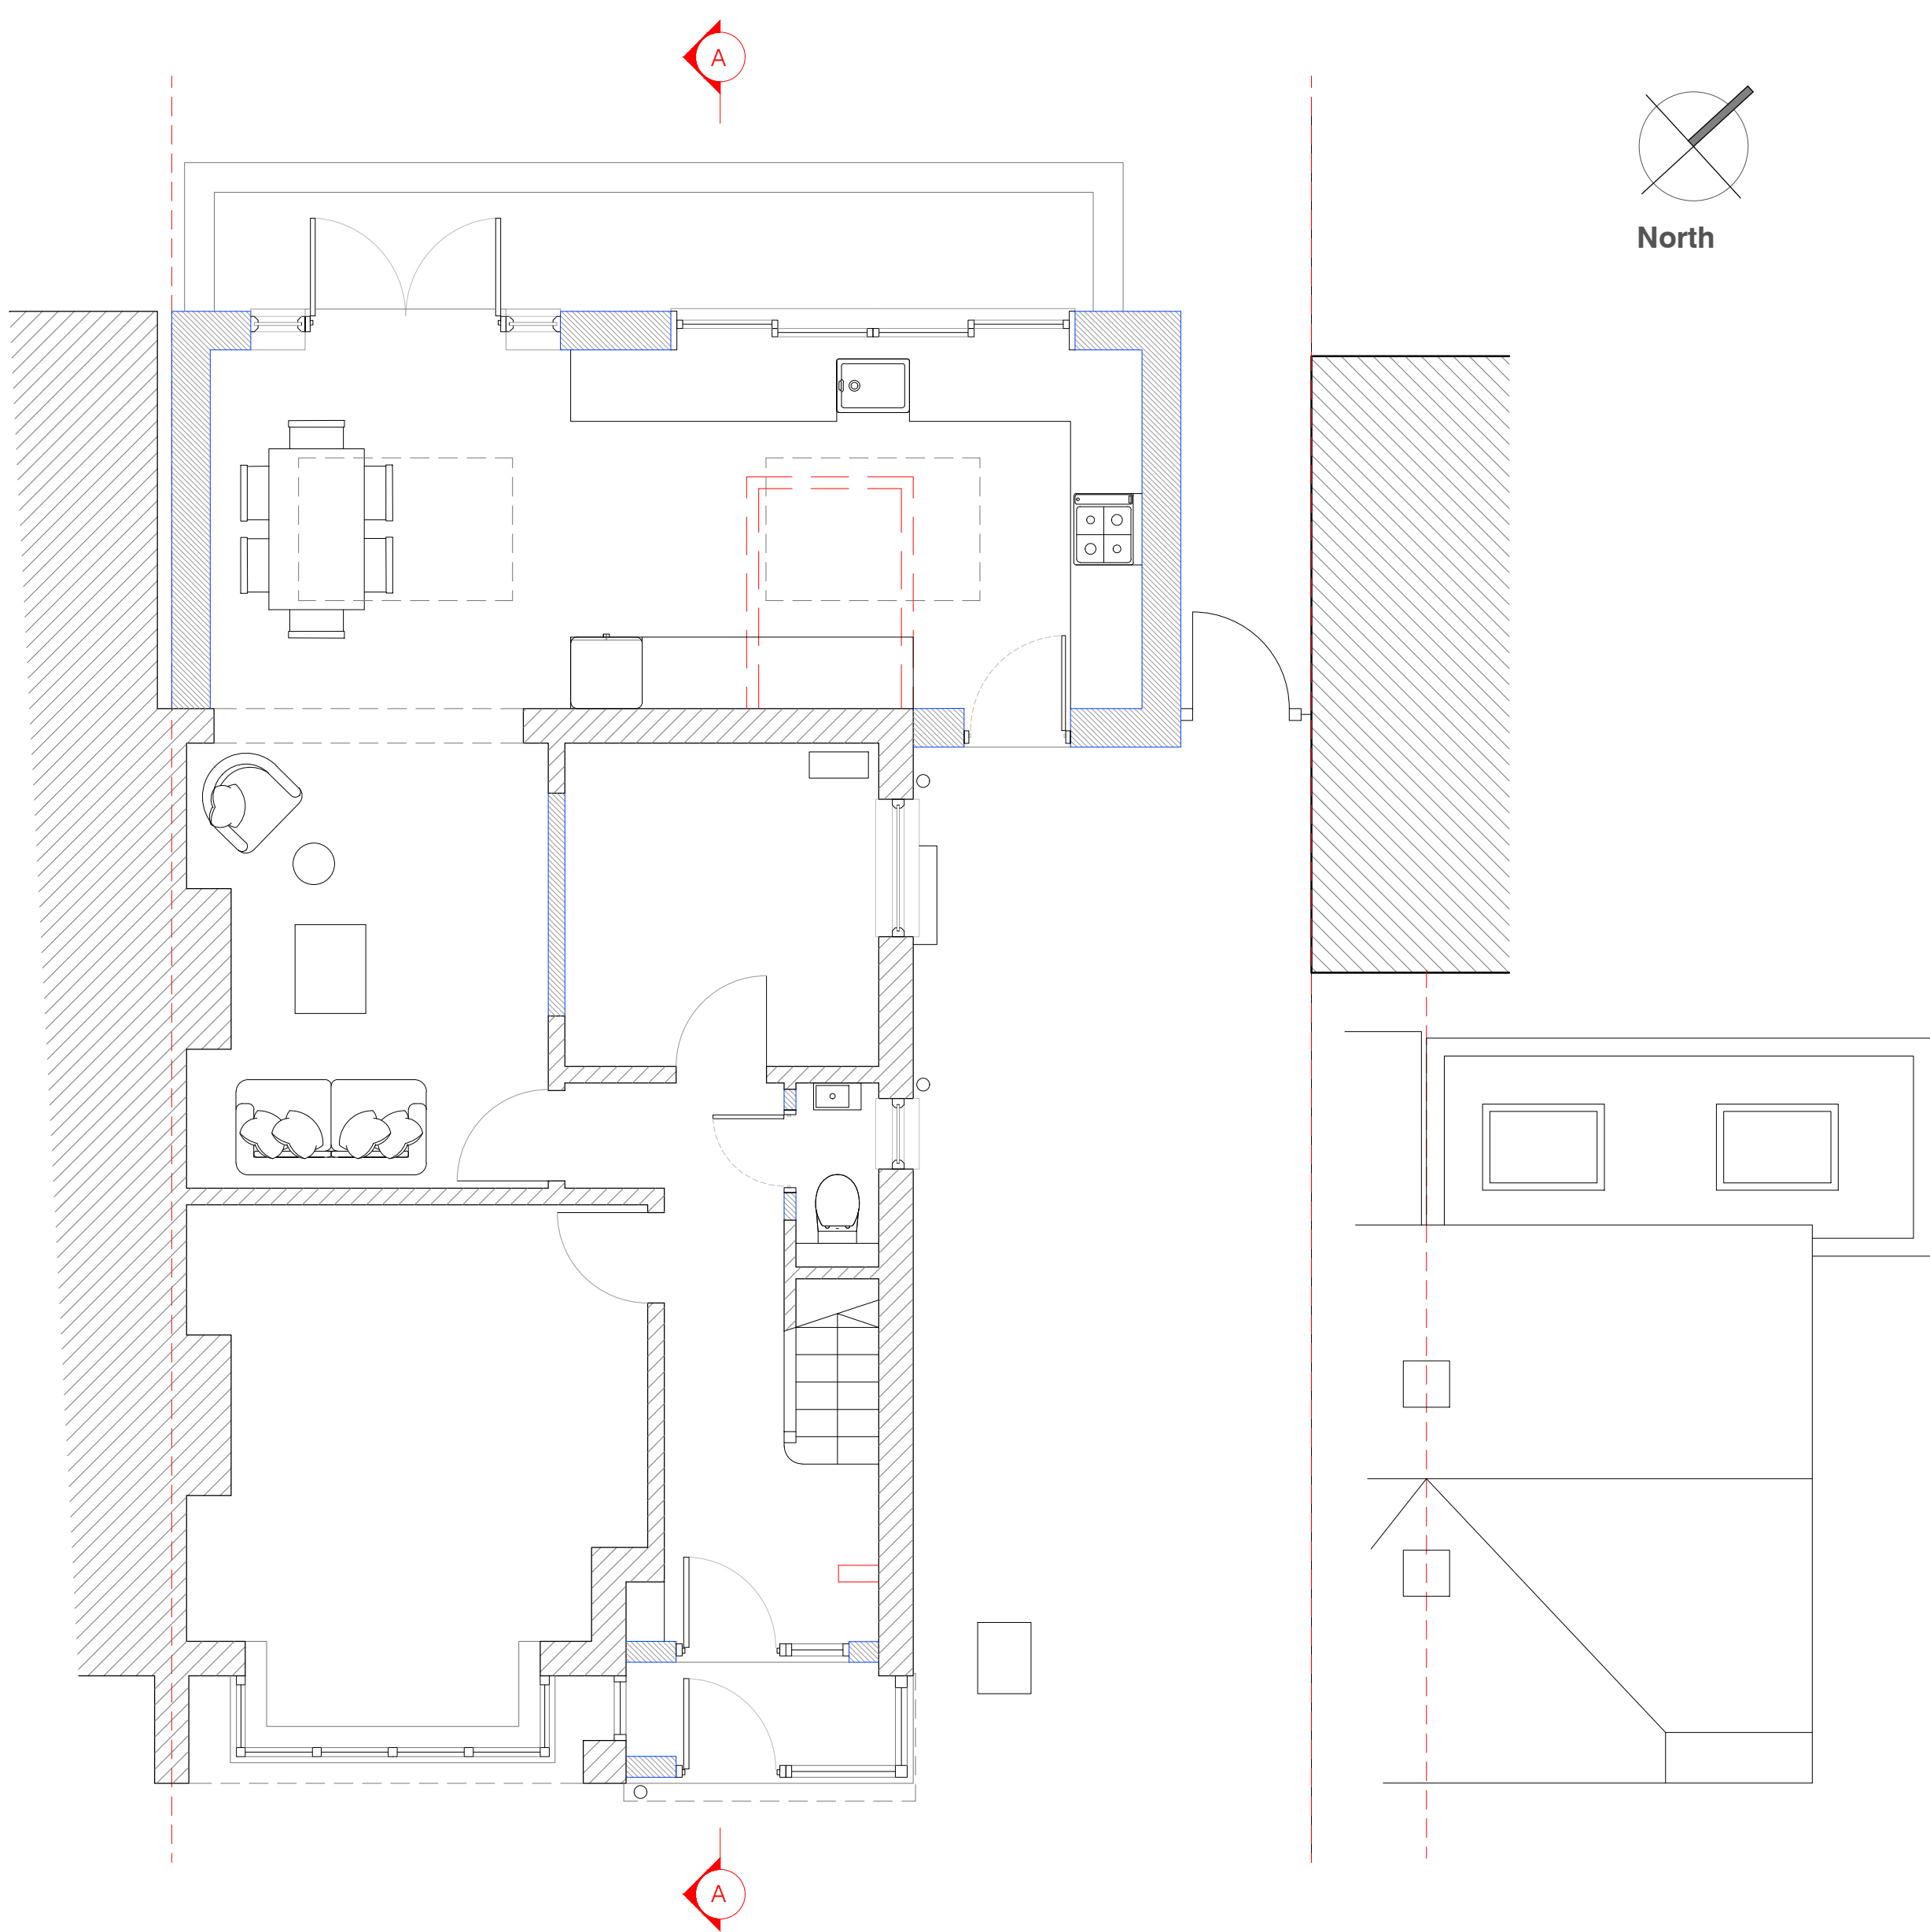

Proposed Ground Floor Plan_1:50


Proposed Roof Plan_ 1:100




Proposed South Elevation_1:50



Proposed North Elevation_1:50

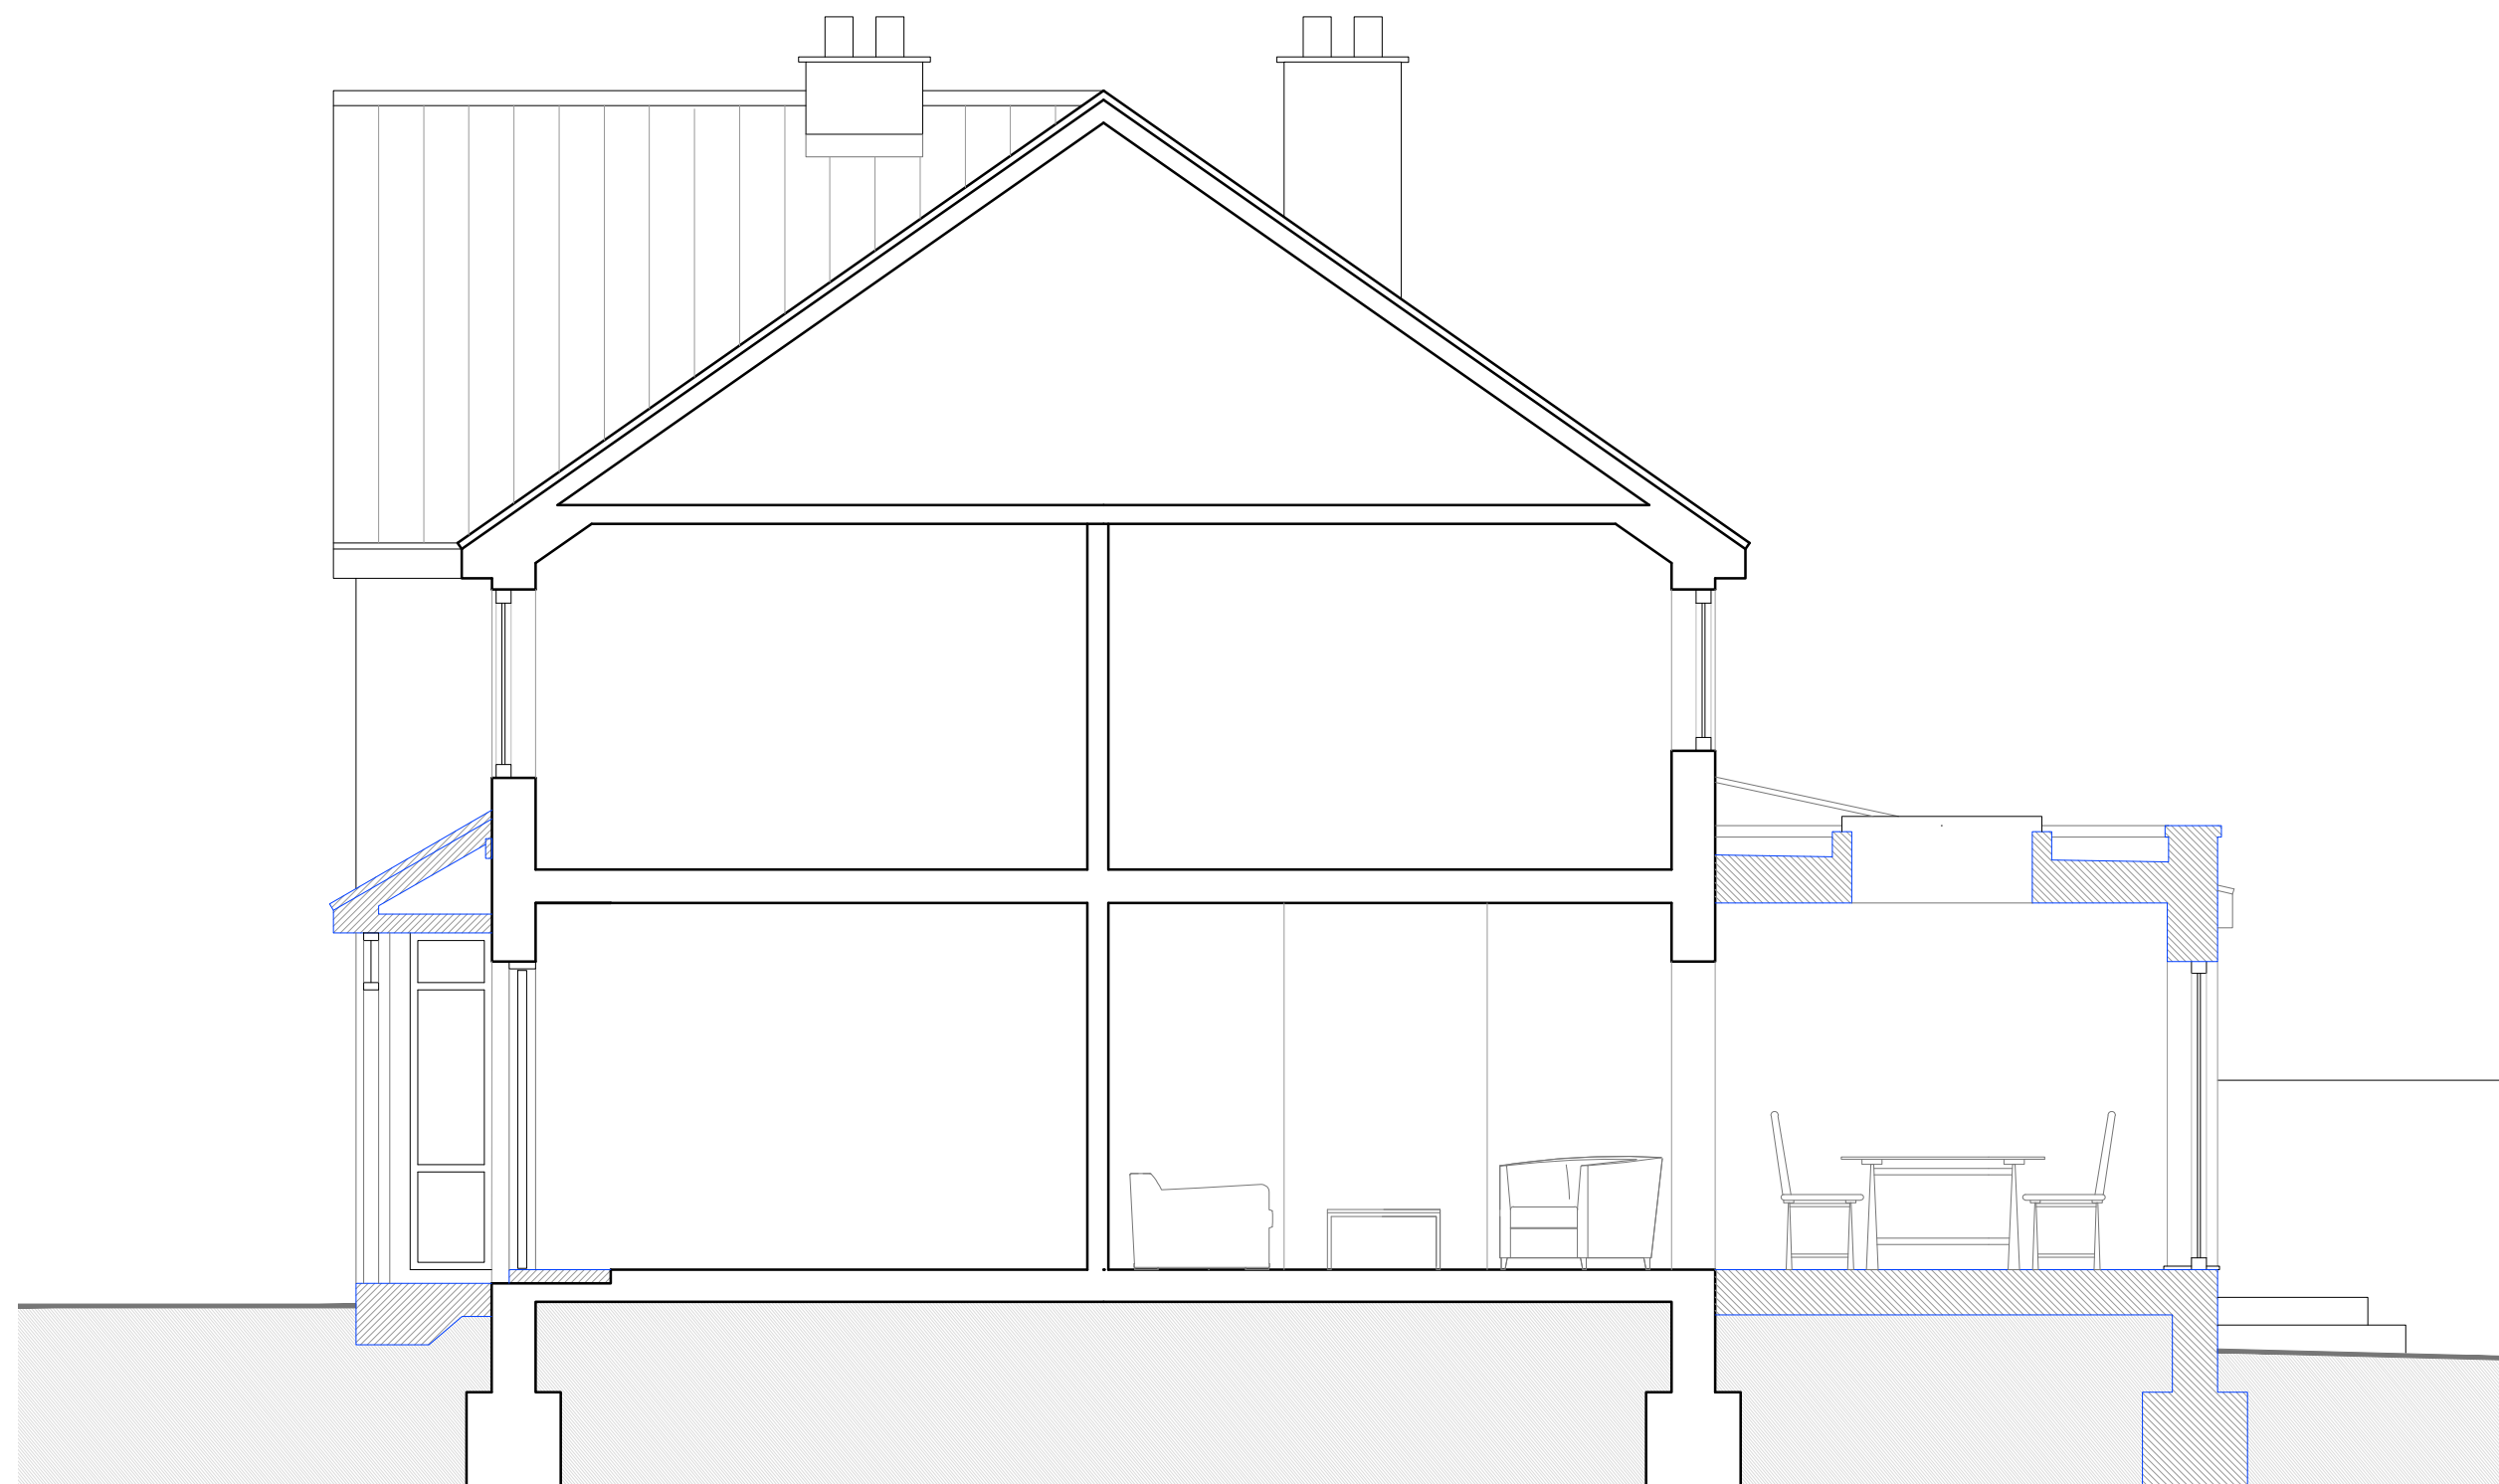

Proposed Section AA_1:50

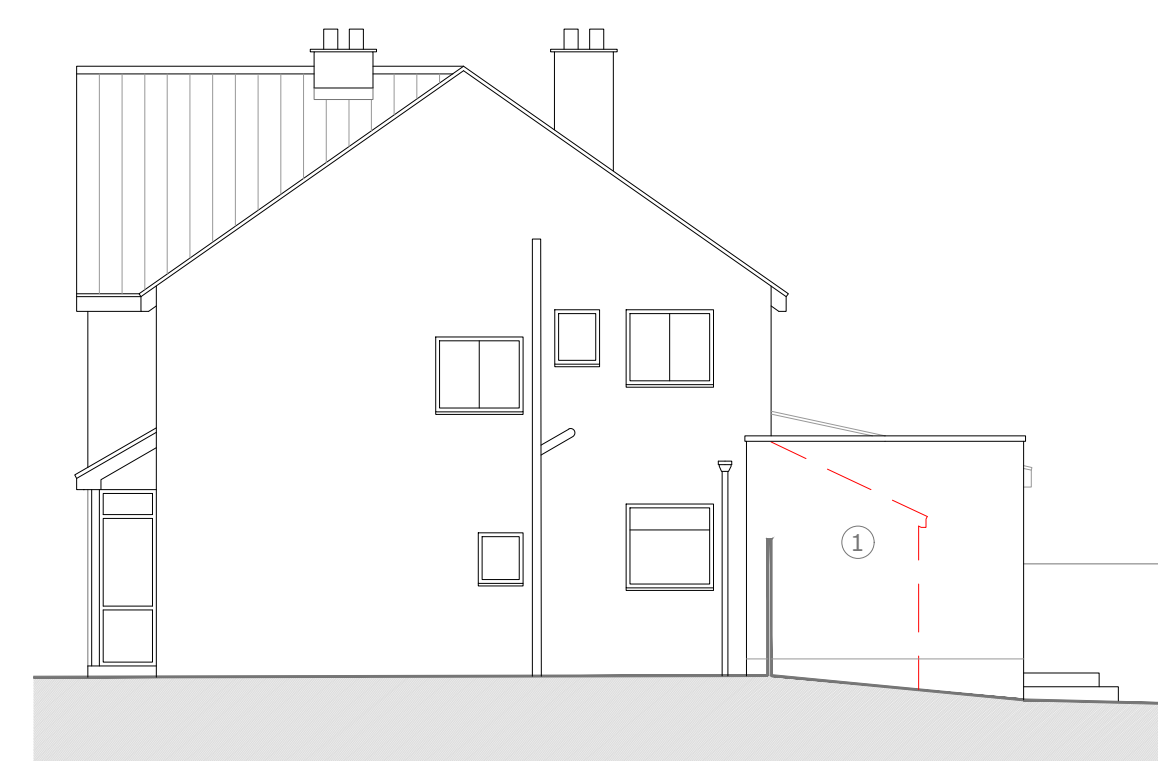

Proposed East Elevation _ 1:100

- ① Rendered finish to match existing
- ② Existing sliding door in new position
- ③ Sliding window to match door
- ④ Porch roof tile to match existing
- ⑤ Fully glazed porch extension

Scale: 1:100@A1



Scale: 1:50@A1





notes

Permission is granted to scale from this drawing for the purpose of Local Authority Planning Approval only. In all other circumstances DO NOT scale from this drawing, please contact this office for any additional information required. Contractors, Sub Contractors and Suppliers are to check all relevant dimensions and levels of site and building before commencing any shop drawings or building work.
Ordnance Survey information is reproduced under Crown Copyright 2016 ©. All rights reserved. Licence number 1000047474
This drawing is the copyright of D84 architects Ltd ©

RIBA 
Chartered Practice

Walls

  -  Existing structure (retained)
-  Existing structure (demolished)
-  New Construction

P3	Roof plan added	09.10.25
P2	Planning Issue	02.10.25
P1	Preliminary Issue	30.09.25
revisions		date

Project

17 Annandale Avenue,
Bognor Regis

Title

Proposed Floor Plans, Section
and Elevations

Status

PRELIMINARY

Drawn	Checked	Date
KR		Sep '25

Project No.	Scale
D8425_35	varies@A1

Drawing No.	Rev
D8425_35/10	P3

D84

CHARTERED ARCHITECTS

Telephone
+44 (0)2392 177850
Email
mail@D84architects.co.uk
Web
www.D84architects.co.uk
+44 (0)7790 322989