



All dimensions to be checked on site and the Architects notified of any discrepancies prior to commencement of work.
All materials and workmanship to relevant British Standards Codes of practice and manufacturers recommendations.

This drawing is copyright


Revision	Date	Description	Initials
----------	------	-------------	----------

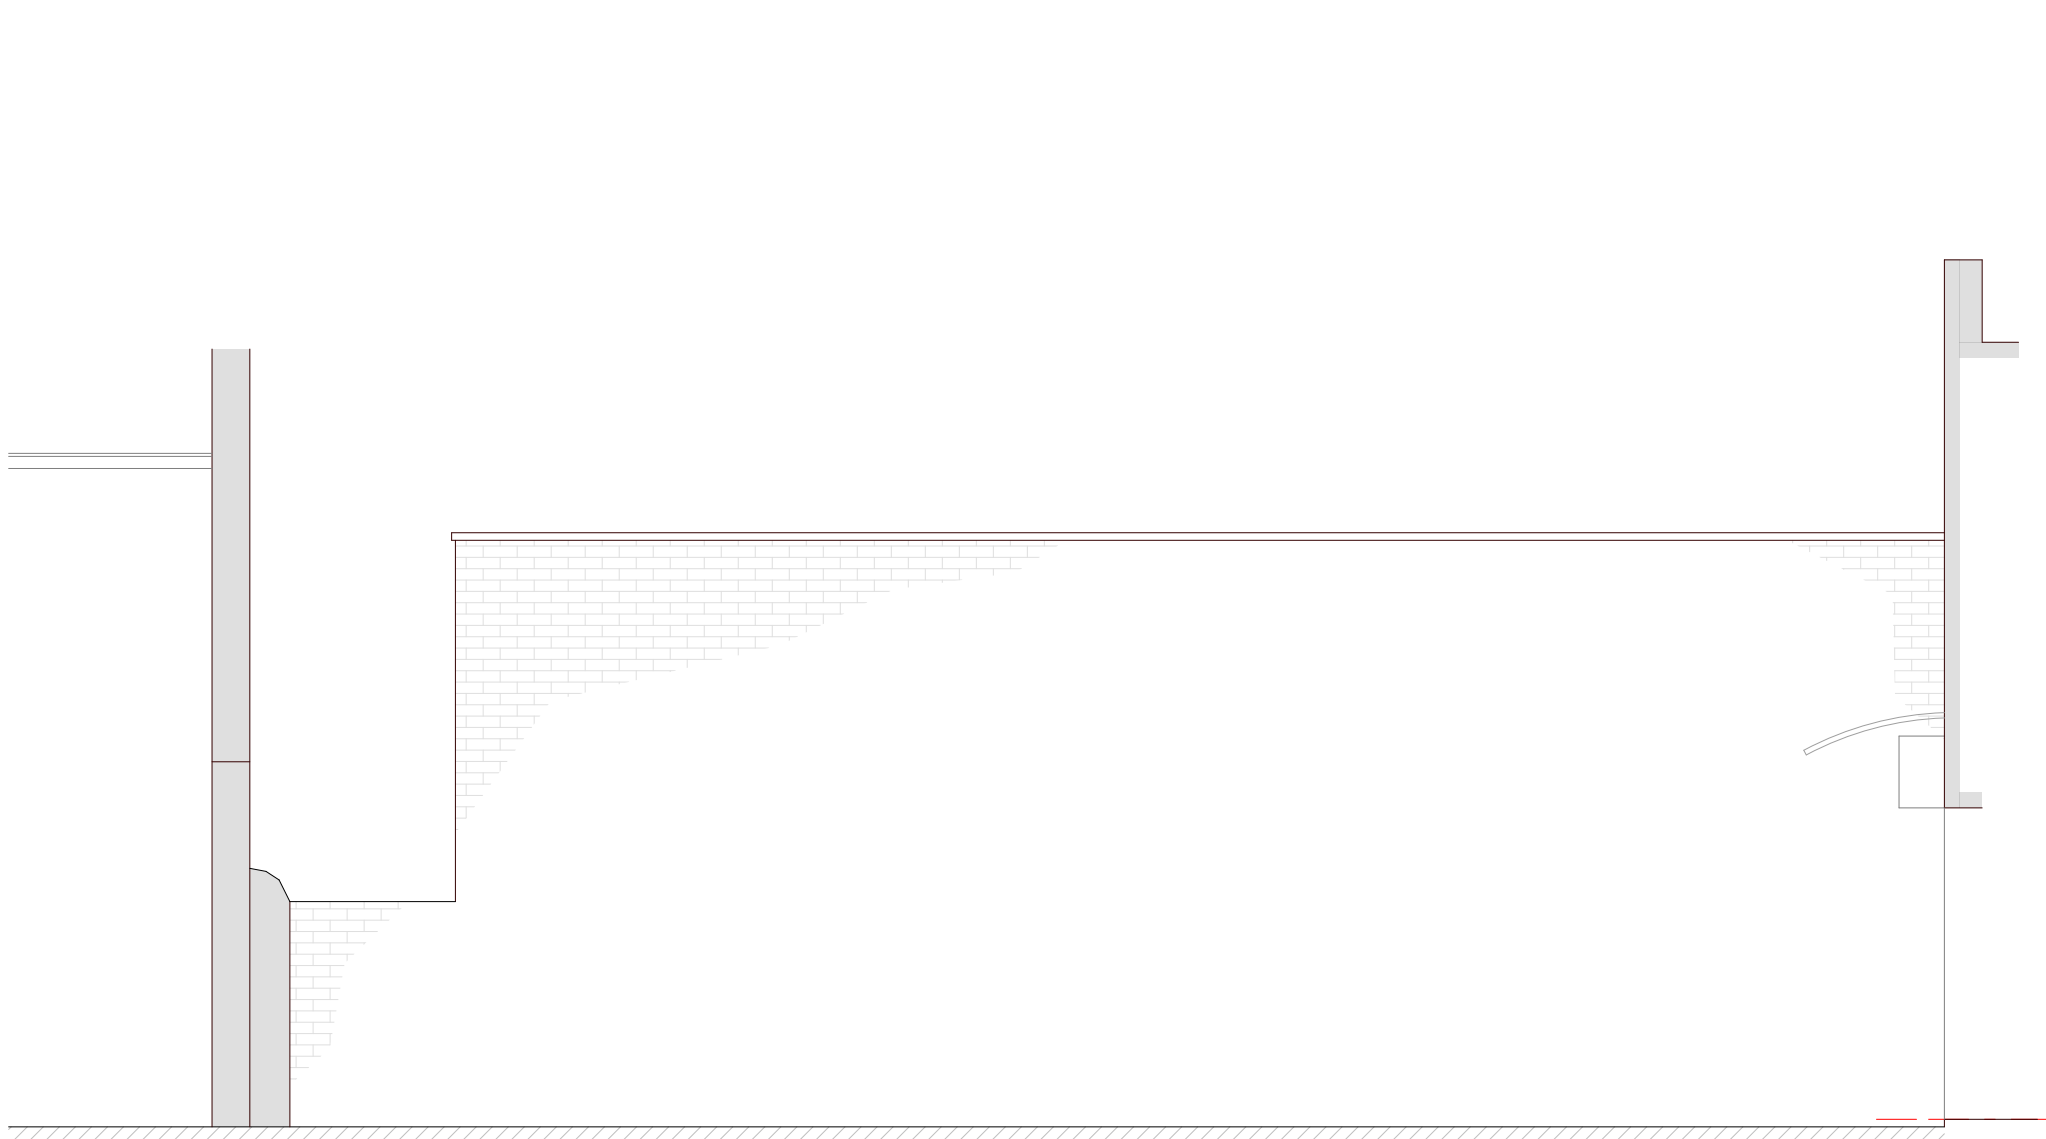


Rear North Elevation as Existing
Scale 1:50

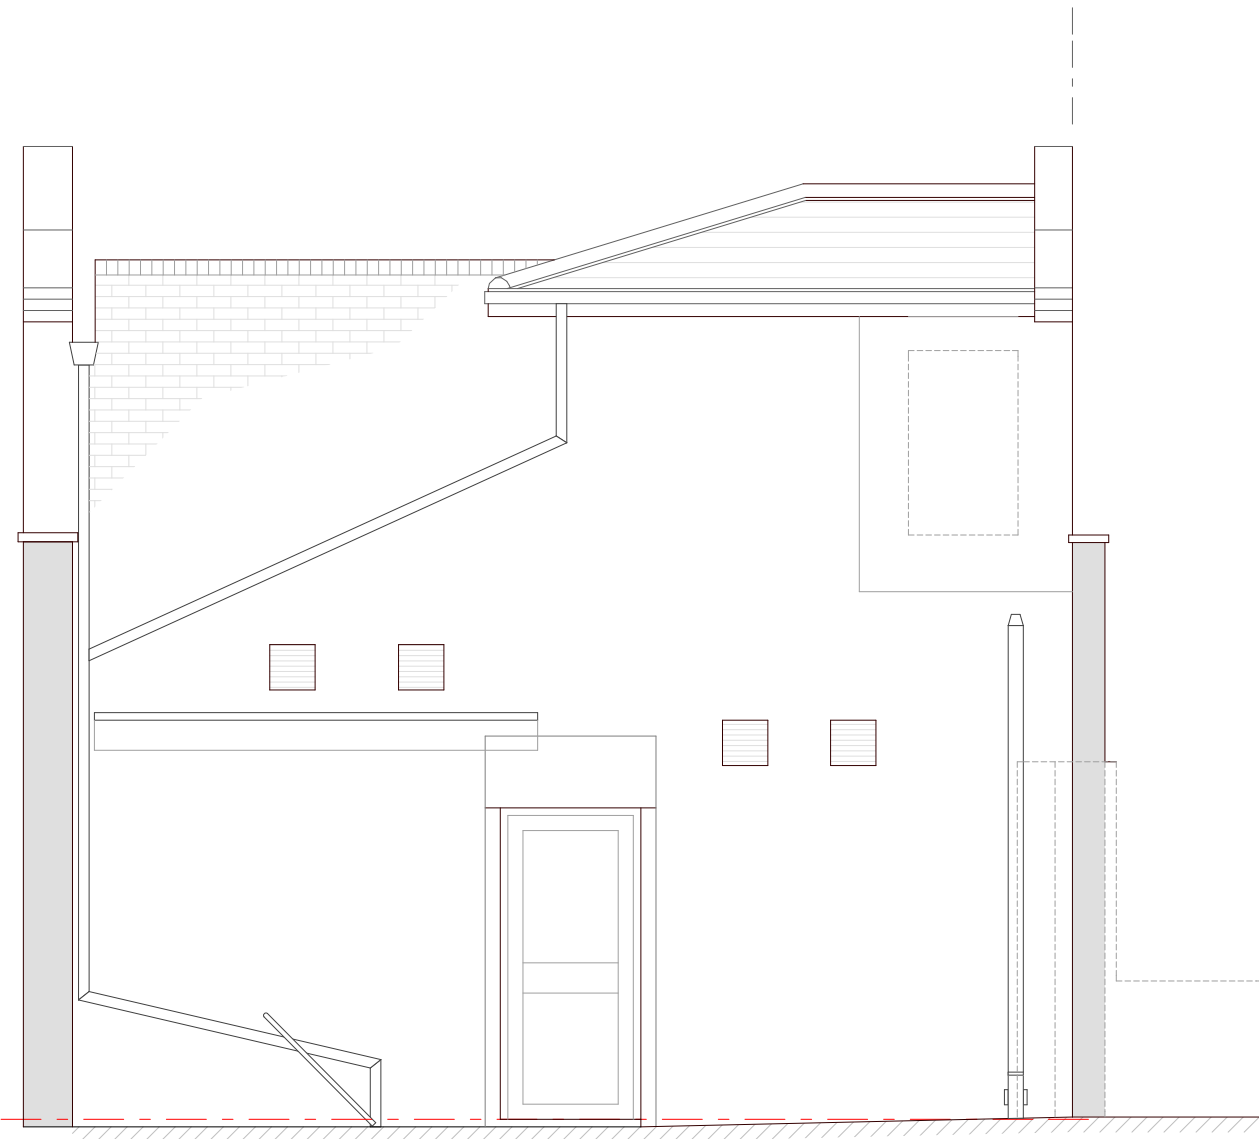


Rear West Elevation as Existing
Scale 1:50

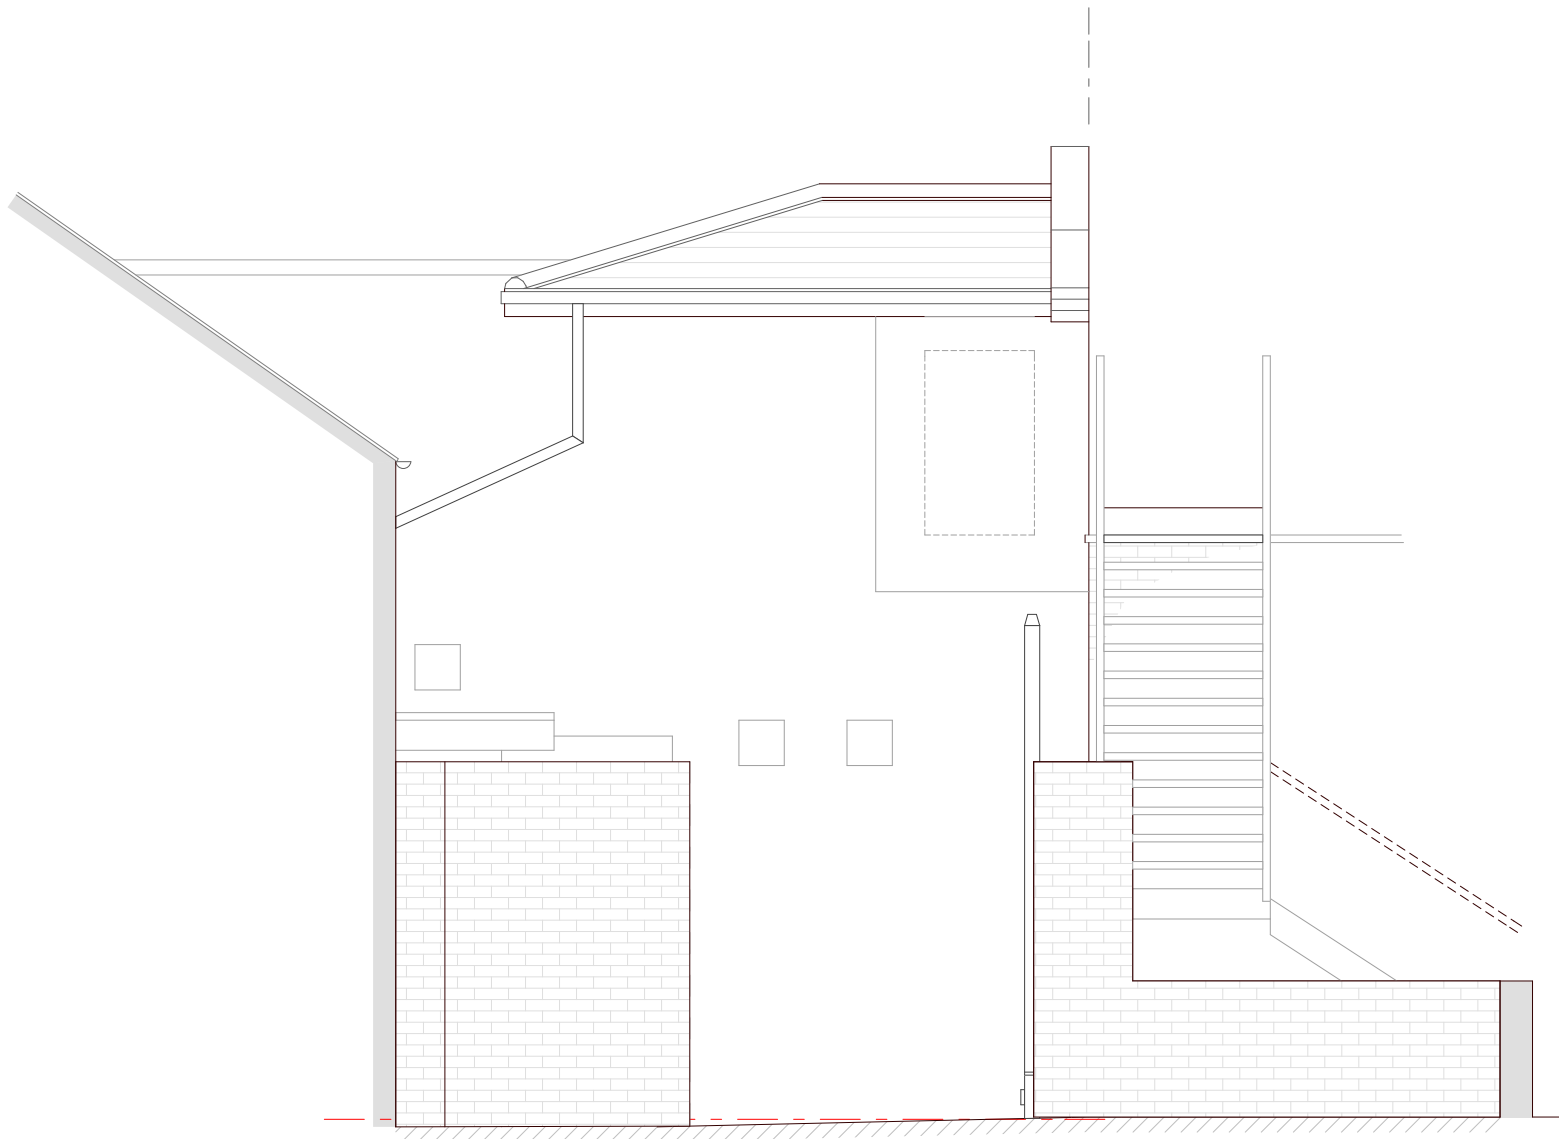

Rear West Elevation as Existing
Scale 1:50

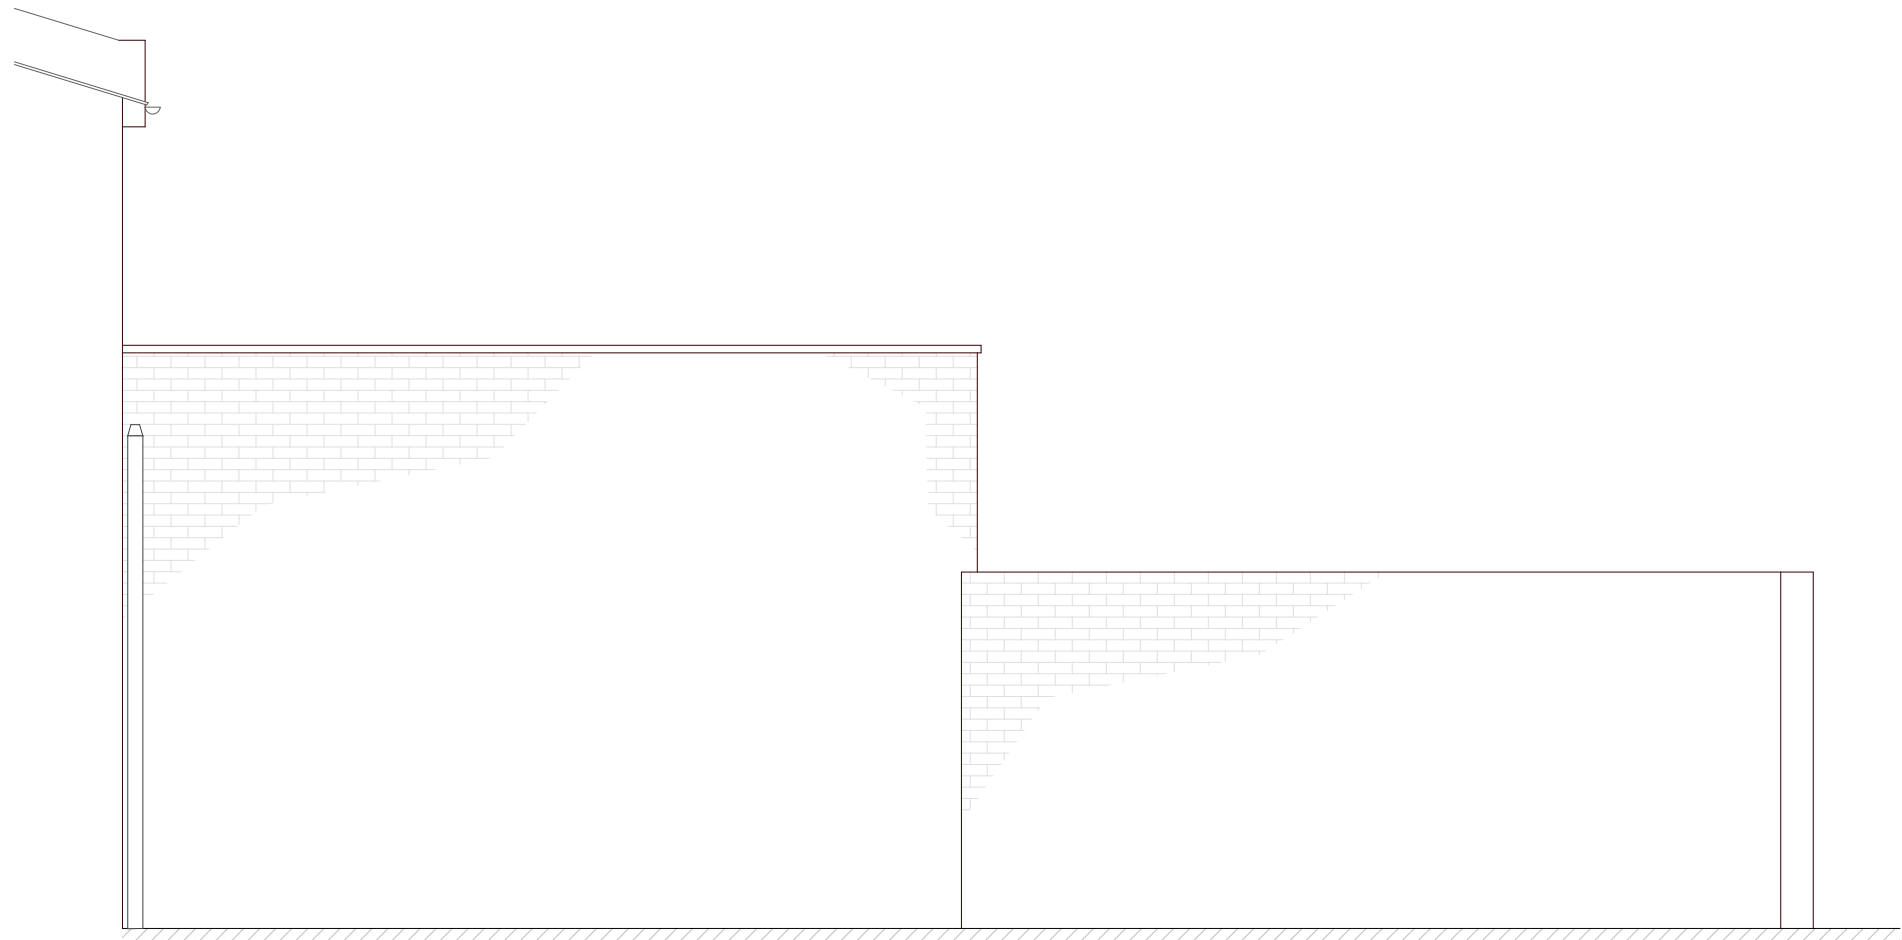

Rear South Elevation as Existing
Scale 1:50

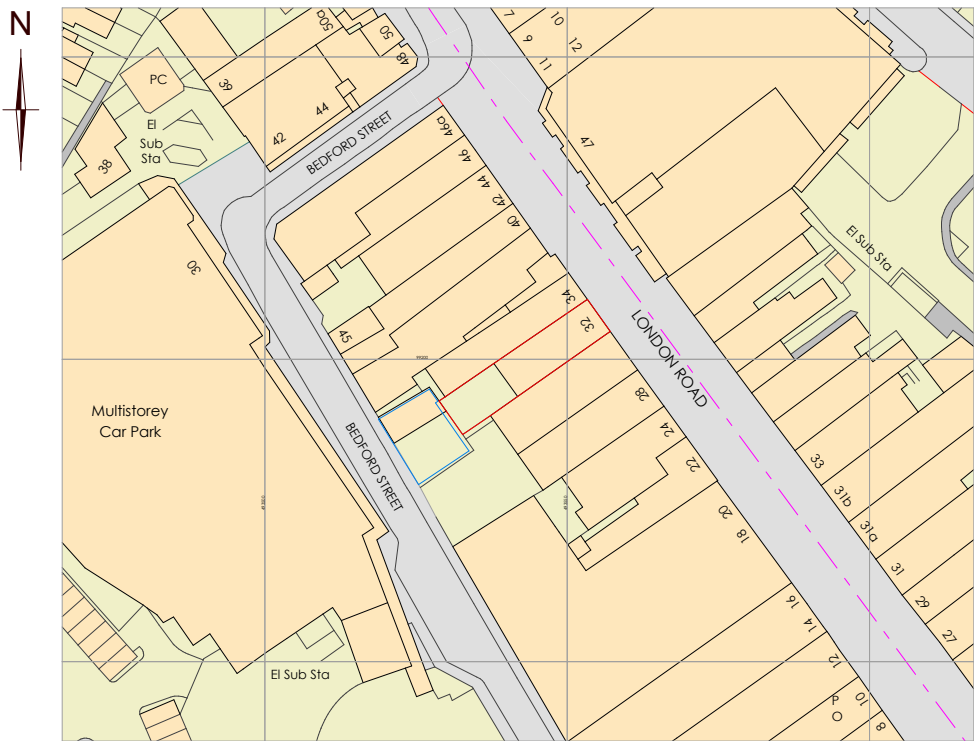

Ordnance Survey, (c) Crown Copyright 2026. All rights reserved. Licence number 100022432

CLIENT
LUXURY LEISURE LTD

JOB TITLE
32 LONDON ROAD, BOGNOR REGIS, PO21 1PY

SHEET TITLE
ELEVATIONS AS EXISTING

SCALES 1:50 @ A1	CHECKED
SHEET NUMBER 3635(B)02	
REVISION	
DATE 30/09/2026	DRAWN S.STEEL



matrixarchitecture ltd

Matrix Architecture Ltd, 8-9 Brenkley Way,
Blezard Business Park, Seaton Burn, NE13 6DS
T: 0191 2368955 M: 07948 275144
E: sms@matrixarchitecture.co.uk
W: www.matrixarchitecture.co.uk

