


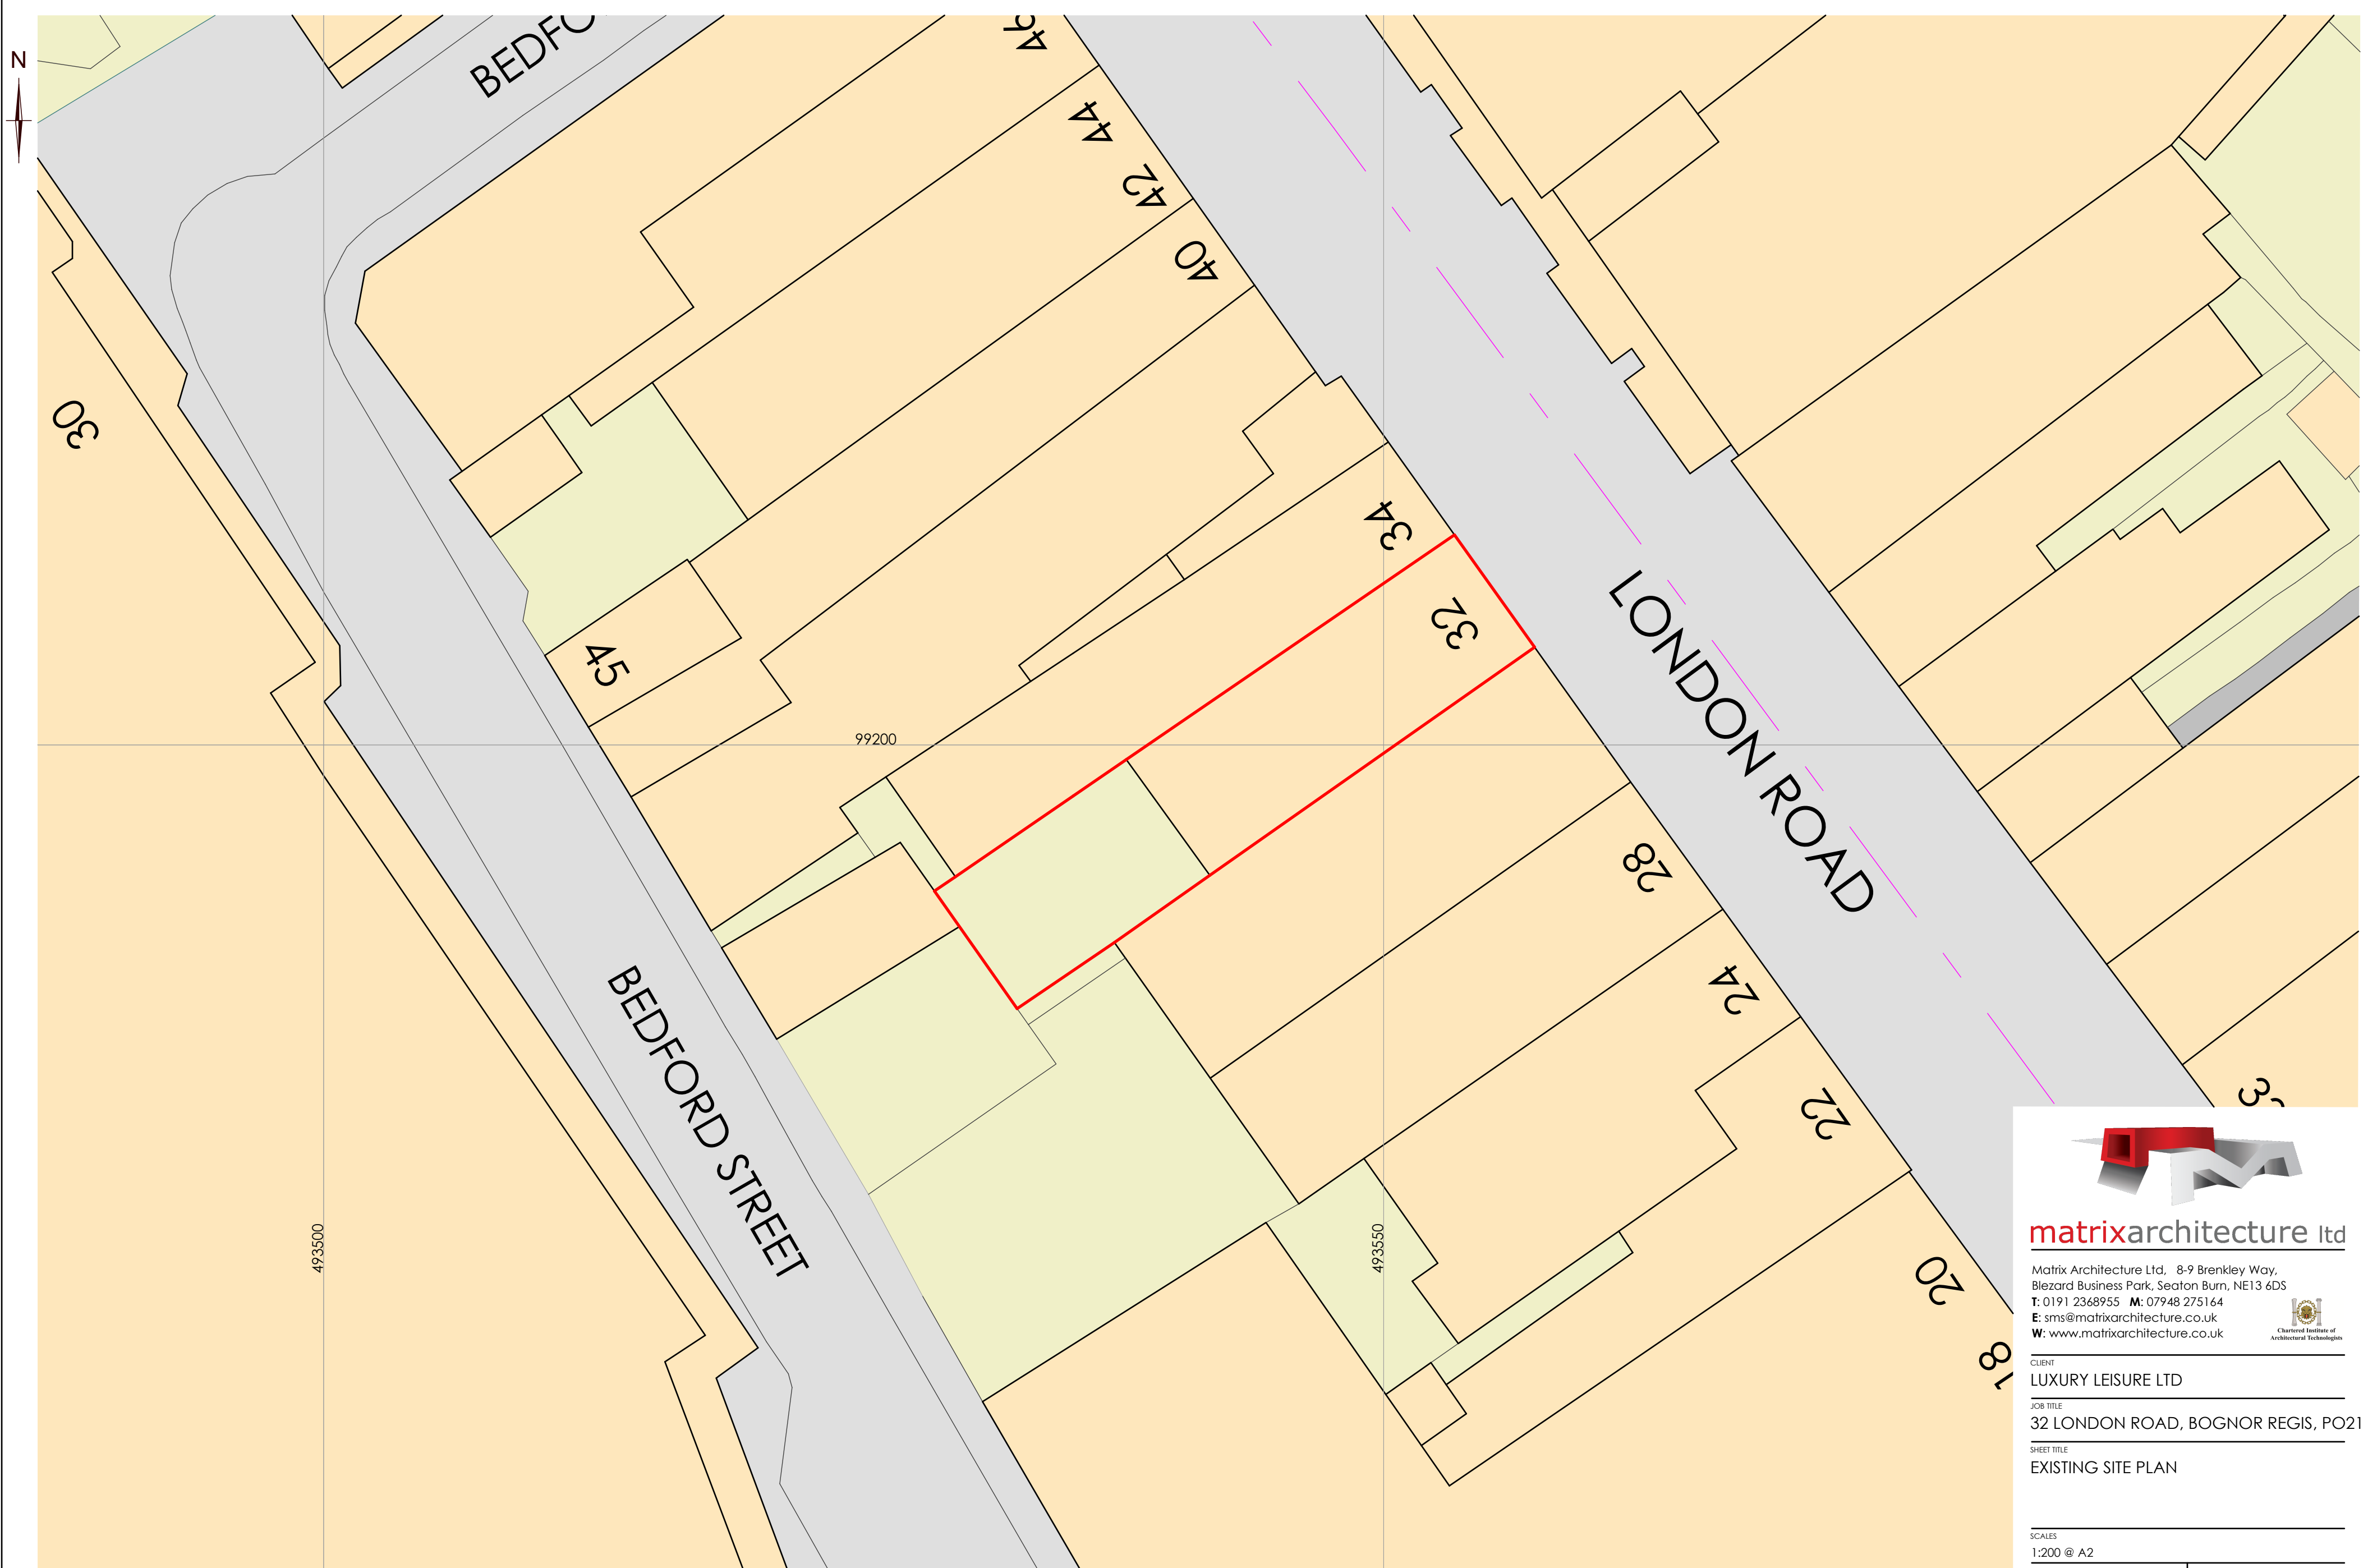

Existing Site Plan
Scale 1:200



matrixarchitecture ltd

Matrix Architecture Ltd, 8-9 Brenkley Way,
Blezard Business Park, Seaton Burn, NE13 6DS
T: 0191 2368955 **M:** 07948 275164
E: sms@matrixarchitecture.co.uk
W: www.matrixarchitecture.co.uk



CLIENT
LUXURY LEISURE LTD

JOB TITLE
32 LONDON ROAD, BOGNOR REGIS, PO21 1PY

SHEET TITLE
EXISTING SITE PLAN

SCALES 1:200 @ A2	
SHEET NUMBER 3635(B)04	CHECKED
REVISION	DRAWN
DATE 18/09/2026	S.SHEEL