


All dimensions to be checked on site and the Architects notified of any discrepancies prior to commencement of work.
All materials and workmanship to relevant British Standards Codes of practice and manufacturers recommendations.


This drawing is copyright

Revision	Date	Description	Initials
----------	------	-------------	----------

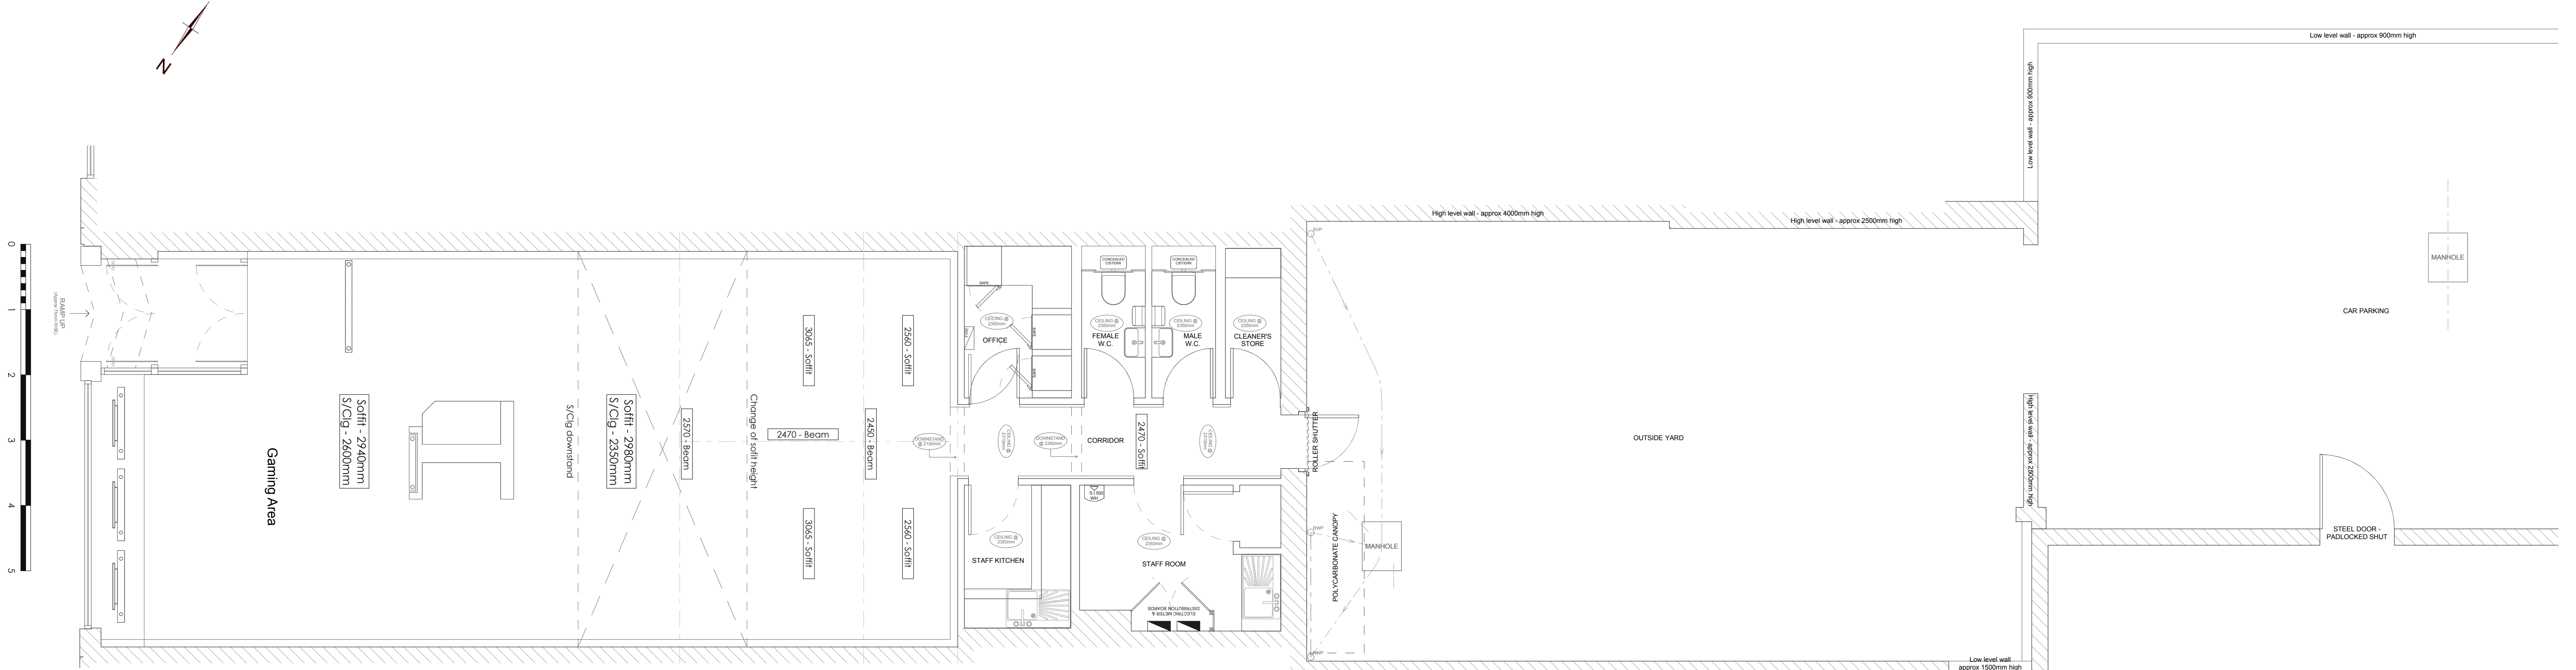

Ground Floor Plan as Existing
Scale 1:50

Gross Internal floor area: Ground Floor: 109m²

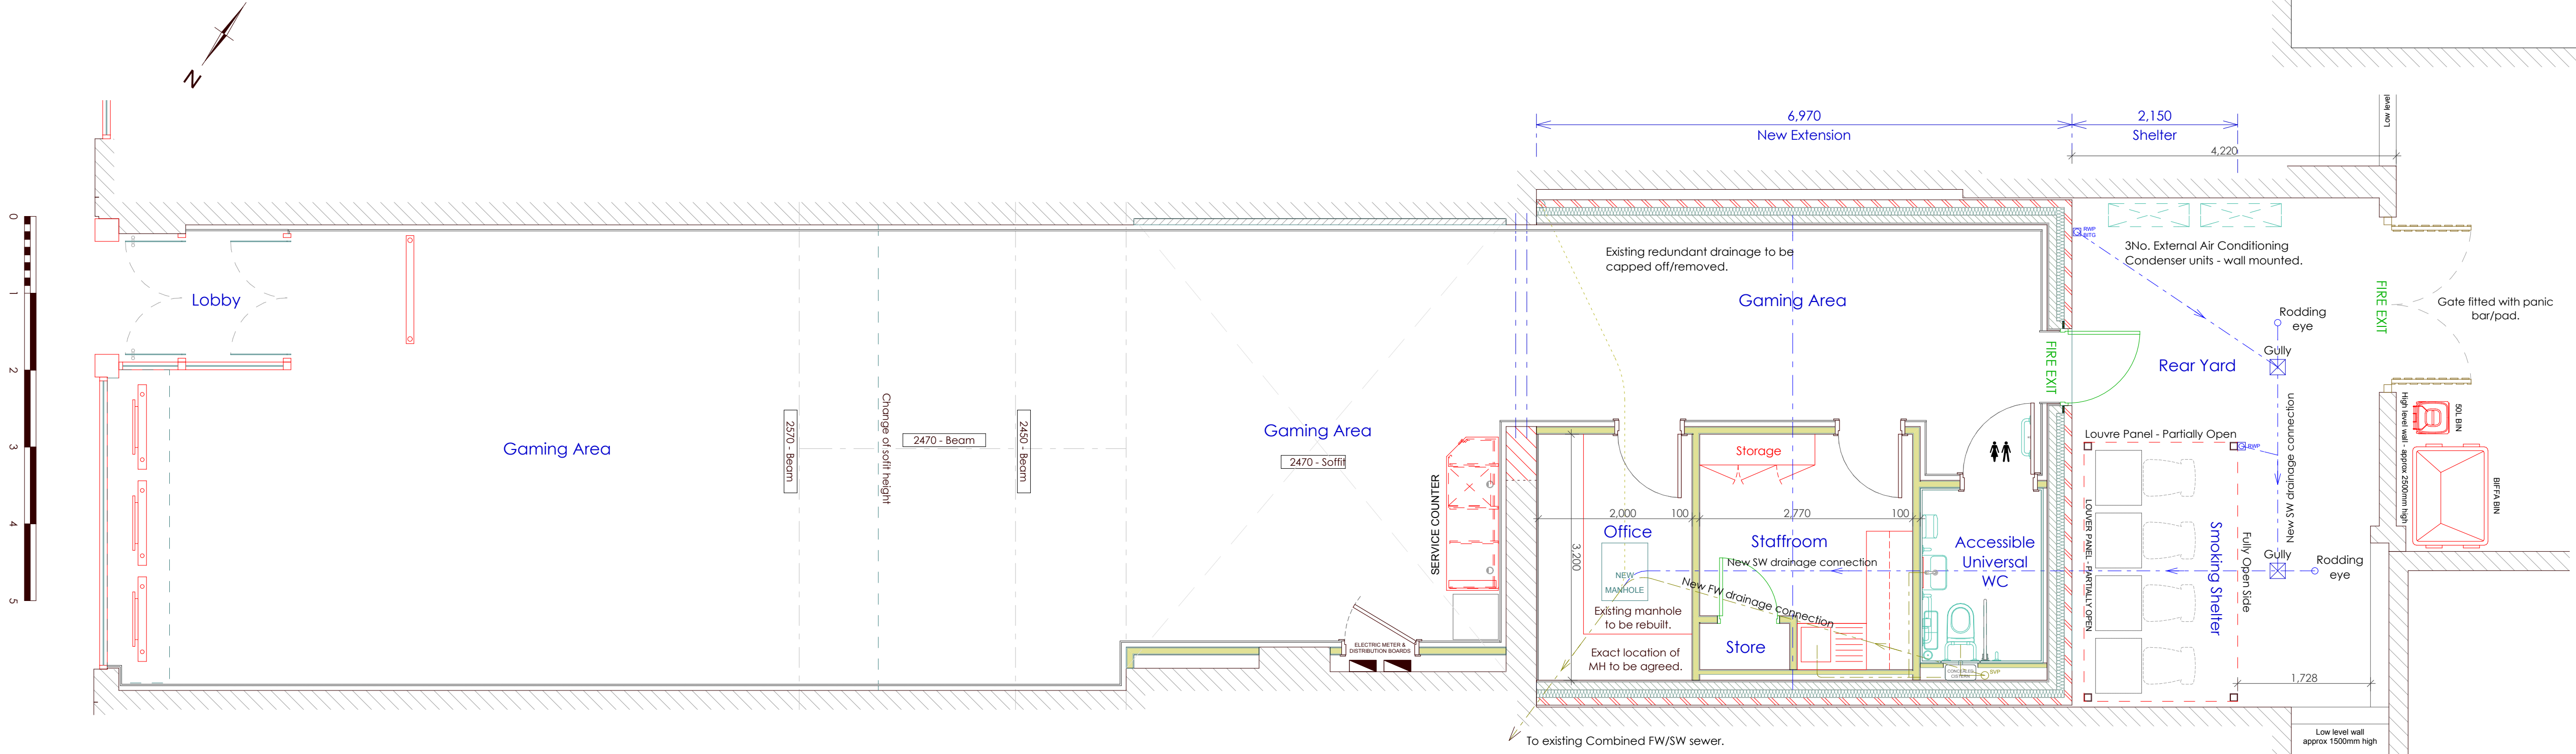

Ground Floor Plan as Proposed
Scale 1:50

Gross Internal floor area: Ground Floor: 149m²



matrixarchitecture ltd

Matrix Architecture Ltd, 8-9 Brenkley Way,
Blezard Business Park, Seaton Burn, NE13 6DS
T: 0191 2368955 M: 07948 2751 64
E: sms@matrixarchitecture.co.uk
W: www.matrixarchitecture.co.uk



CLIENT
LUXURY LEISURE LTD

JOB TITLE
32 LONDON ROAD, BOGNOR REGIS, PO21 1PY

SHEET TITLE
FLOOR PLANS AS EXISTING & PROPOSED

SCALES 1:50 @ A1	
SHEET NUMBER 3635(C)01	CHECKED
REVISION P1	
DATE 08/09/2026	DRAWN S.STEEL