



All dimensions to be checked on site and the Architects notified of any discrepancies prior to commencement of work.
All materials and workmanship to relevant British Standards Codes of practice and manufacturers recommendations.

This drawing is copyright


Revision	Date	Description	Initials
----------	------	-------------	----------

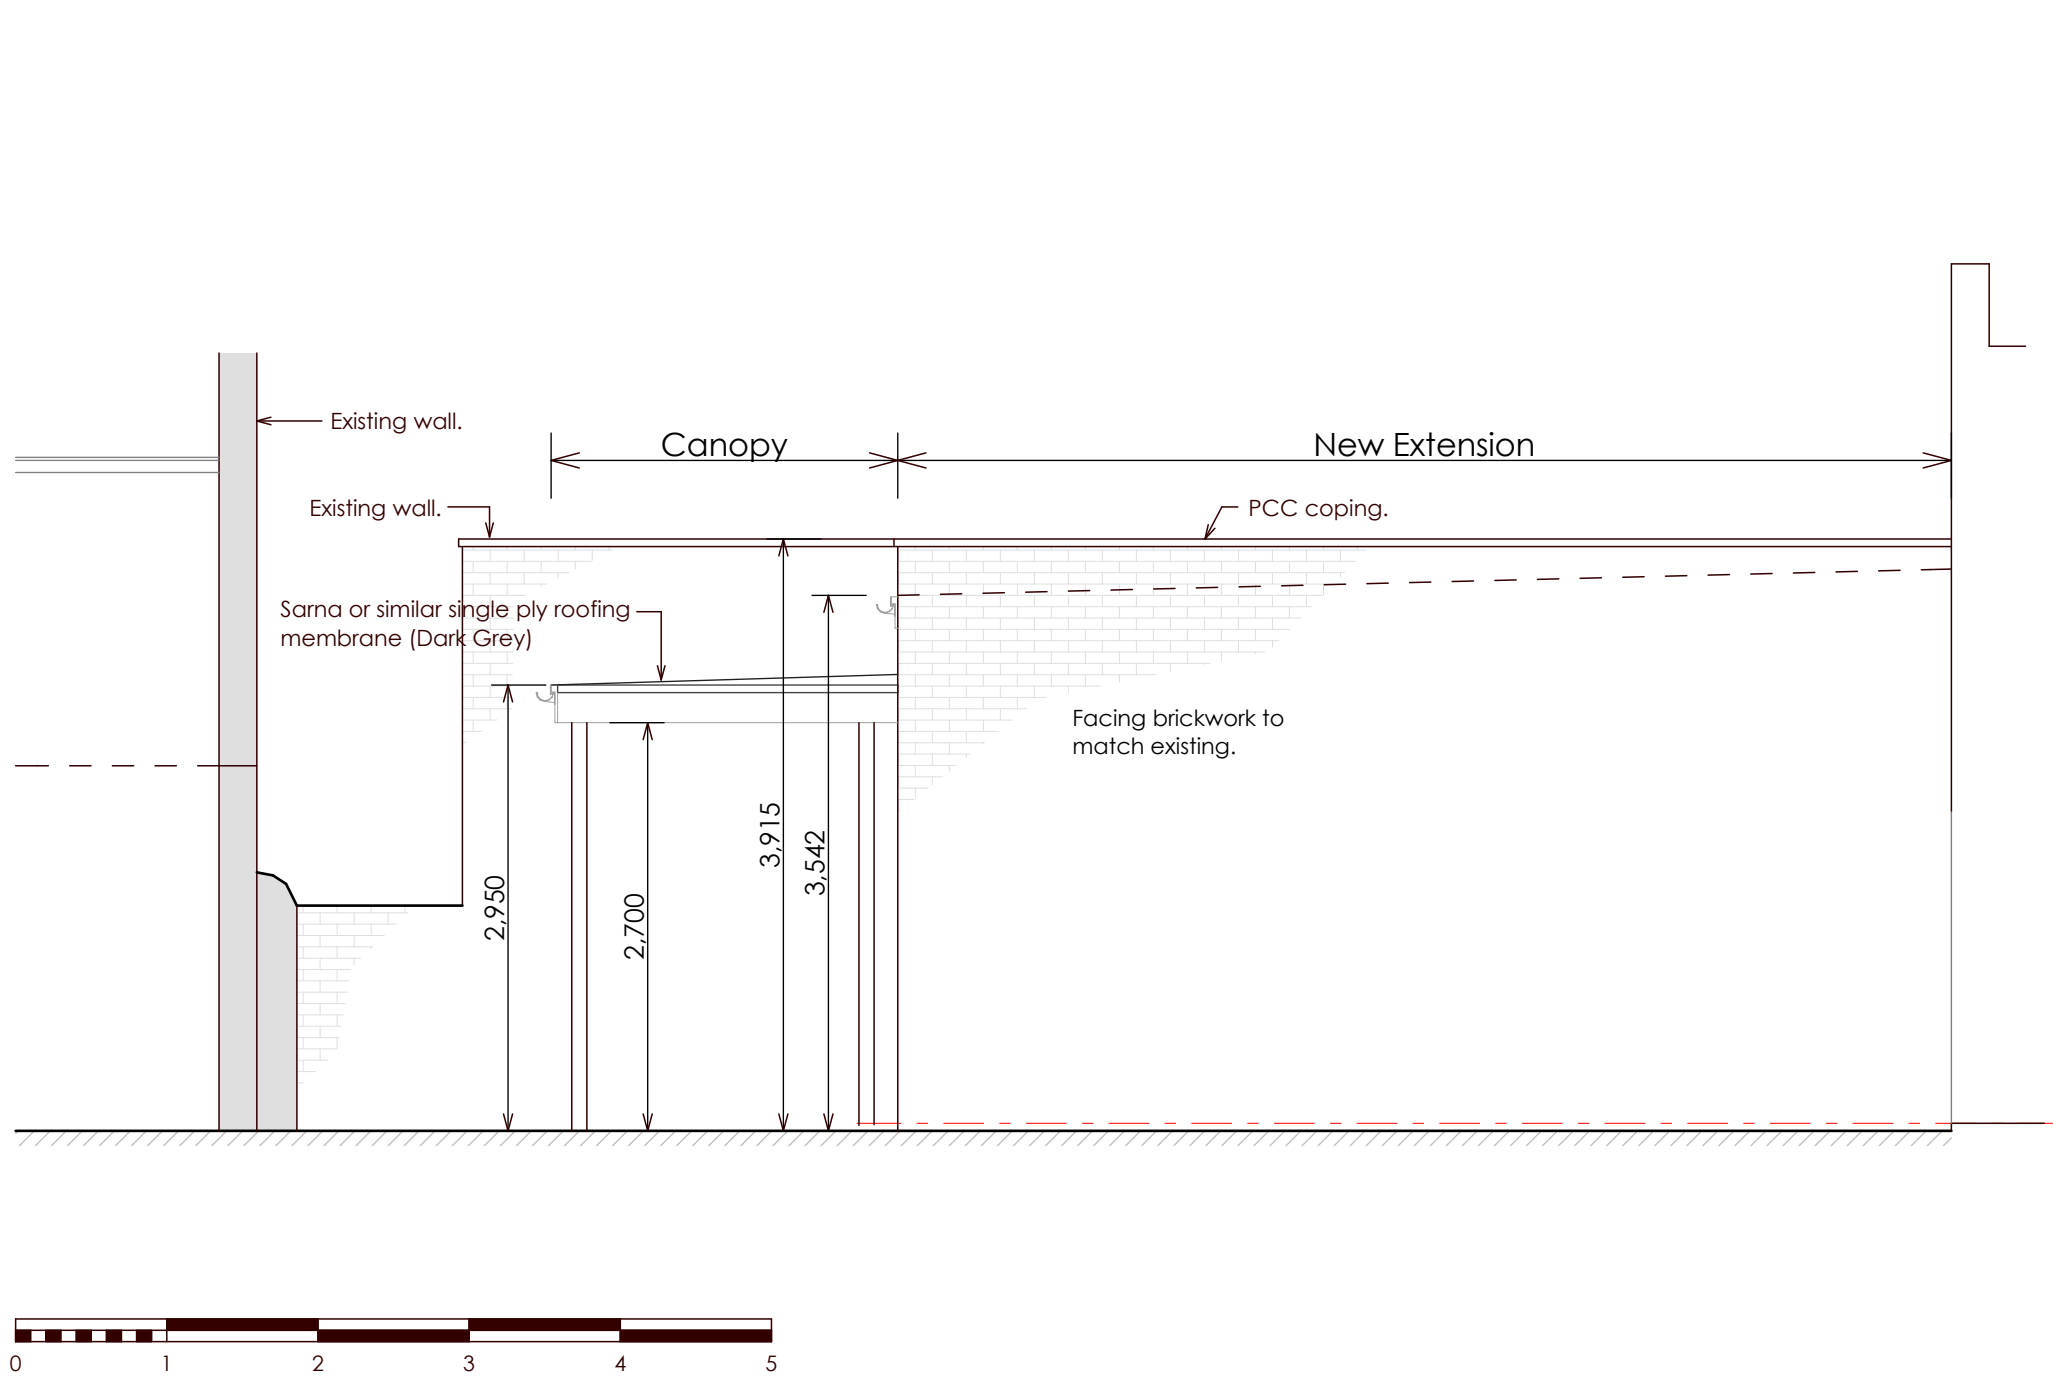


Rear North Elevation as Proposed
Scale 1:50

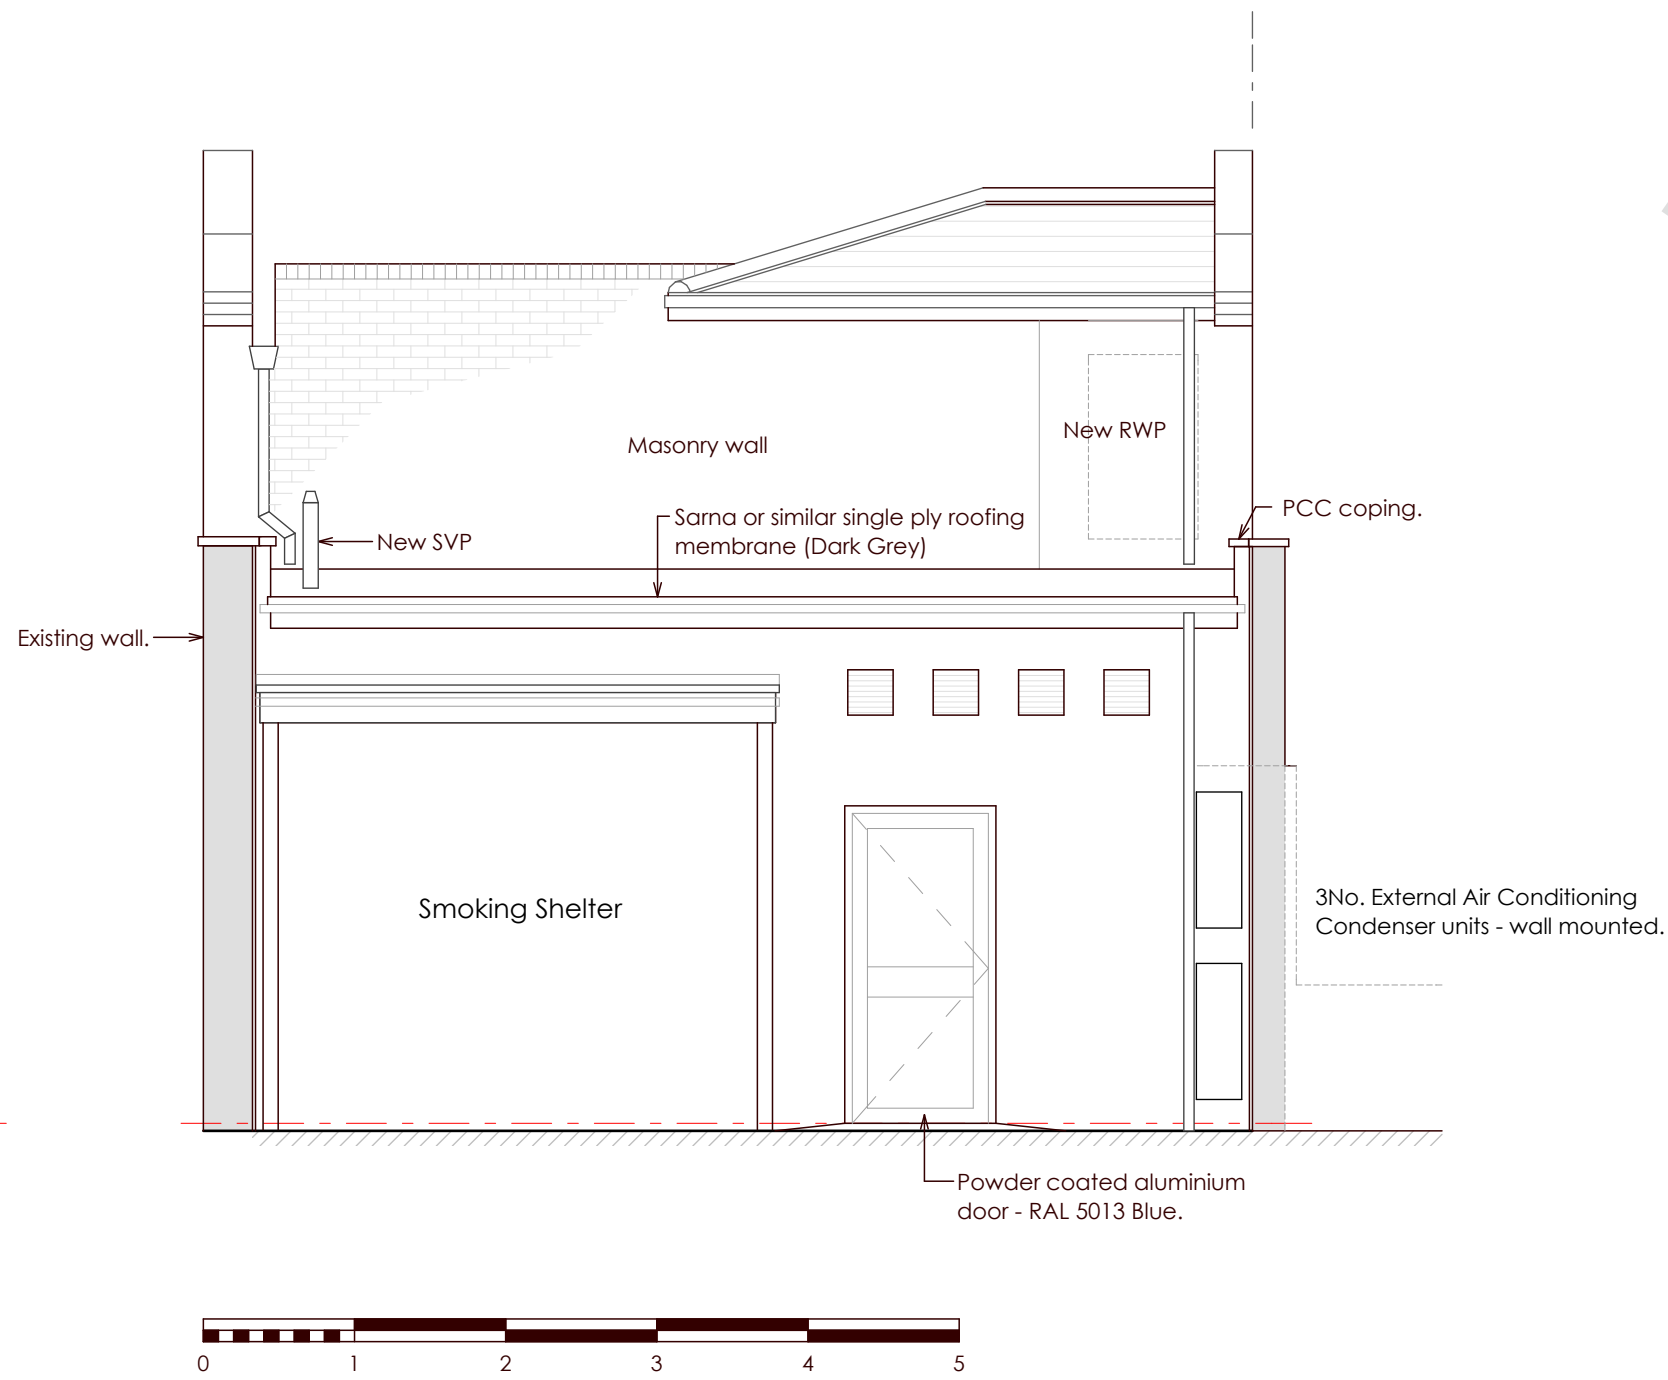


Rear West Elevation as Proposed
Scale 1:50

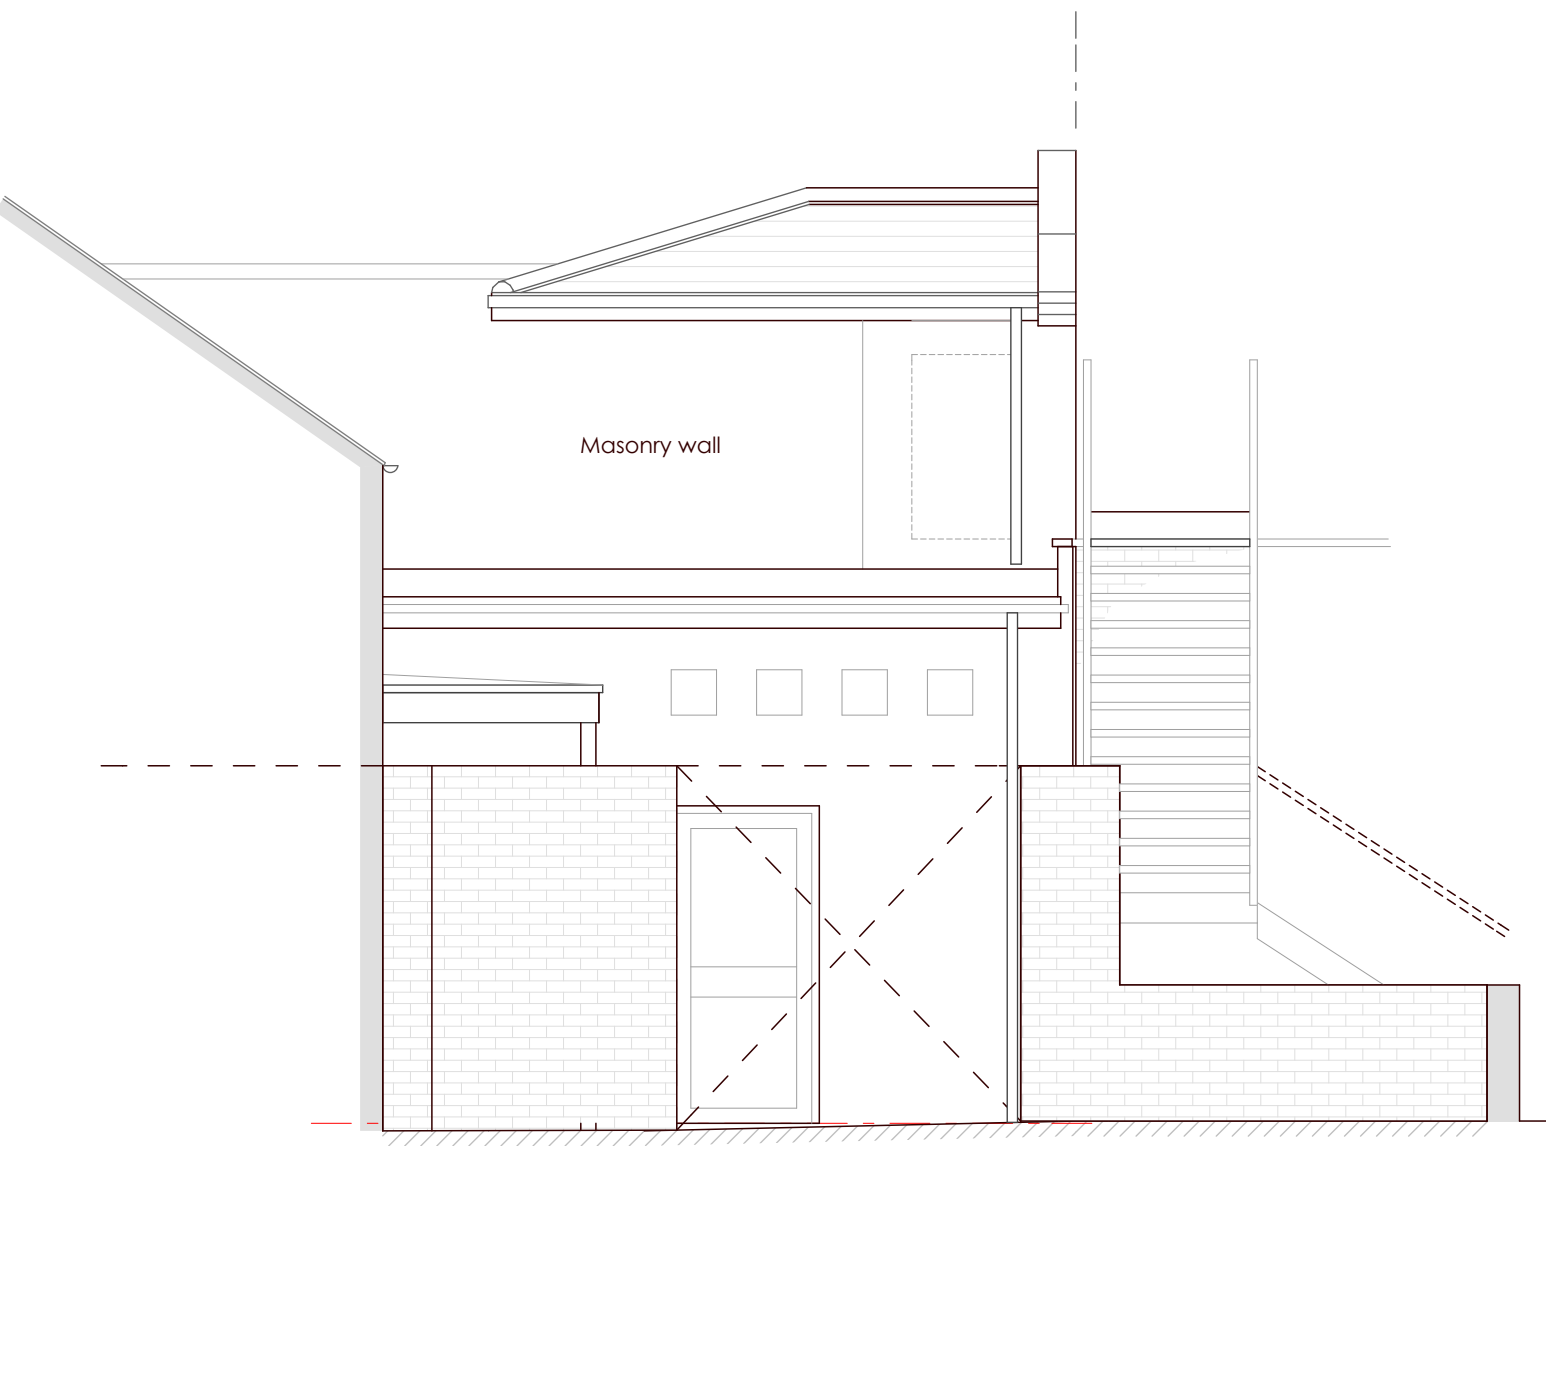

Rear West Elevation as Proposed
Scale 1:50

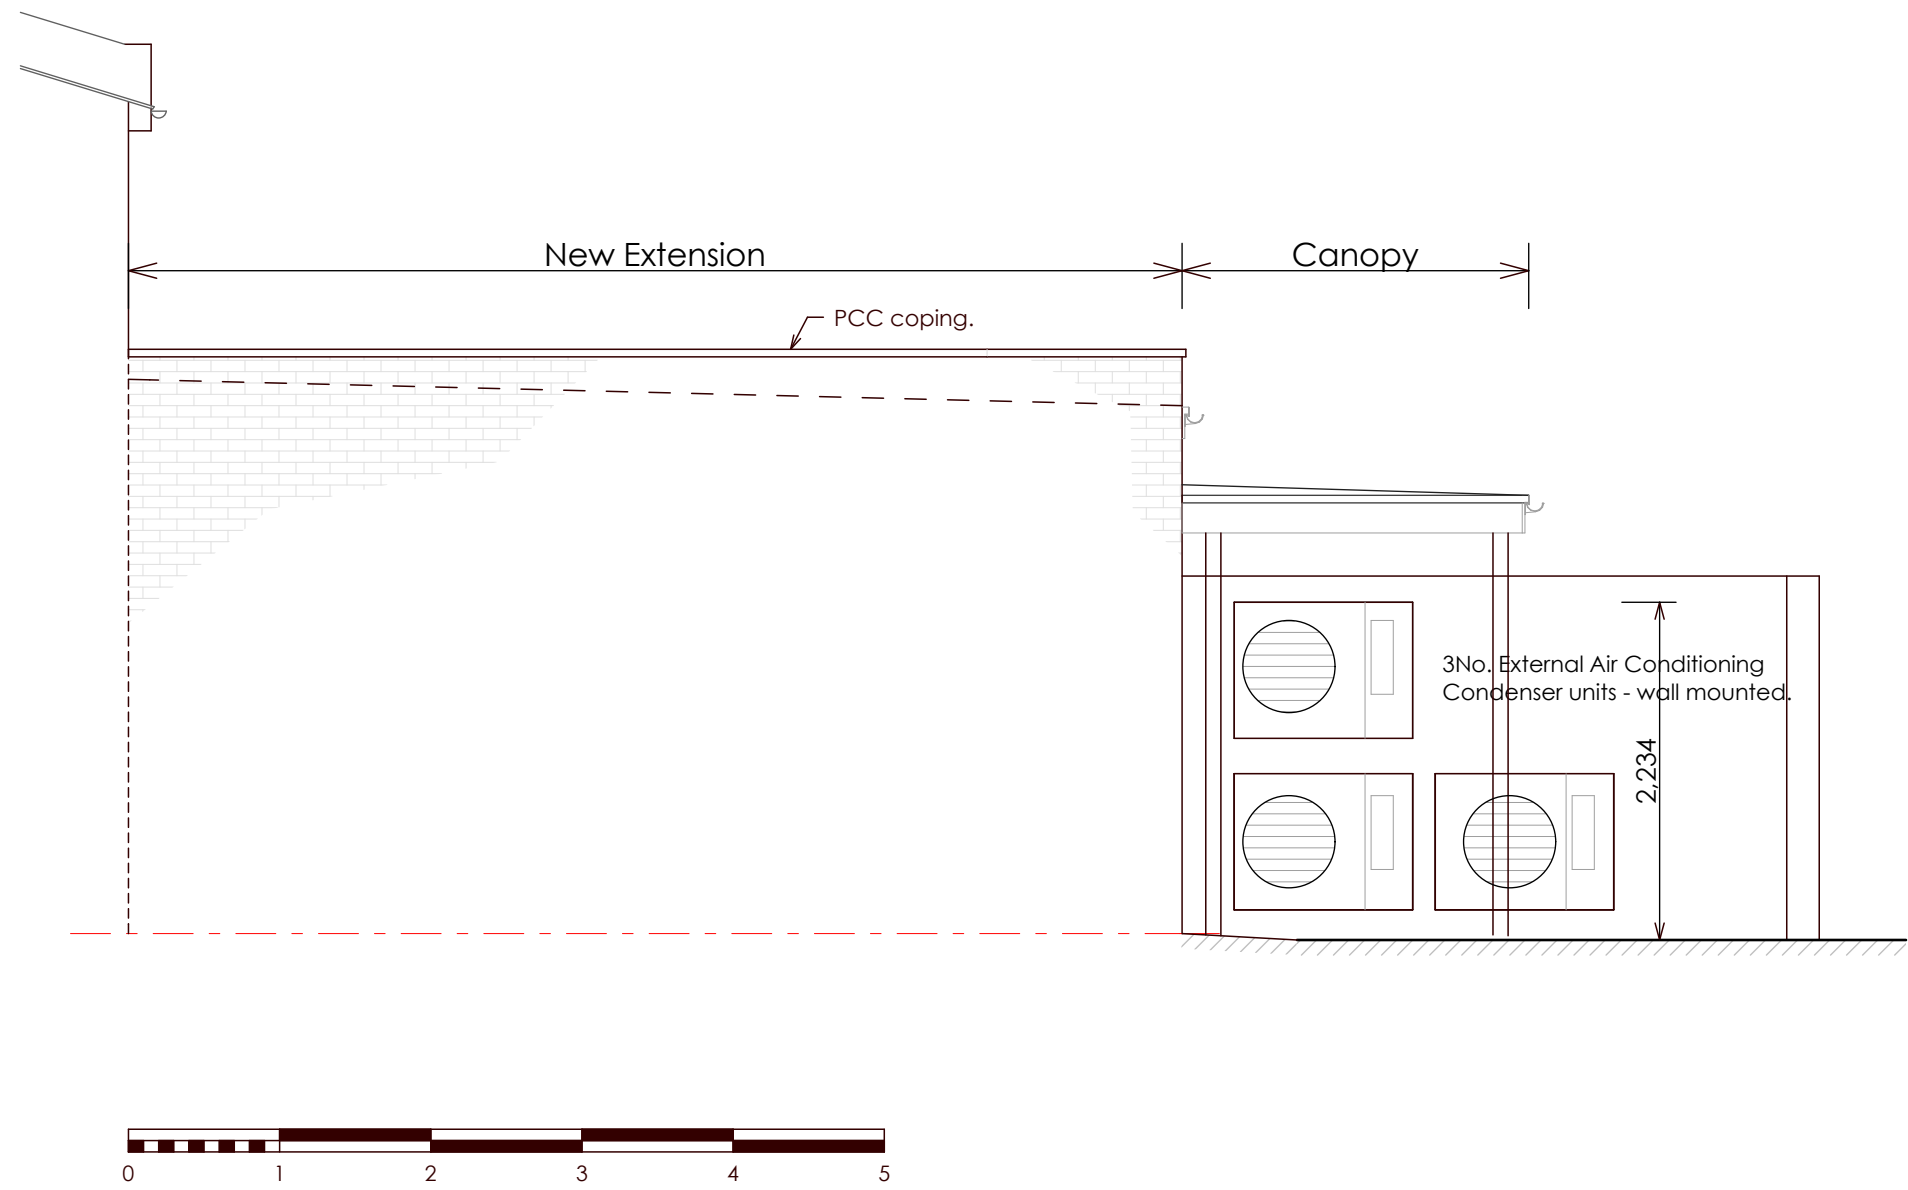

Rear South Elevation as Proposed
Scale 1:50

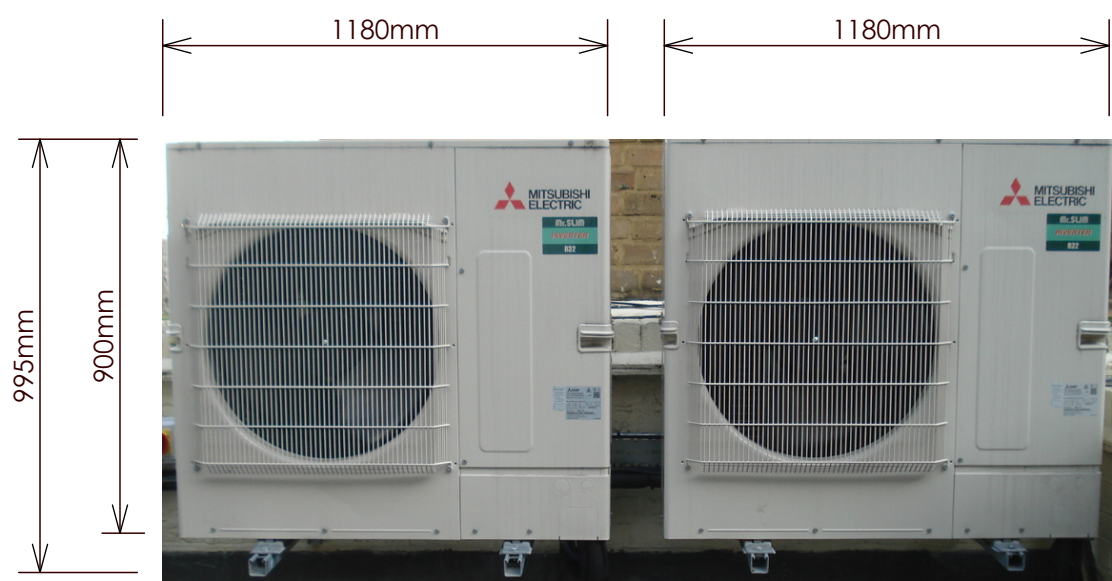

External Condensing Units

External Air Conditioning Condensers

U-140 PZ3E8
900mm (H) x 1180mm (W) x 370mm (dp)

NOT TO SCALE - REPRESENTITIVE ONLY



matrixarchitecture ltd

Matrix Architecture Ltd, 8-9 Brenkley Way,
Blezard Business Park, Seaton Burn, NE13 6DS
T: 0191 2368955 M: 07948 275164
E: sms@matrixarchitecture.co.uk
W: www.matrixarchitecture.co.uk



CLIENT
LUXURY LEISURE LTD

JOB TITLE
32 LONDON ROAD, BOGNOR REGIS, PO21 1PY

SHEET TITLE
ELEVATIONS AS PROPOSED

SCALES
1:50 @ A1

SHEET NUMBER
3635(C)02

REVISION
DATE
30/09/2026

CHECKED

DRAWN
S.STEEL