



All dimensions to be checked on site and the Architects notified of any discrepancies prior to commencement of work.
All materials and workmanship to relevant British Standards Codes of practice and manufacturers recommendations.

This drawing is copyright

Revision	Date	Description	Initials
----------	------	-------------	----------

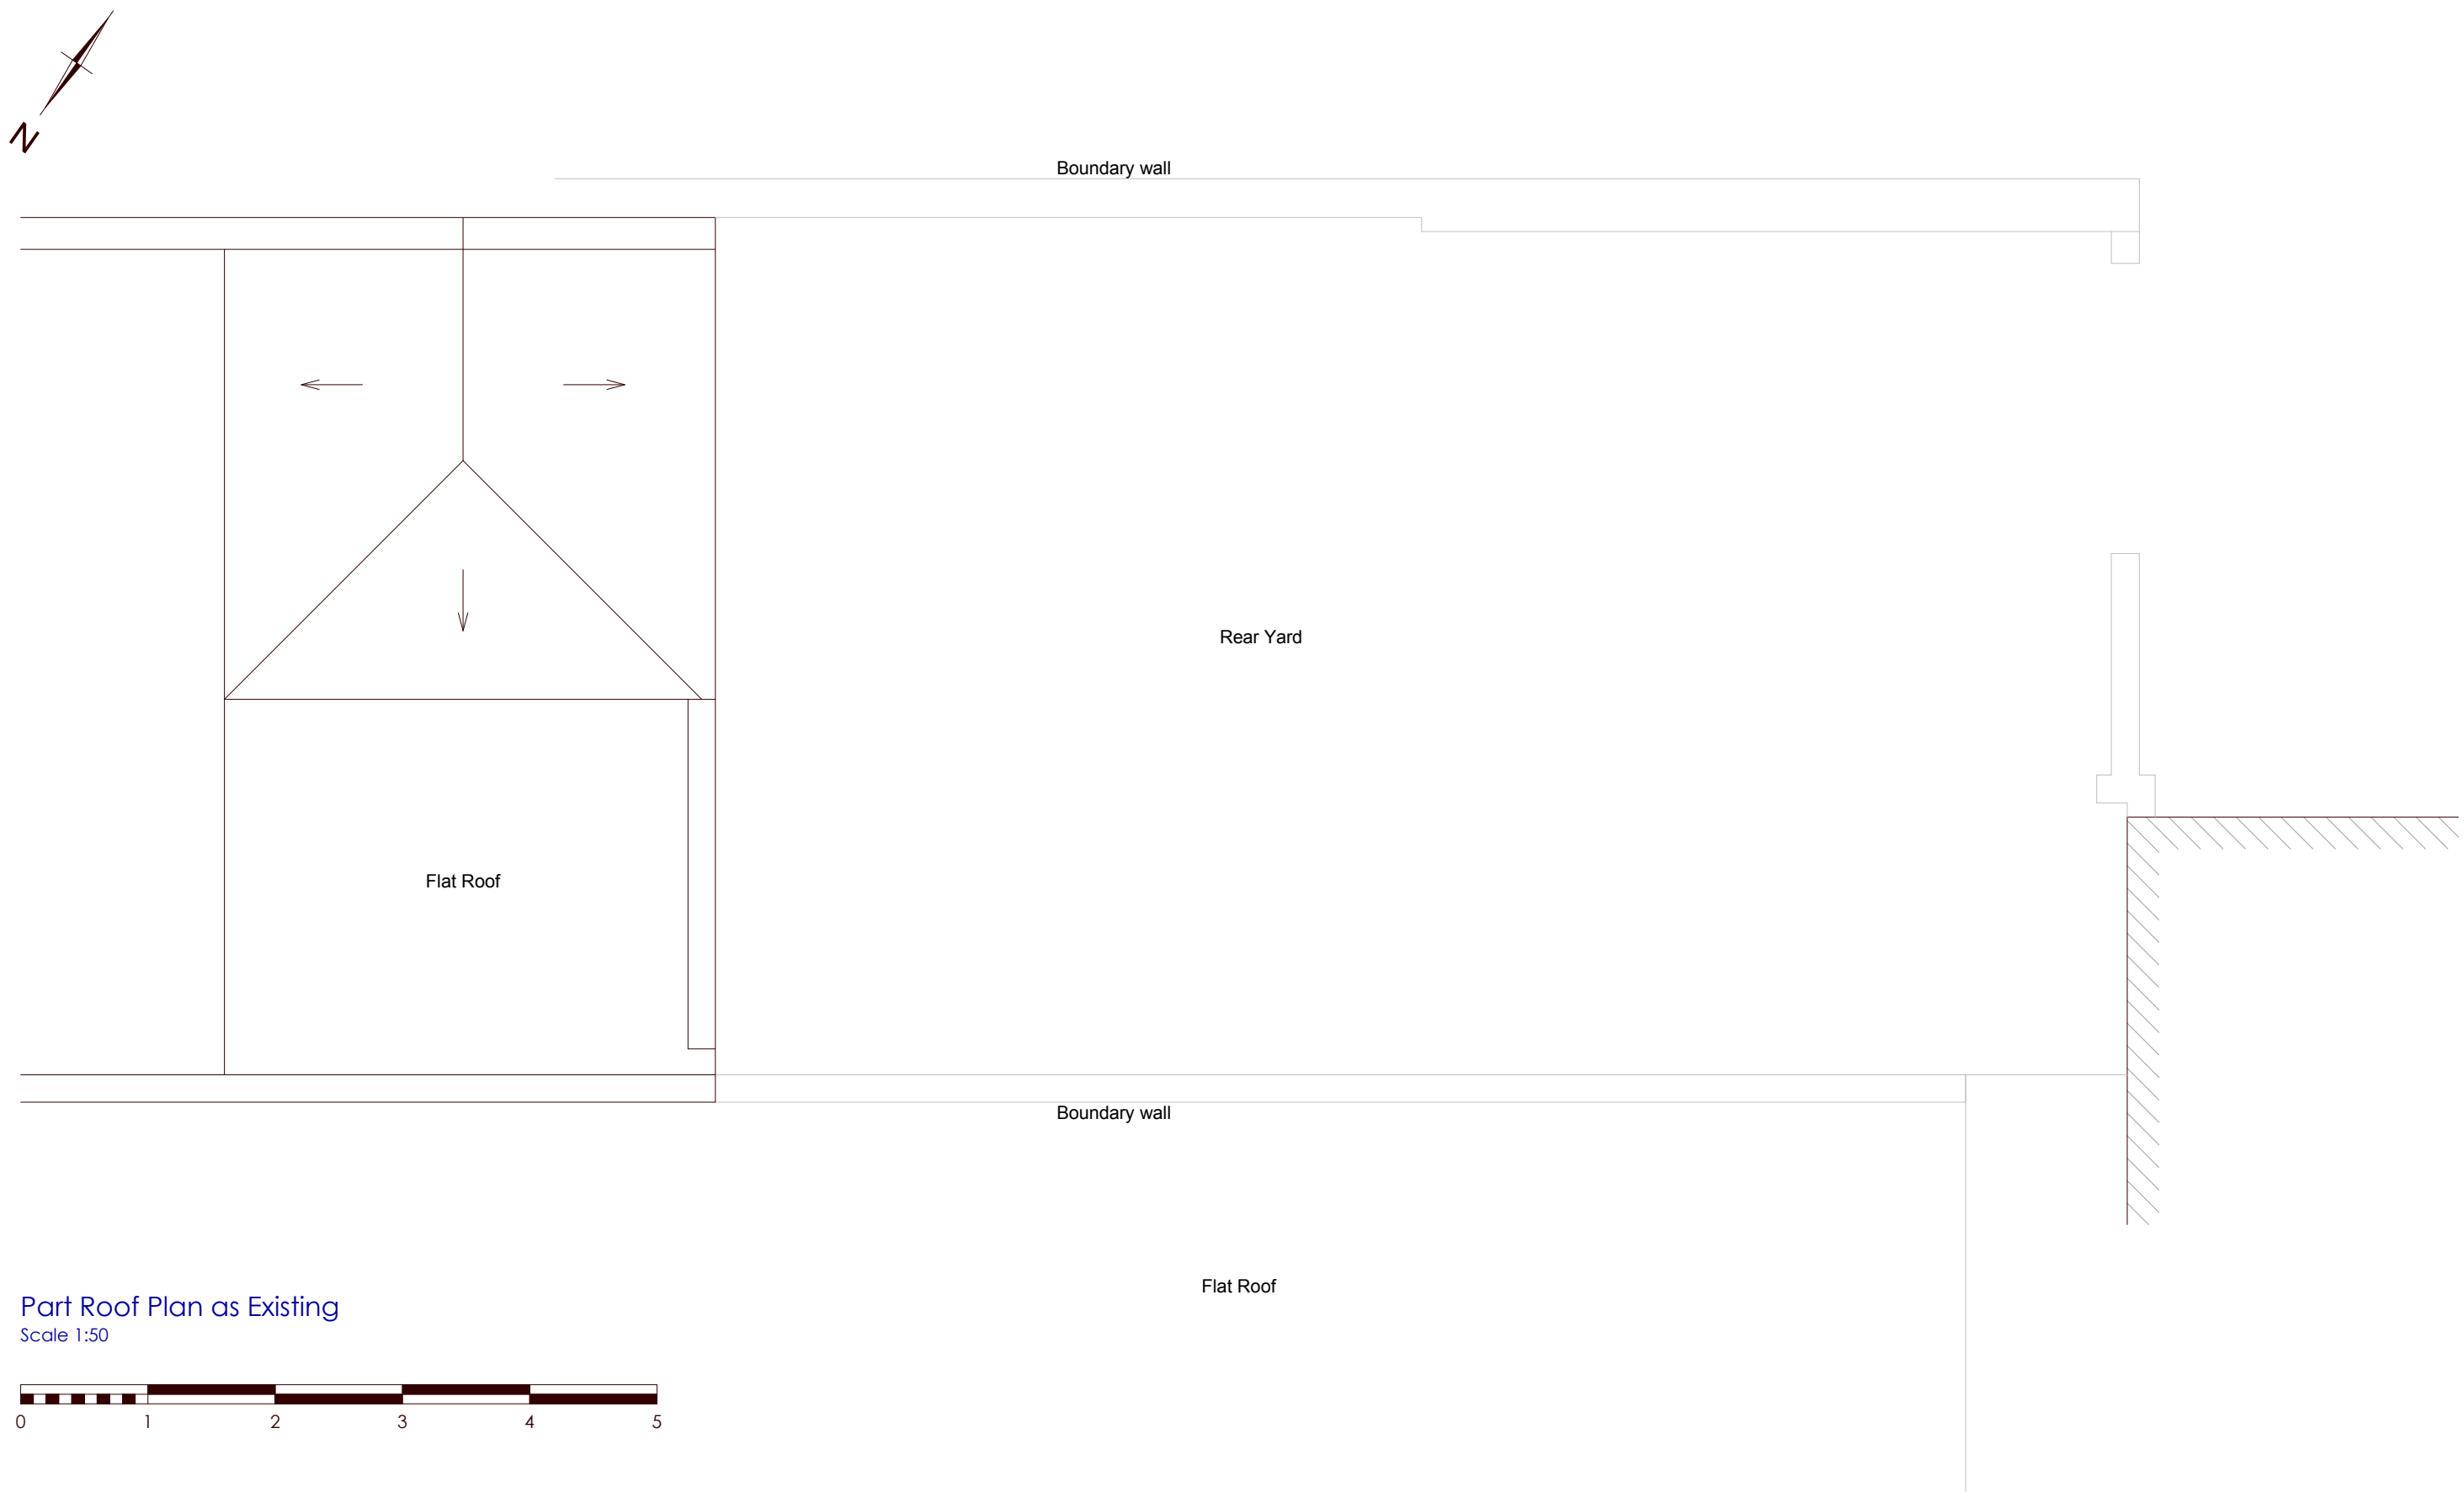

Part Roof Plan as Existing
Scale 1:50

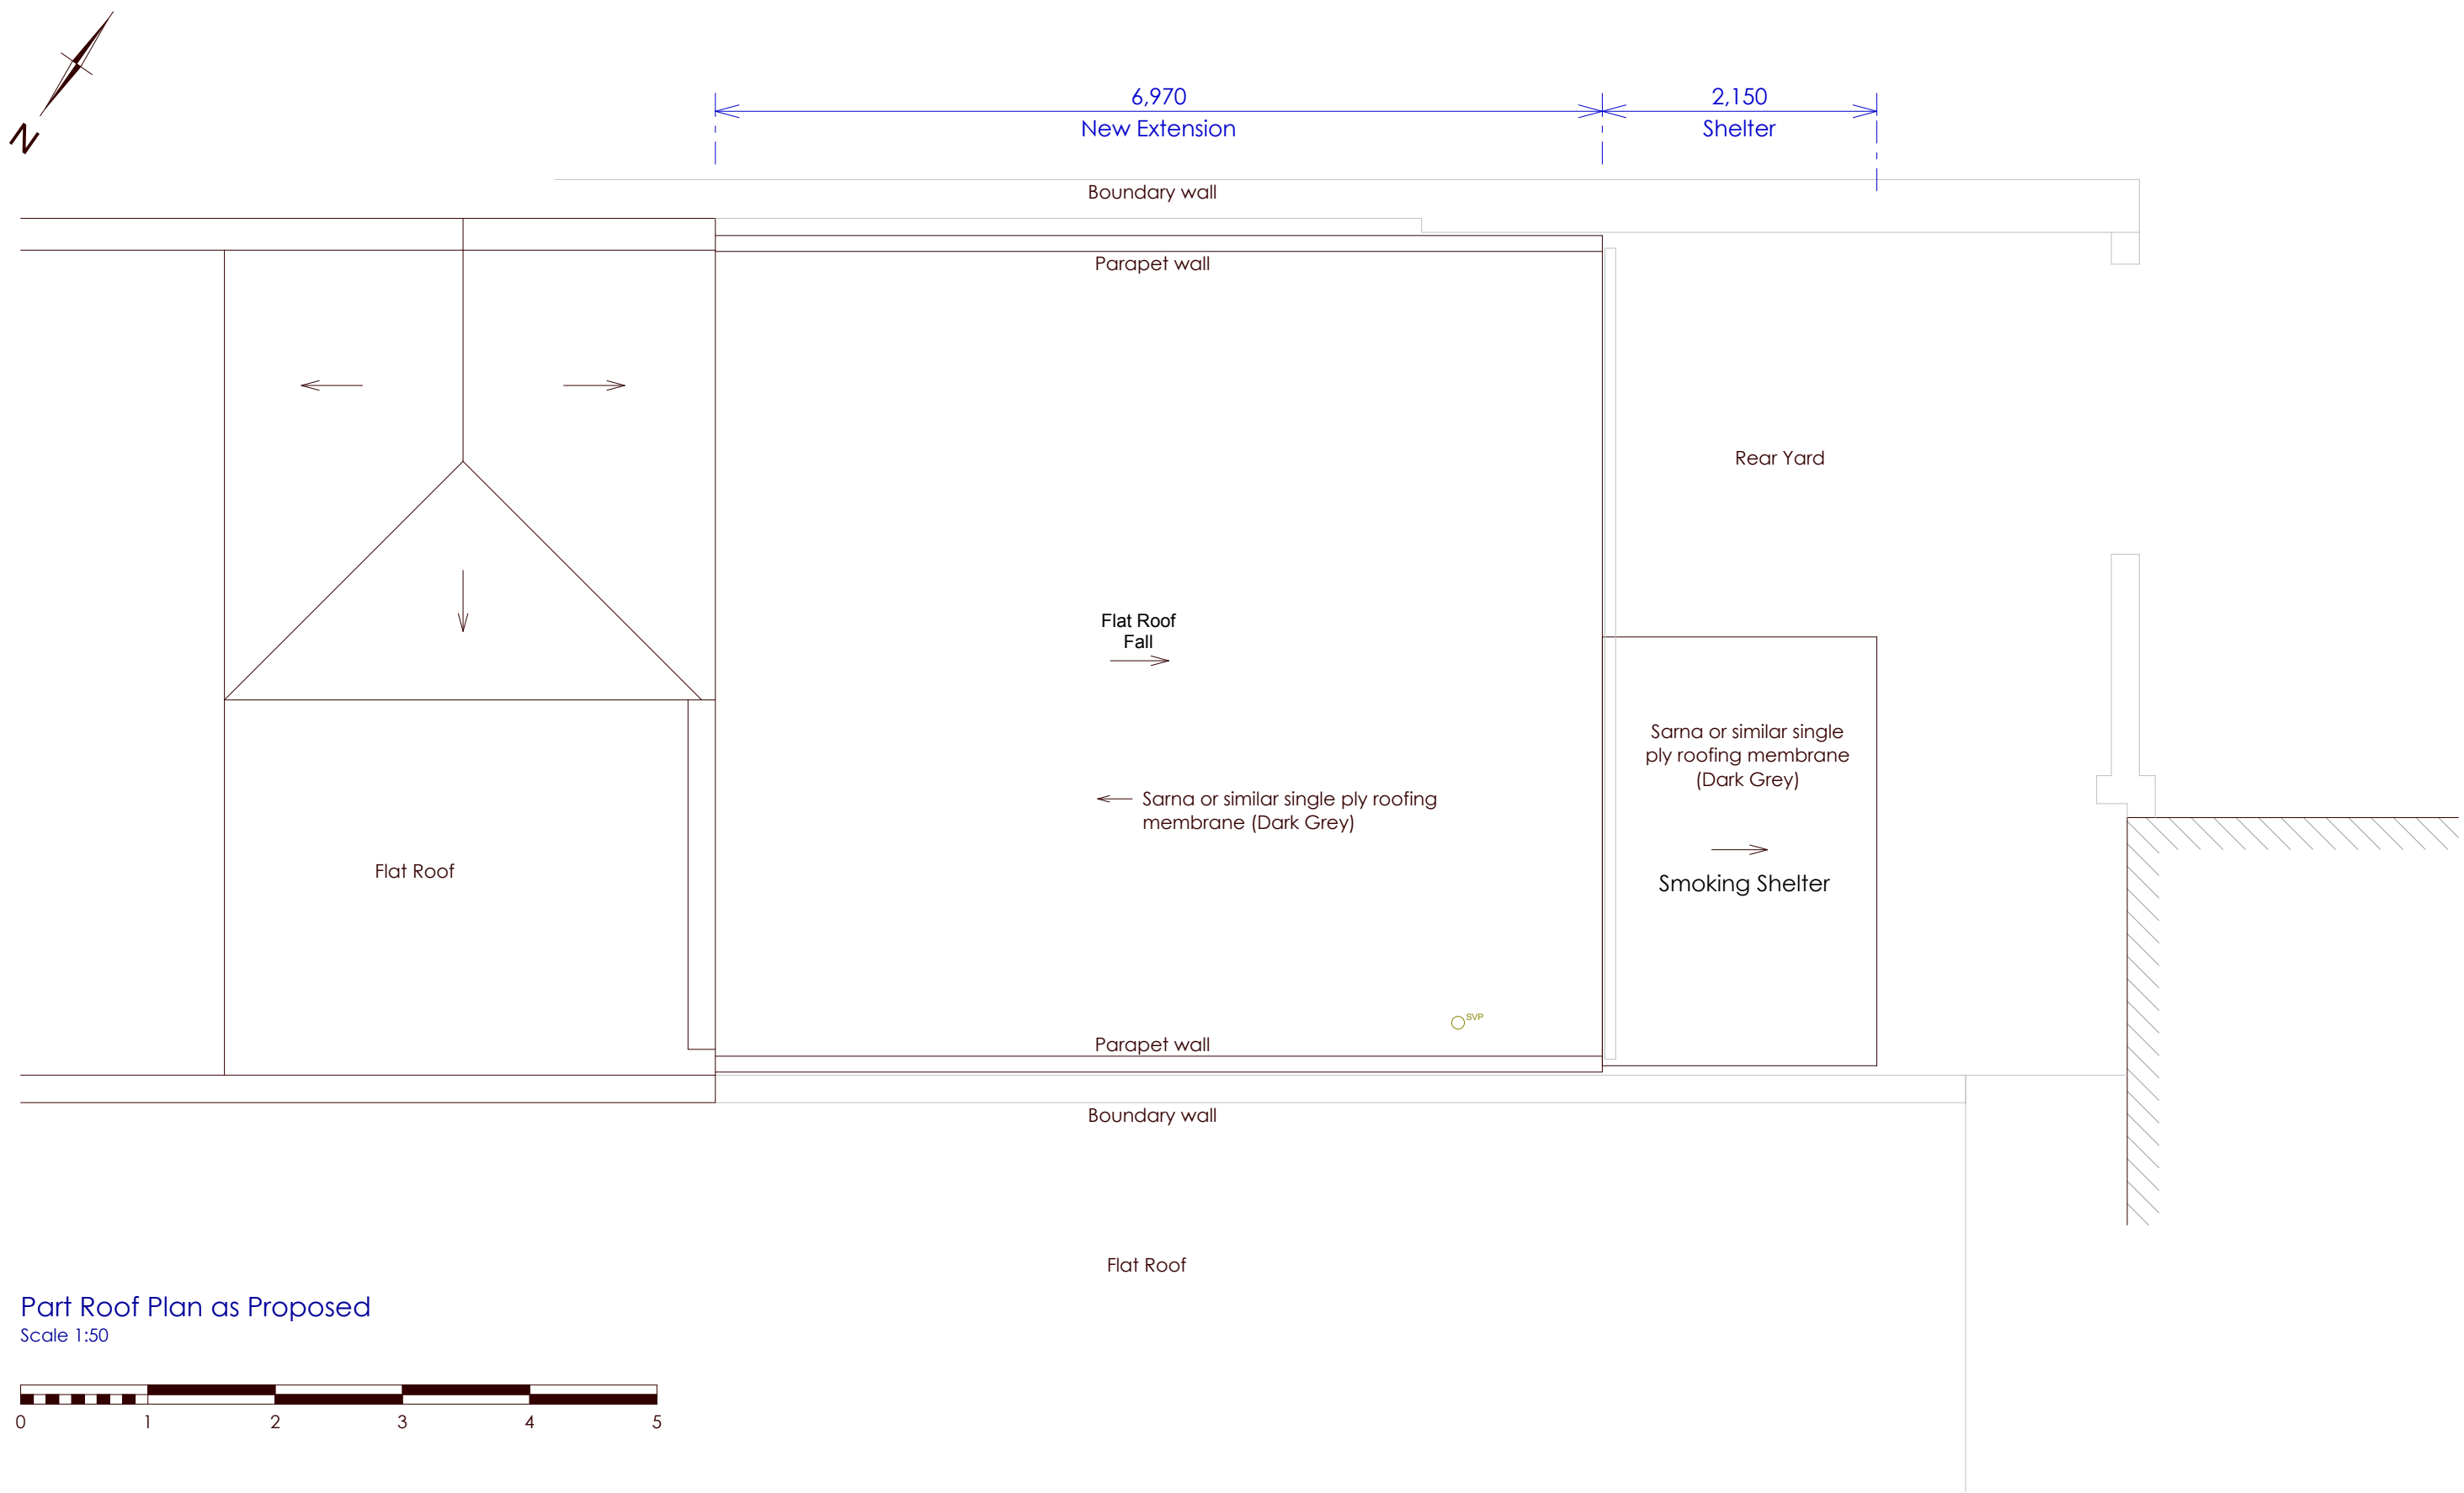

Part Roof Plan as Proposed
Scale 1:50



matrixarchitecture ltd

Matrix Architecture Ltd, 8-9 Brenkley Way,
Blezard Business Park, Seaton Burn, NE13 6DS
T: 0191 2368955 M: 07948 275164
E: sms@matrixarchitecture.co.uk
W: www.matrixarchitecture.co.uk



CLIENT

LUXURY LEISURE LTD

JOB TITLE

32 LONDON ROAD, BOGNOR REGIS, PO21 1PY

SHEET TITLE

ROOF PLANS AS EXISTING & PROPOSED

SCALES

1:50 @ A1

SHEET NUMBER

3635(C)03

REVISION

DATE

08/09/2026

CHECKED

DRAWN

S.STEEL