




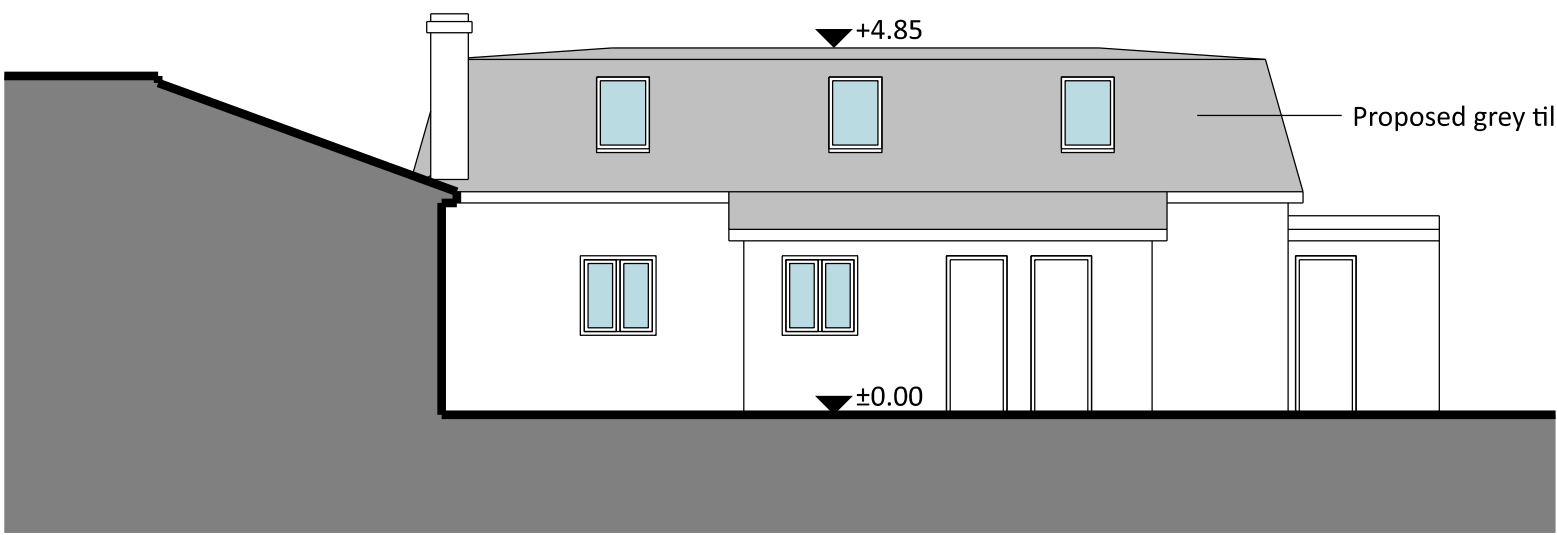


Proposed South Elevation

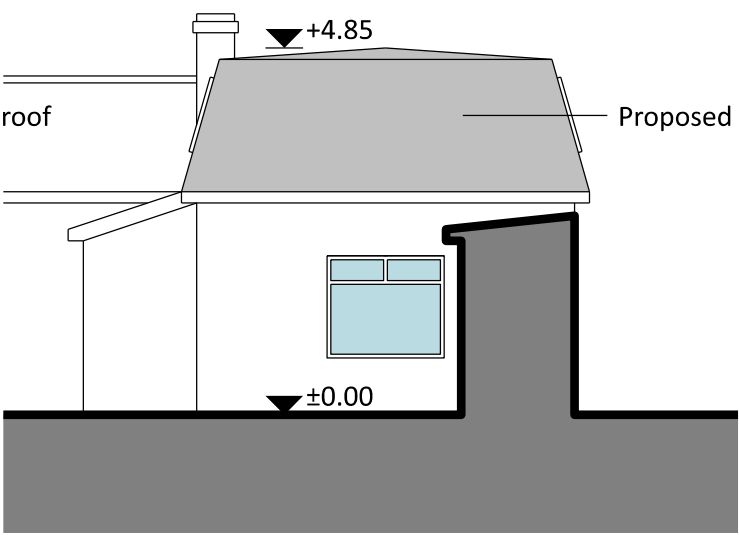

Proposed East Elevation

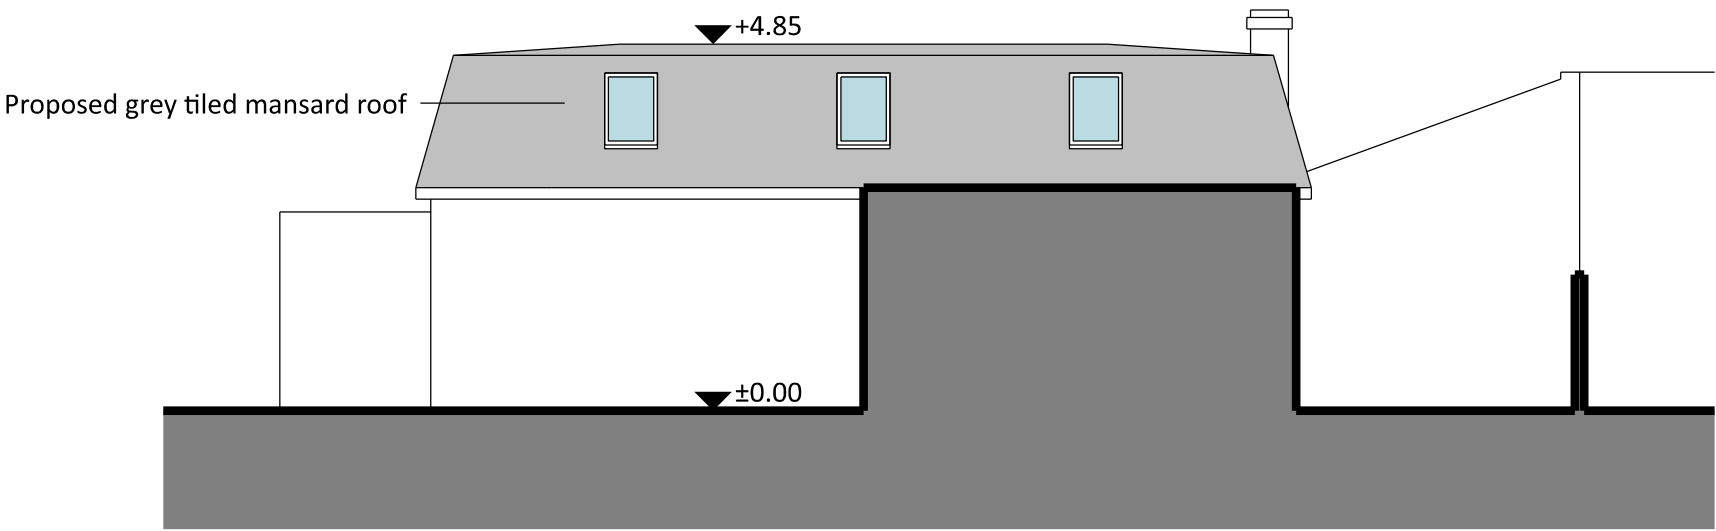

Proposed North Elevation

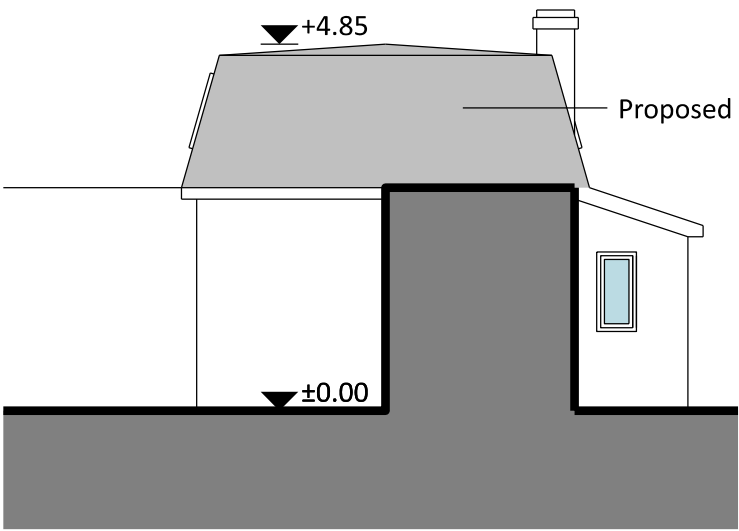

Proposed West Elevation

This drawing has been produced using site photos and measurements provided by the Client.

Rohacs Architects

Produced by:
Rohacs Architects Ltd
55 Whitfield Stree, London, W1T 4AH

Client:
Envision Contracting Ltd.
151 Stafford Road, Wallington, SM6 9BN

Project:
Belmont Lodge
Belmont Street, Bognor Regis, PO21 1LE

Drawing Title:
Proposed Elevations
Planning Application

© 2025 Rohacs Architects Ltd. This document is copyright and may not be reproduced or used for other than the purpose indicated in the drawing title without the permission of the owner. Area figures in this drawing are approximate and relate to the likely areas of the building at the current stage of design. Any decisions made on the basis of these area figures, whether as to project viability, pre-letting, lease or sale agreements and the like, should make allowance for design development, accurate site survey, site levels and site dimensions, construction methods and building tolerances, Local Authority and Statutory consents. This documentation is not for construction. Ordnance Survey data contained herein is licensed for this project only. © Crown copyright and database rights 2025 Ordnance Survey AC0000808122.

Scale @ A3:
1 : 100

Date of First Issue:
17.09.2025

Drawing No:
PL_005_250917

