



SOUTH ELEVATION

WEST ELEVATION

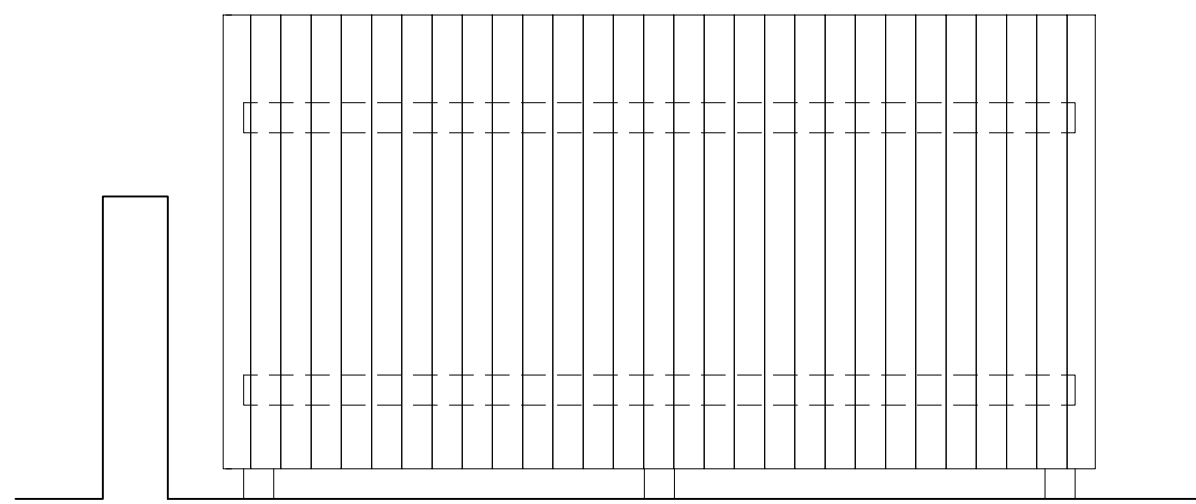


NORTH ELEVATION

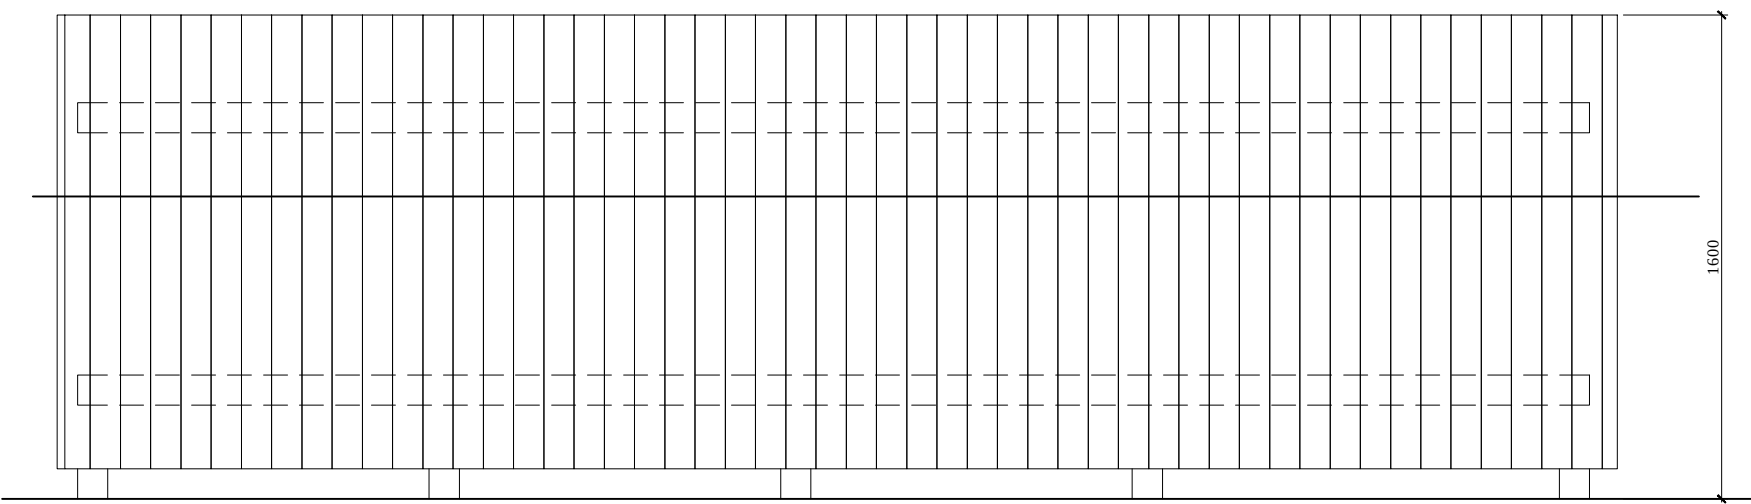


EAST ELEVATION

ELEVATIONS 1:25

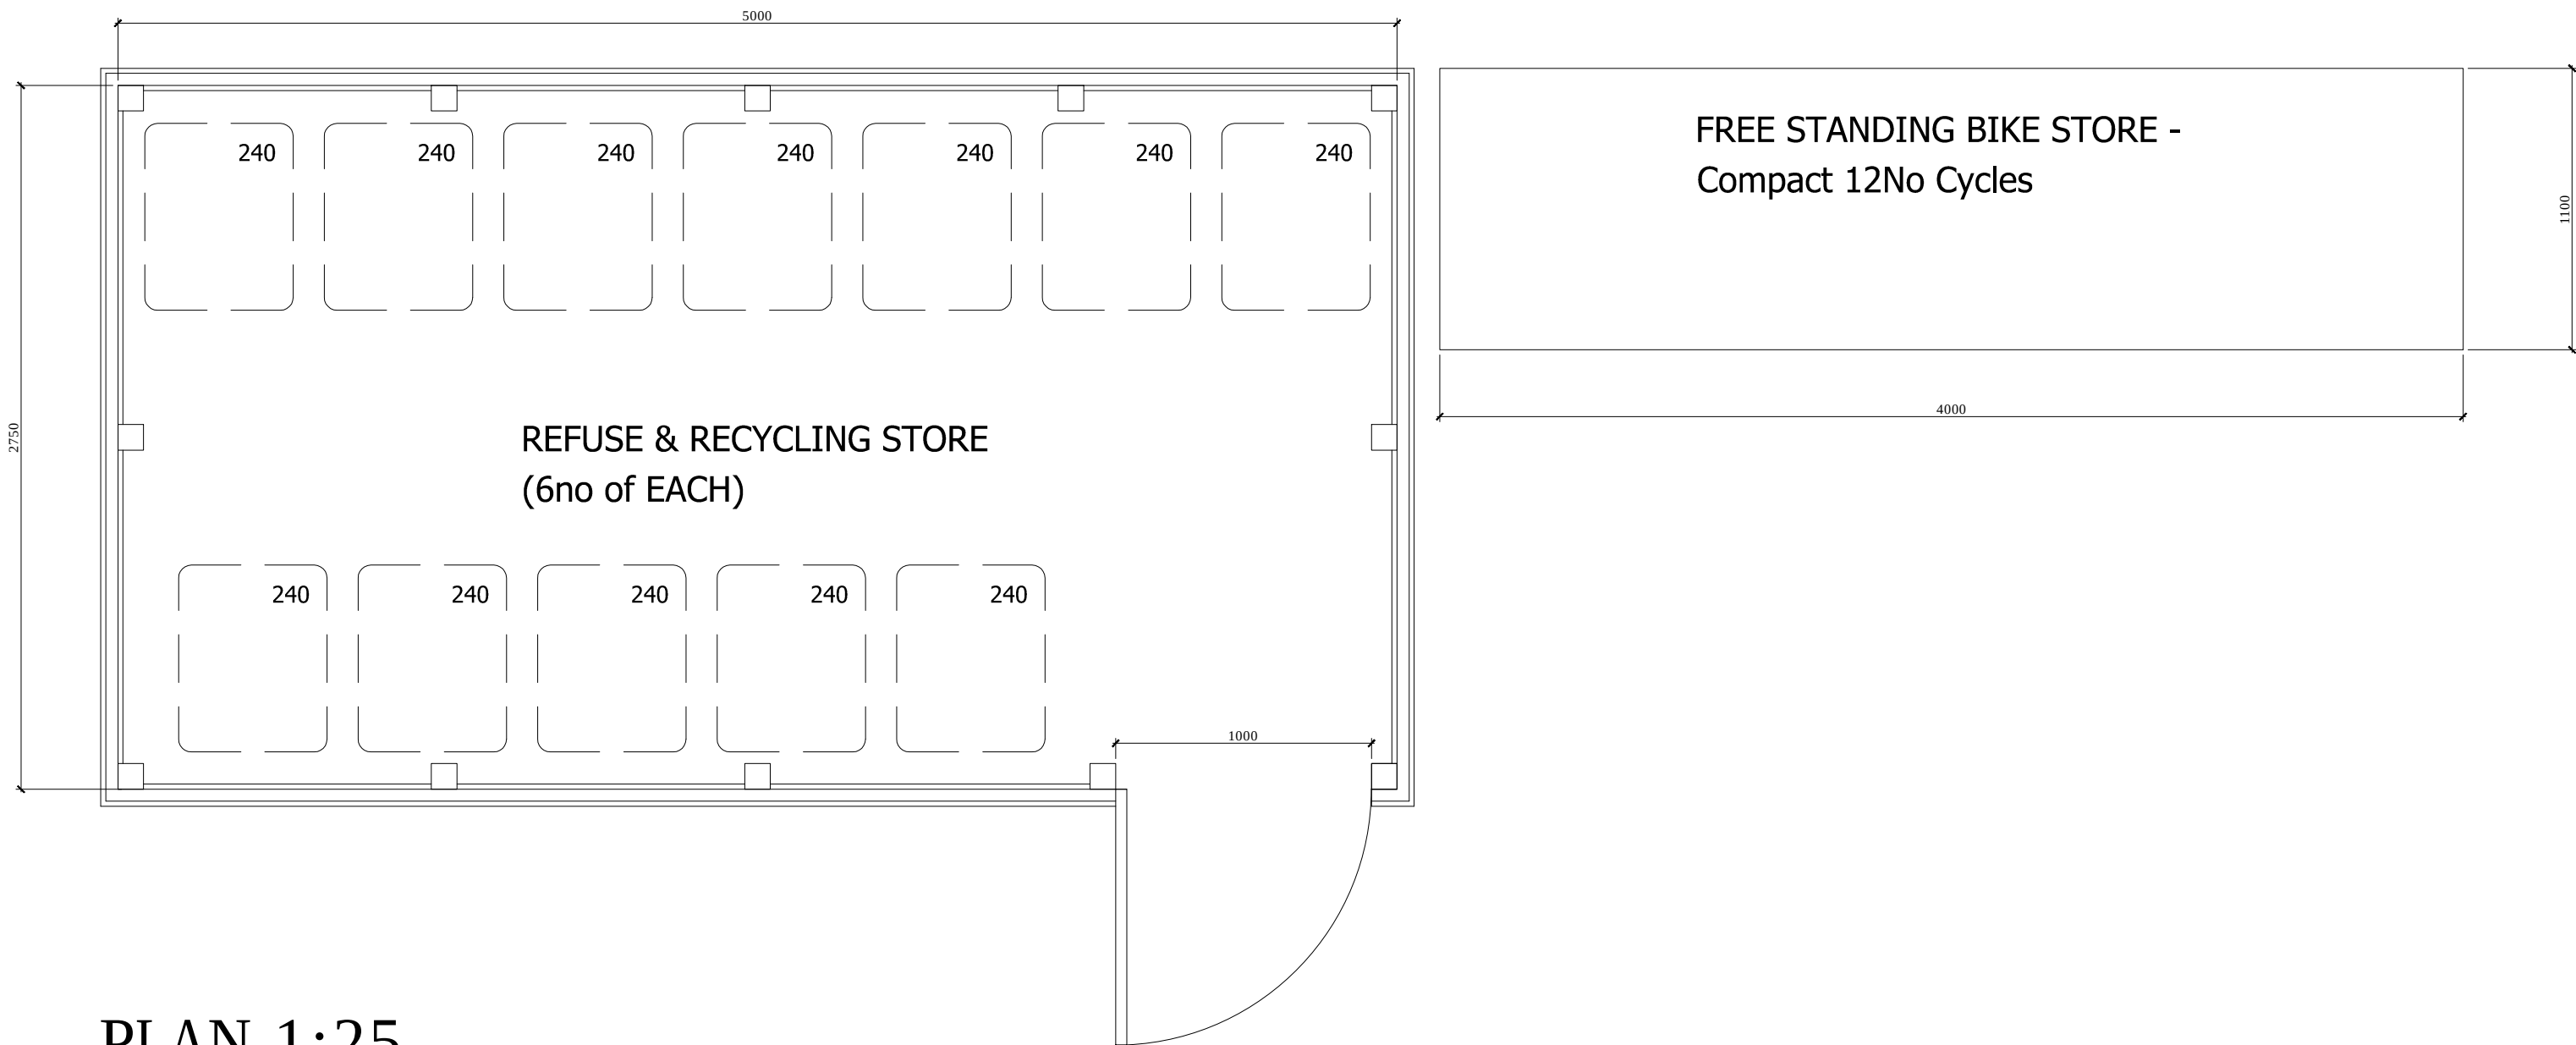

PLAN 1:25

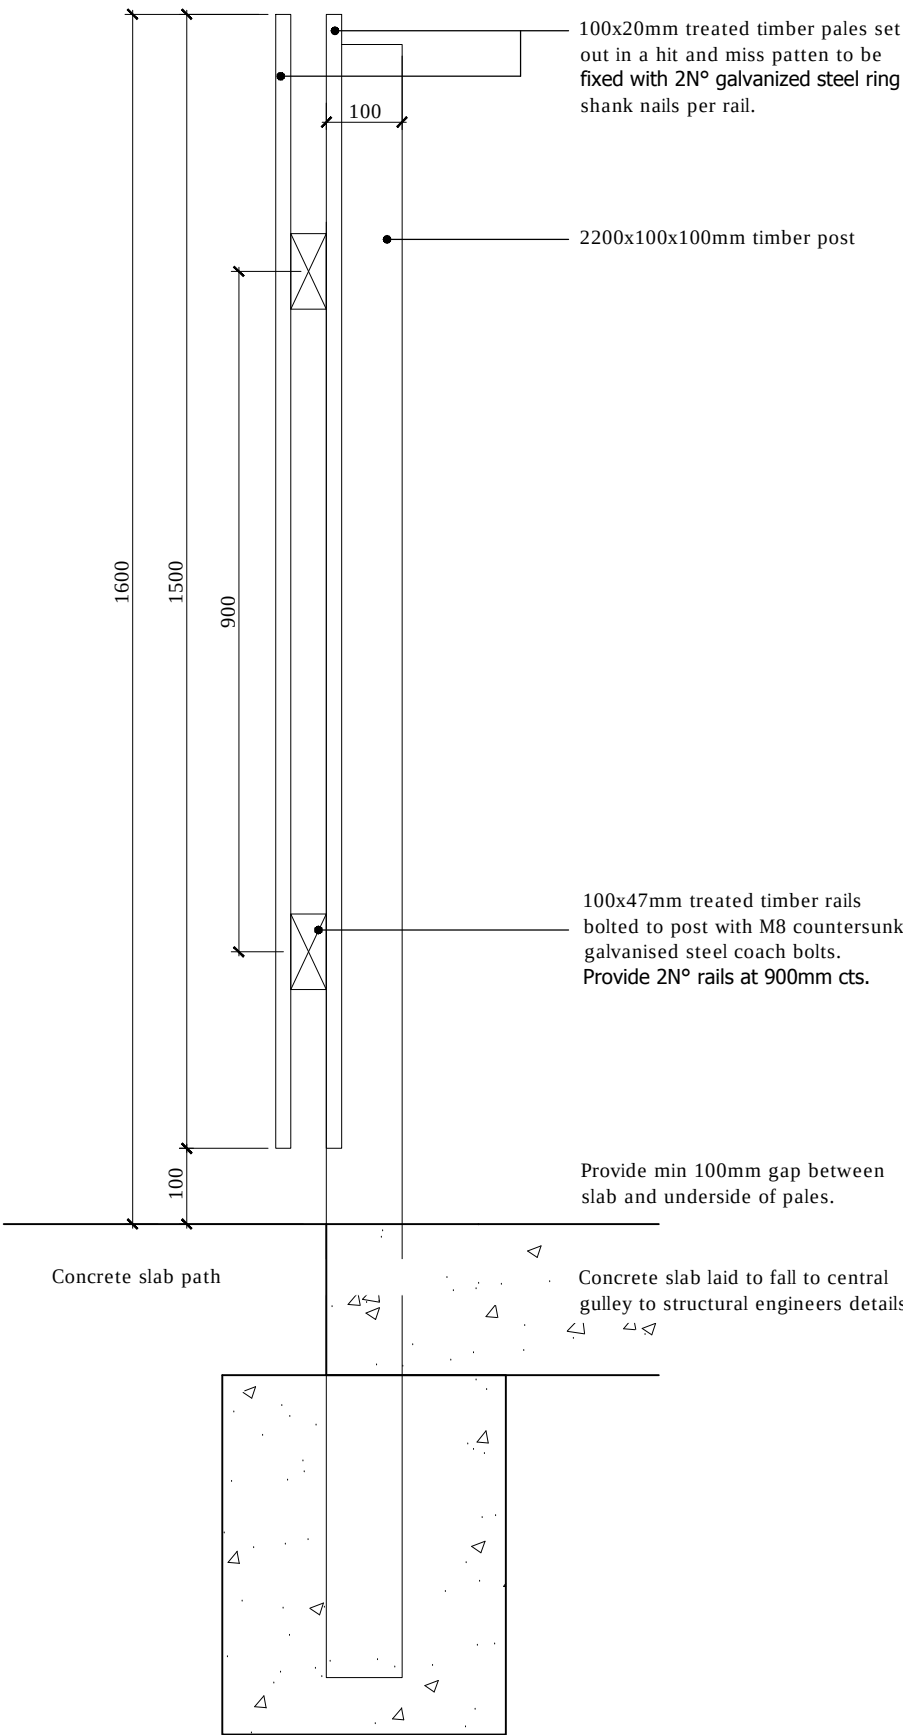

DETAIL 1:10

REV.	AMENDMENT	BY	DATE
bayside ARCHITECTURAL DESIGN LIMITED			
19 Pyrford Close Nyetimber, Bognor Regis West Sussex PO21 3NL Tel: 01243 263320 studio@bayside-architectural.co.uk www.bayside-architectural.co.uk			

CLIENT'S NAME	Hurston Estates
JOB TITLE	10-12 Devonshire Road Bognor Regis
DRAWING TITLE	Bin Store and Cycle Storage

SCALE@A1	***	DATE	06/18
JOB NO	011	DRAWING NO	C-40
STATUS	Building Regs	REV	-
		DRAWN	SCB

DO NOT SCALE FROM THIS DRAWING EXCEPT FOR PLANNING PURPOSES ONLY.
ALL DIMENSIONS MUST BE CHECKED ON SITE BY CONTRACTOR. ANY DISCREPANCIES SHOULD BE HIGHLIGHTED AS SOON AS POSSIBLE FOR CONFIRMATION BEFORE WORK PROCEEDS.
ALL DIMENSIONS ARE IN MILLIMETERS. IF IN DOUBT ASK.