
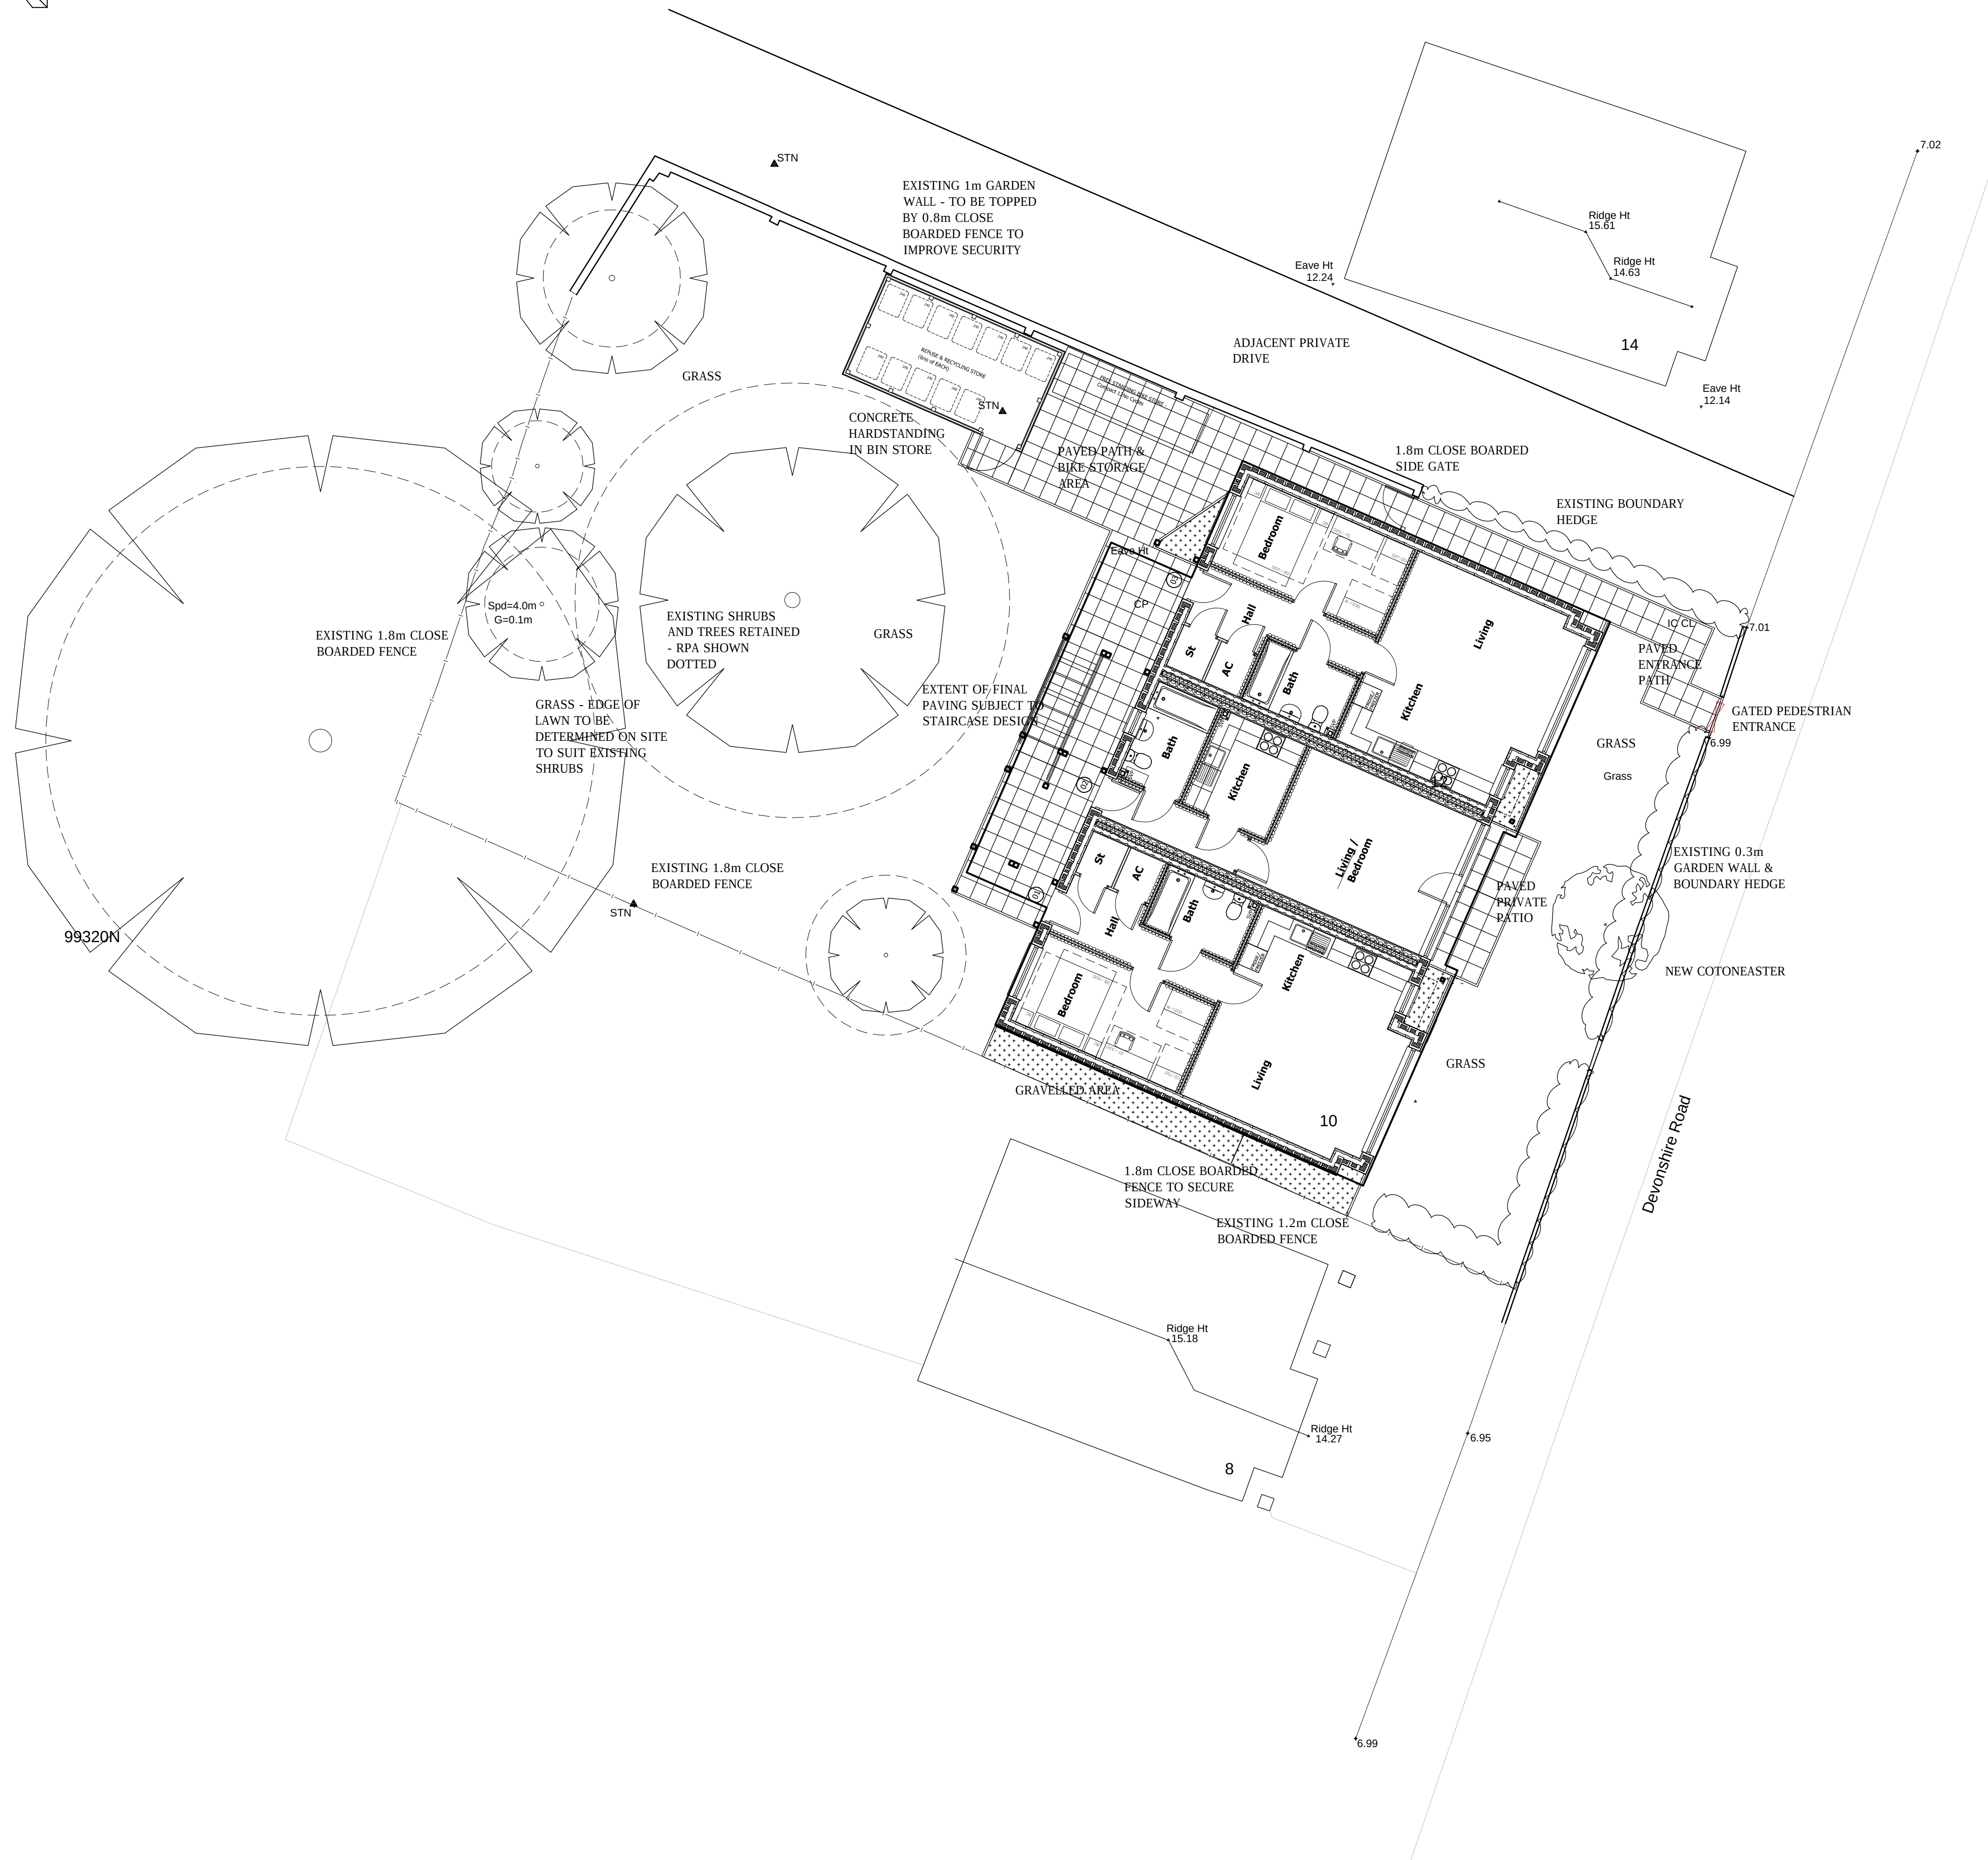


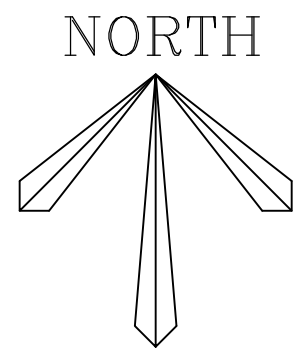

REV.	AMENDMENT	BY	DATE
 bayside ARCHITECTURAL DESIGN LIMITED 19 Pyrford Close Nyerimber, Bognor Regis West Sussex PO21 3NL Tel: 01243 263320 studio@bayside-architectural.co.uk www.bayside-architectural.co.uk			
CLIENT'S NAME			
Hurston Estaes			
JOB TITLE			
Devonshire Road Bognor Regis			
DRAWING TITLE			
Proposed Site Plan			
SCALE@A1 1:100 DATE 04/18			
JOB NO 011	DRAWING NO C-01	REV -	
STATUS		DRAWN	SCB