
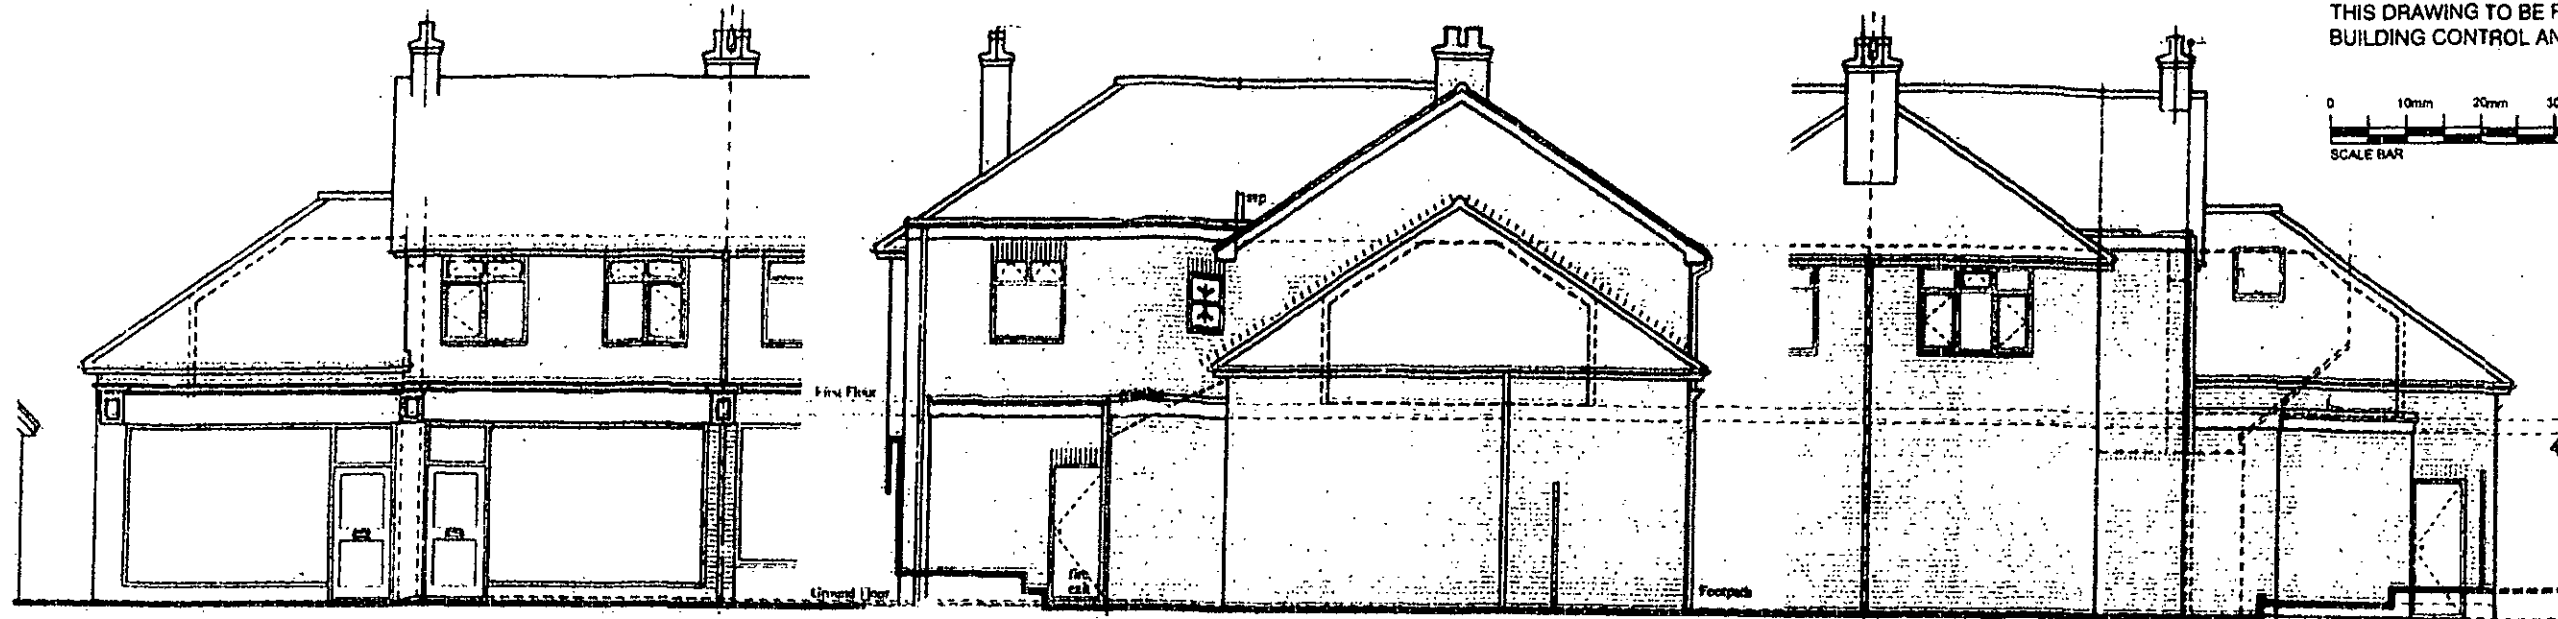


- NOTES:
1. Do not scale this drawing. Use figured dimensions only, except for Planning purposes.
  2. All dimensions must be checked on site by the contractor prior to commencement of work.
  3. All construction details are indicative and are to be checked and confirmed on site and any divergence's are to be agreed with the Contract Administrator.


THIS DRAWING TO BE READ IN-CONJUNCTION WITH THE BUILDING CONTROL AND CONSTRUCTION NOTES

 


SOUTH ELEVATION.

WEST ELEVATION

NORTH ELEVATION.

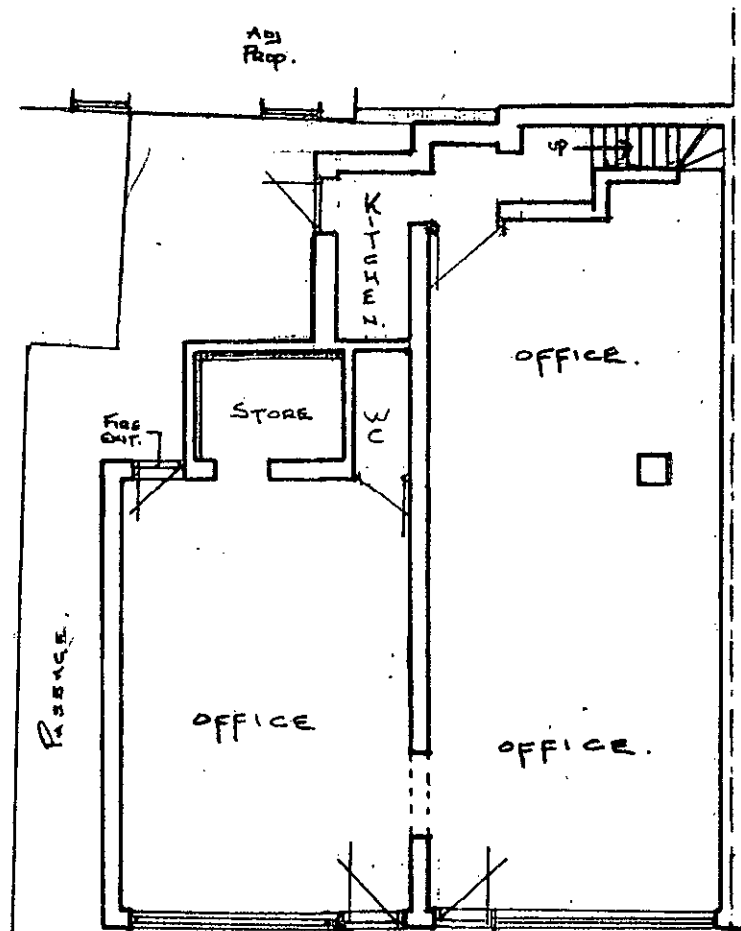

GROUND FLOOR PLAN.

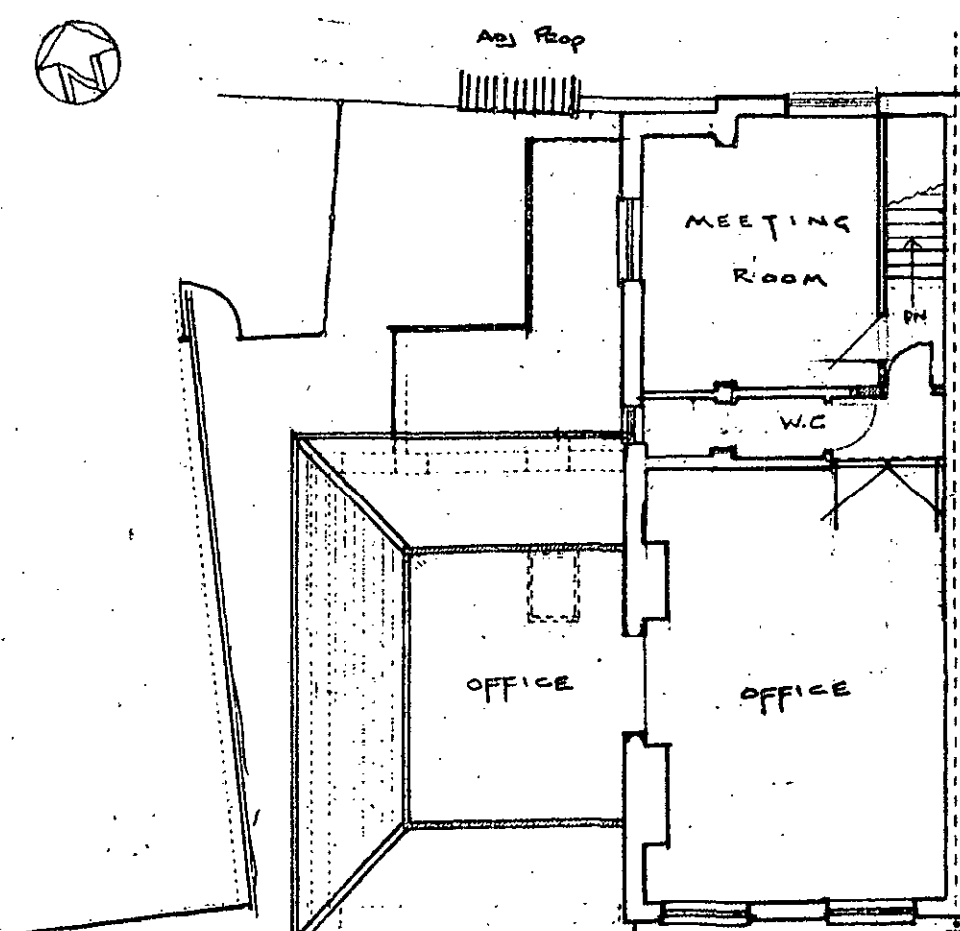

FIRST FLOOR PLAN.

First Floor Office Premises to be Converted into One Bedroom Flat Unit and One Studio Apartment at 98-100 Chichester Road, Bognor Regis, PO21 5AA

C.R. BARROW & ASSOCIATES LTD.  
Structural & Architectural Technicians

Studio 1  
Manor Nursery  
Lagness Road  
Chichester  
West Sussex  
PO20 1LJ

Tel: 01243 771158  
Mobile: 07816 591480  
E-Mail: chris.barrow@hotmail.co.uk

ELEVATIONS &  
PLANS. [AS EXISTING.]

Scale 1:100  
Date JULY 16'  
Drawing Number 1342-2

Drawn By C.R.B.  
Checked

