
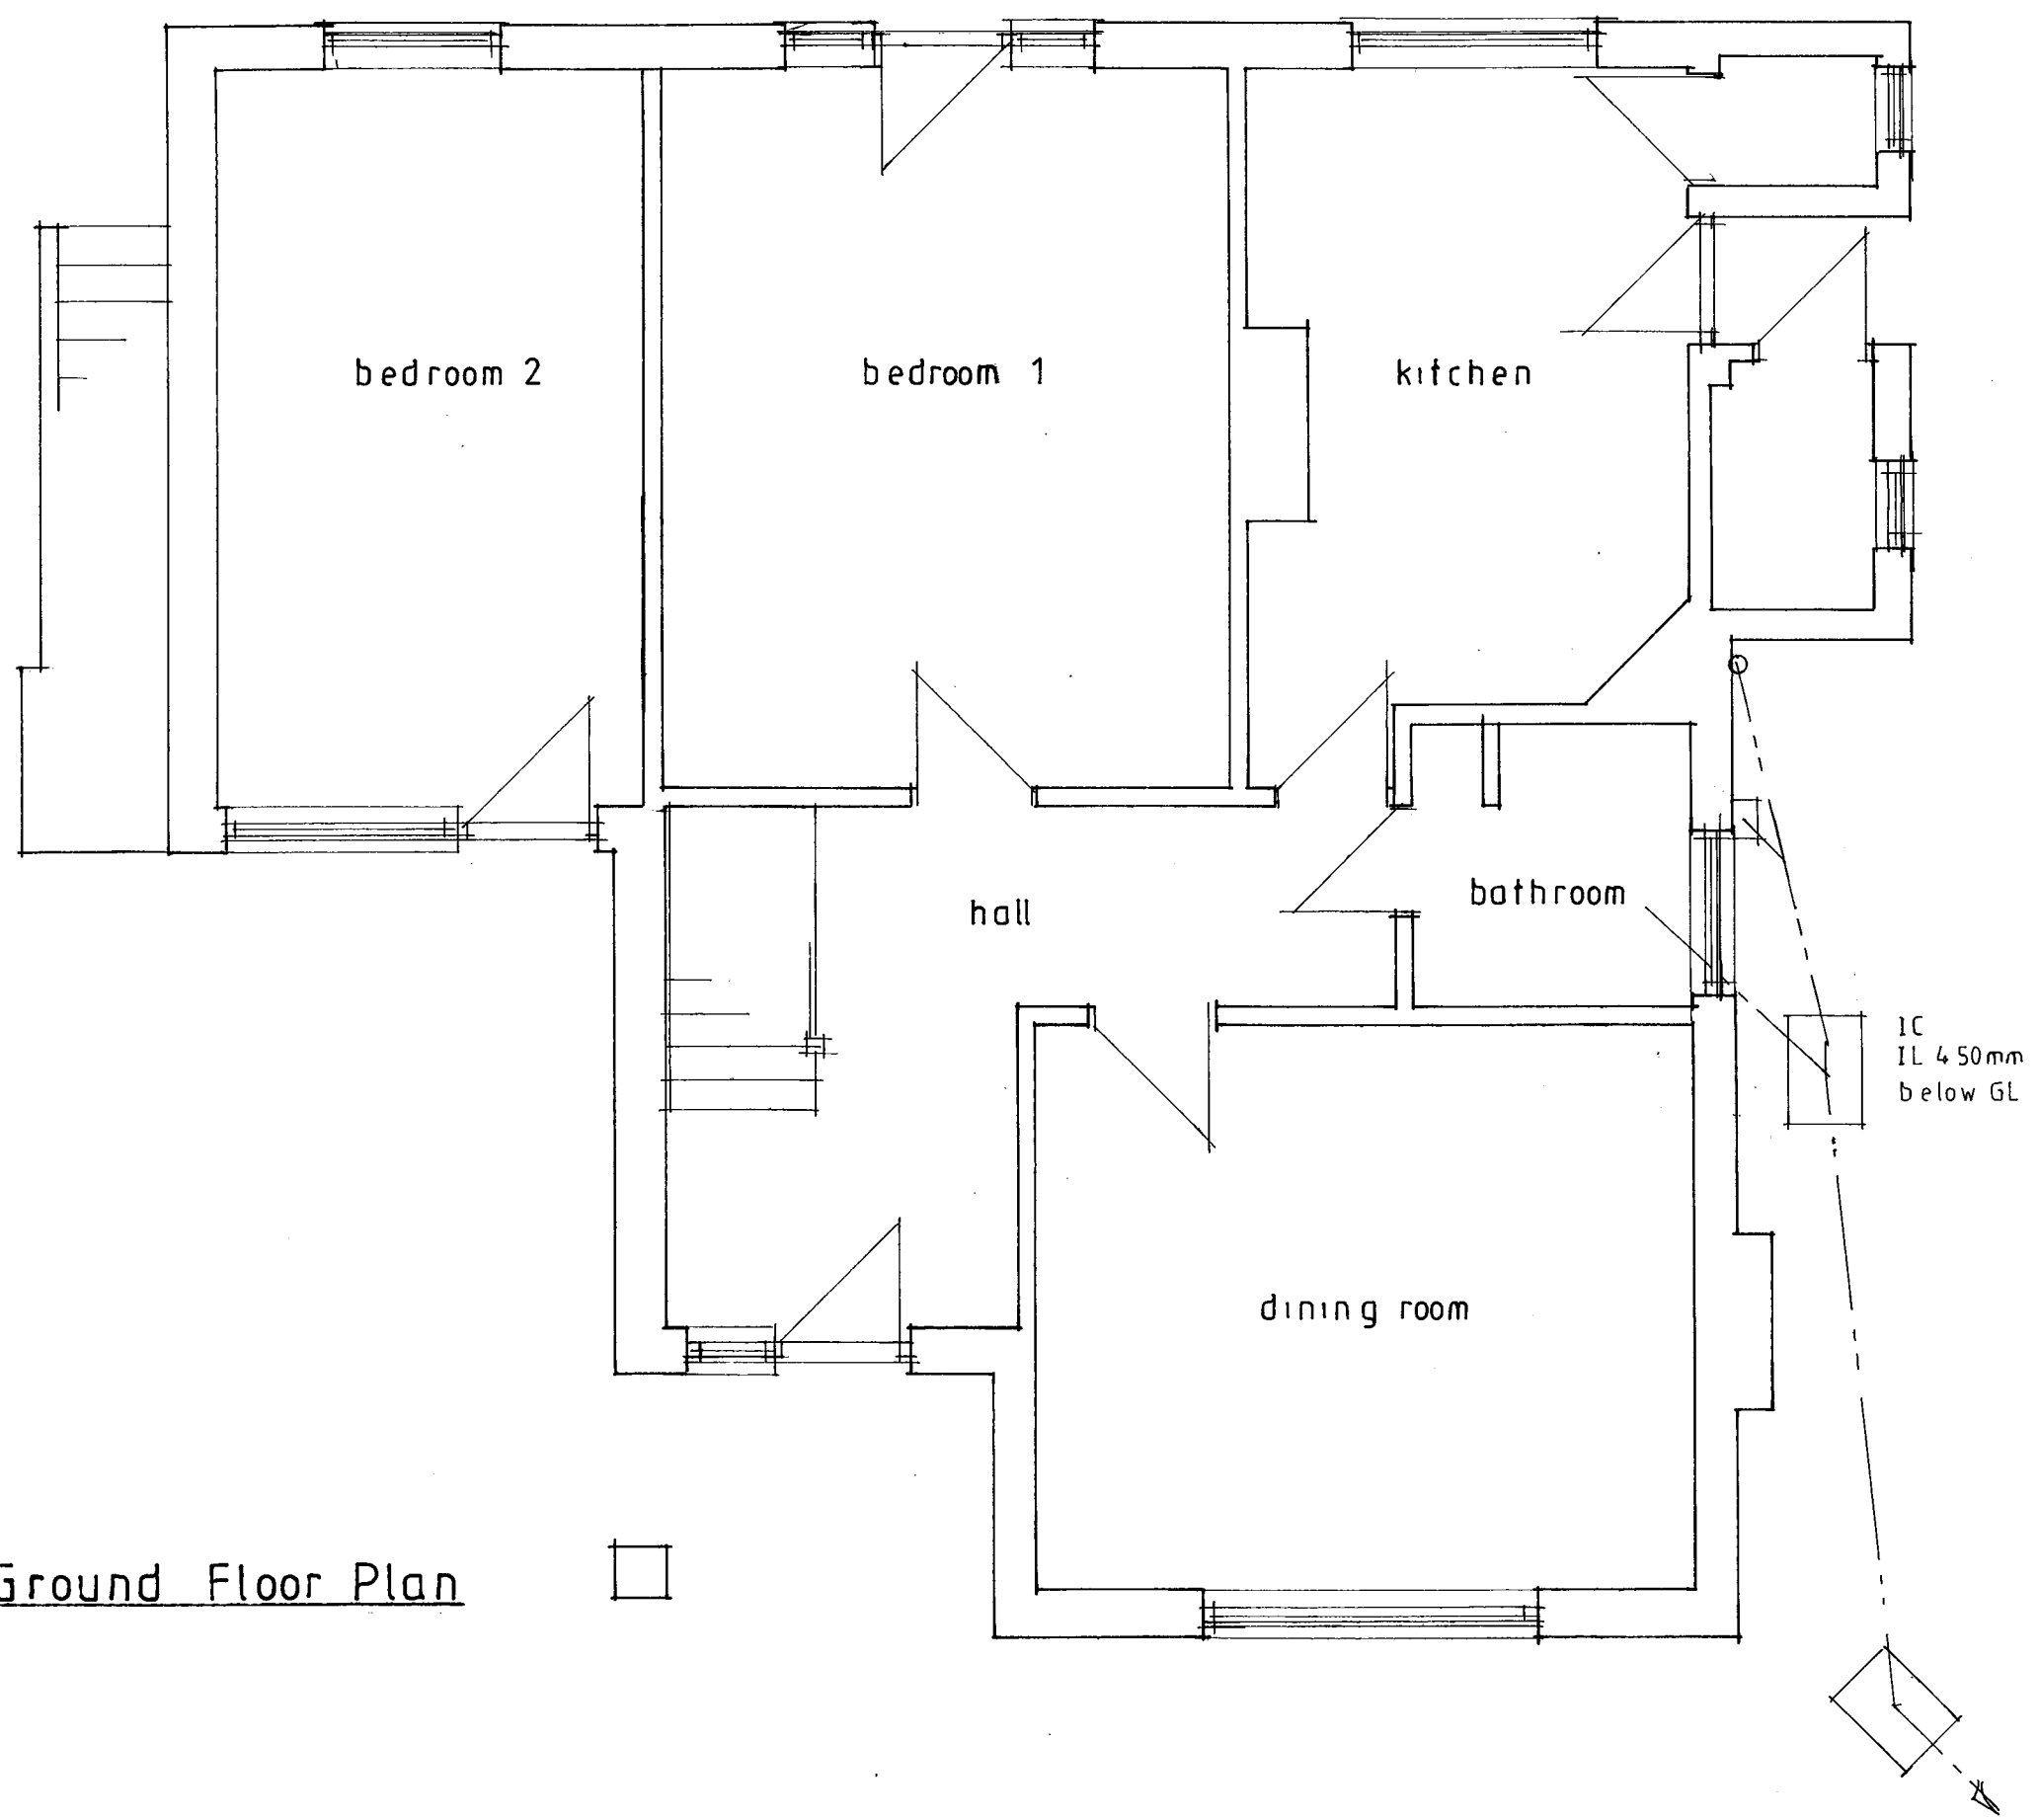


 

Existing Ground Floor Plan

Sussex Building Surveyors Ltd	
01903 529583 adk@sussexbuildingsurveyors.com	
10 Annandale Avenue, Bognor Regis, West Sussex. PO21 2EU	
Two Storey Extension	
Existing Ground Floor Plan	
Scale: 1:50	Paper: A3
Date: June 2018	
Drg No.: SBS/394/01	
All dimensions to be checked on site. Do not scale except for planning purposes.	