


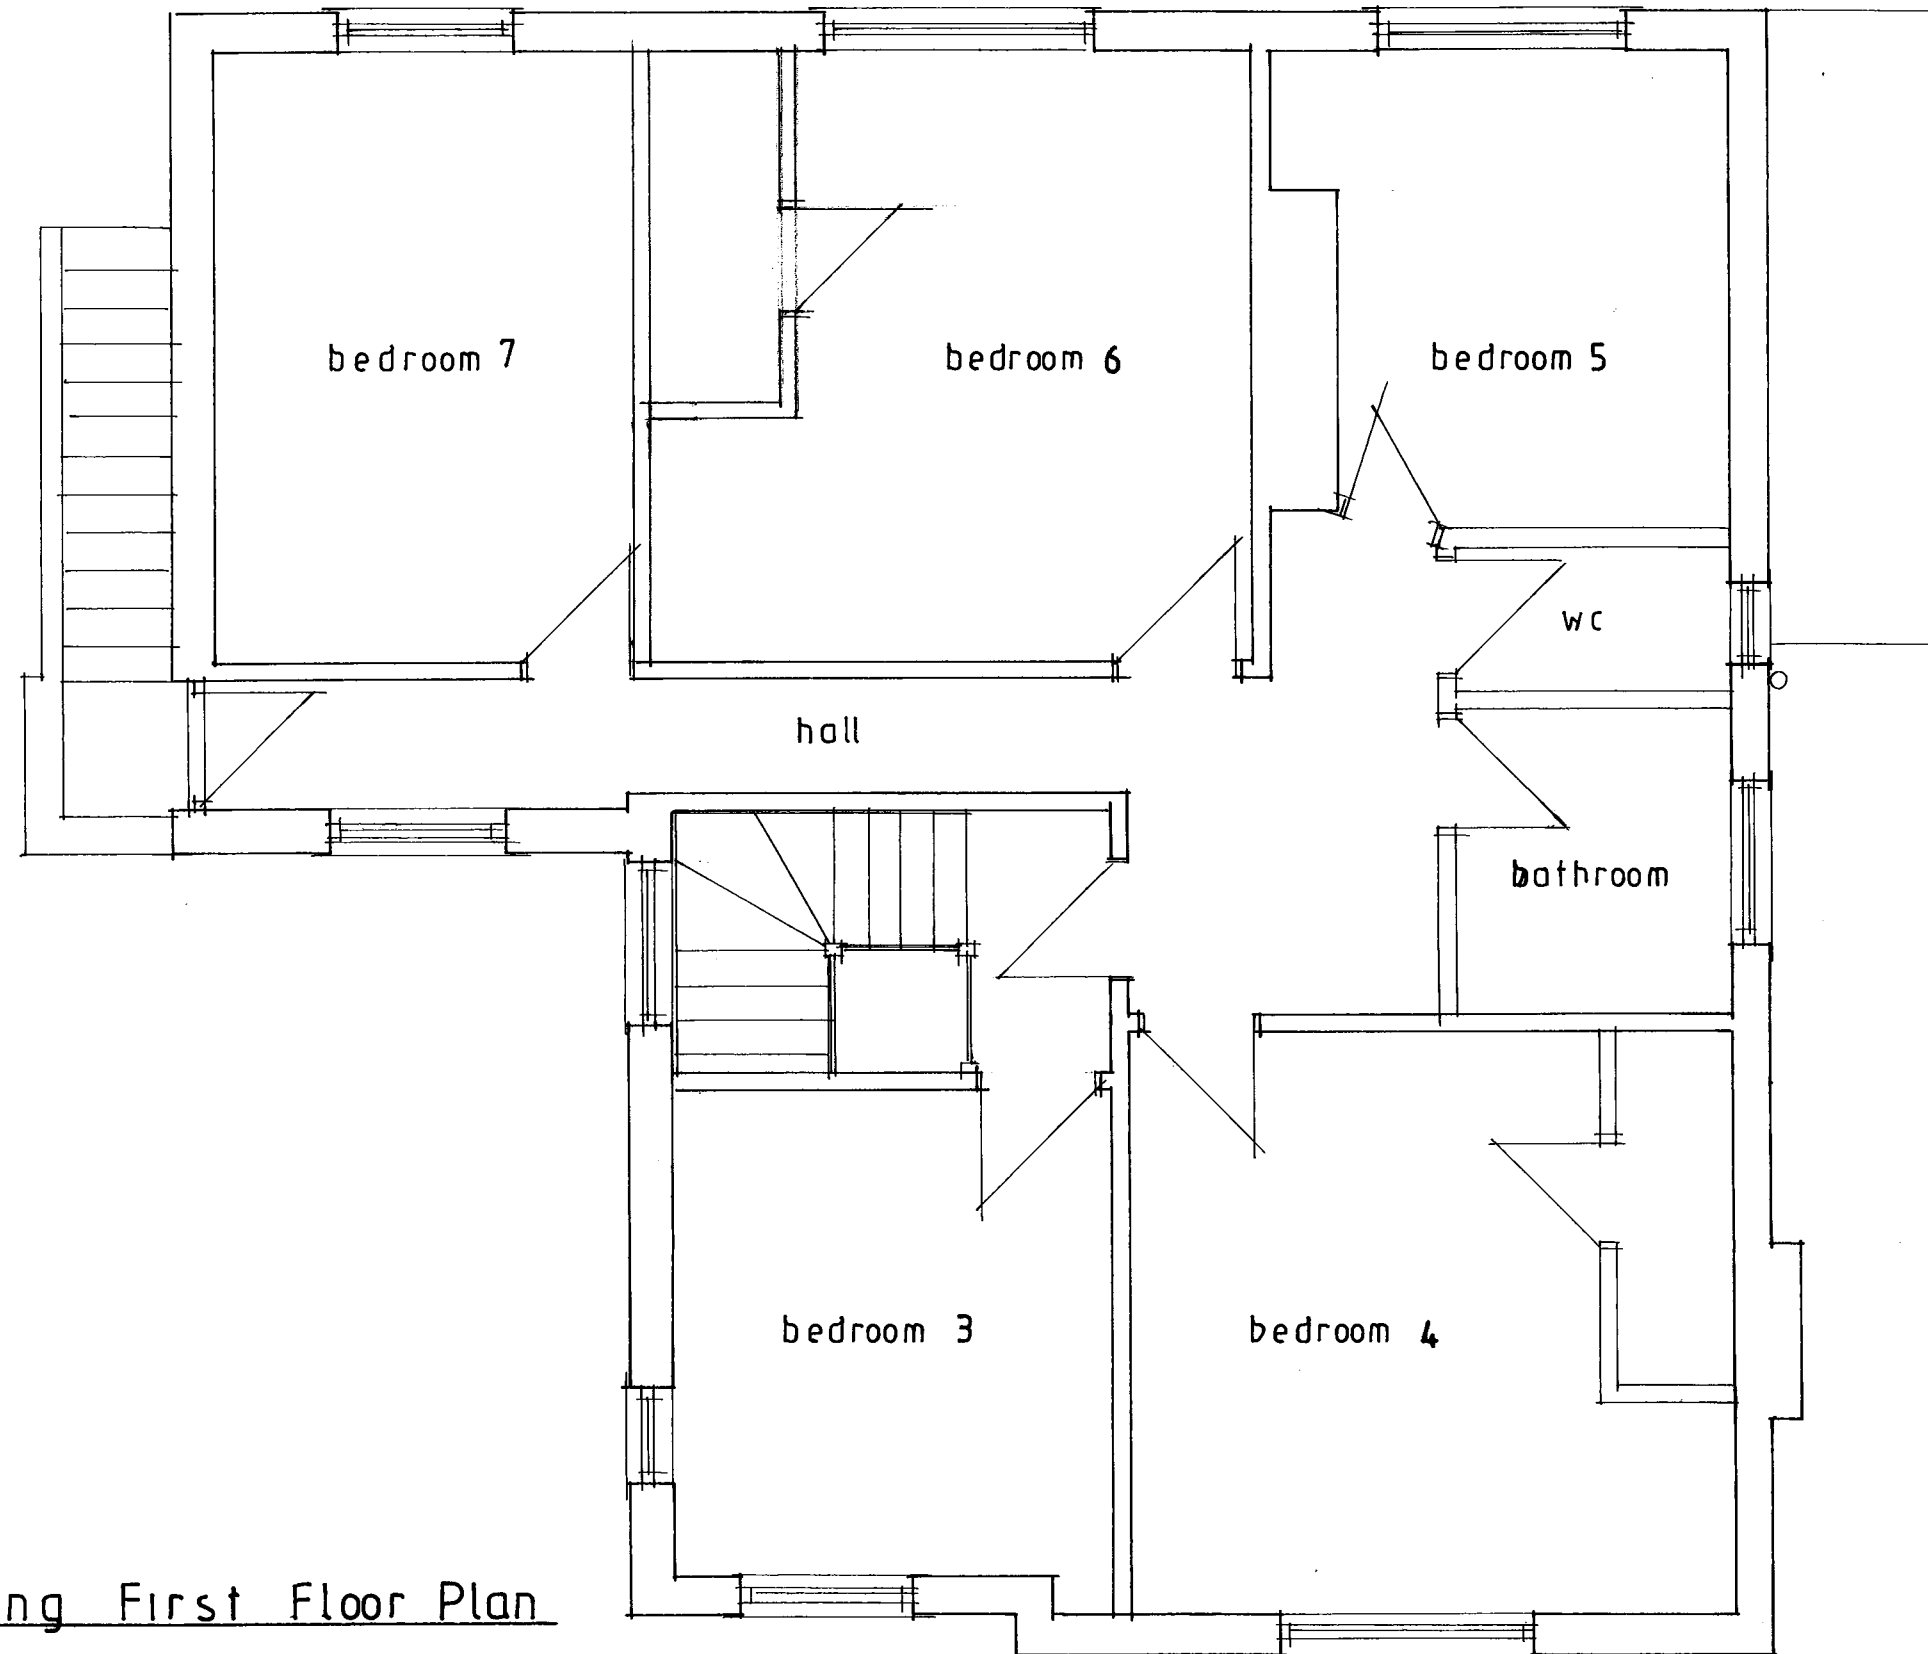

Existing First Floor Plan

Sussex Building Surveyors Ltd

01903 529583
adk@sussexbuildingsurveyors.com

10 Annandale Avenue,
Bognor Regis,
West Sussex.
PO21 2EU

Two Storey Extension

Existing First Floor Plan

Scale: 1:50 Paper: A3

Date: June 2018

Drg No.: SBS/394/02

All dimensions to be checked on site.
Do not scale except for planning purposes.