



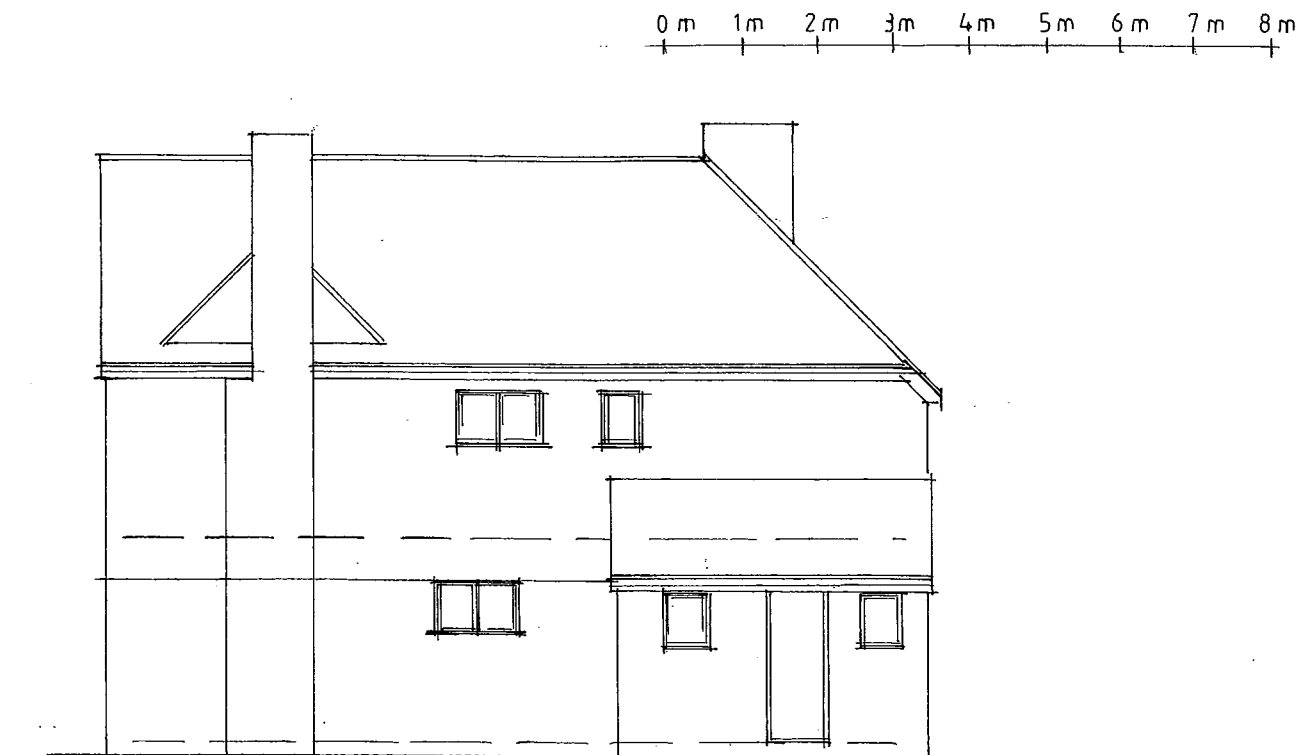


Existing Northwest Elevation

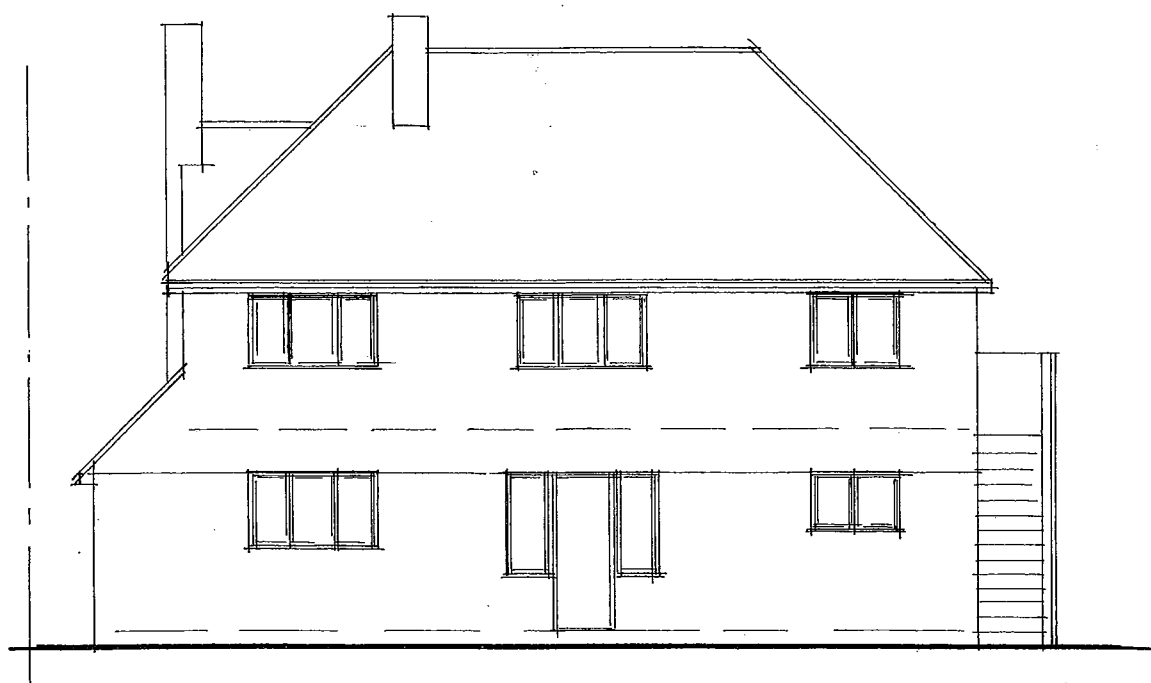

Existing Southwest Elevation



Existing Southeast Elevation

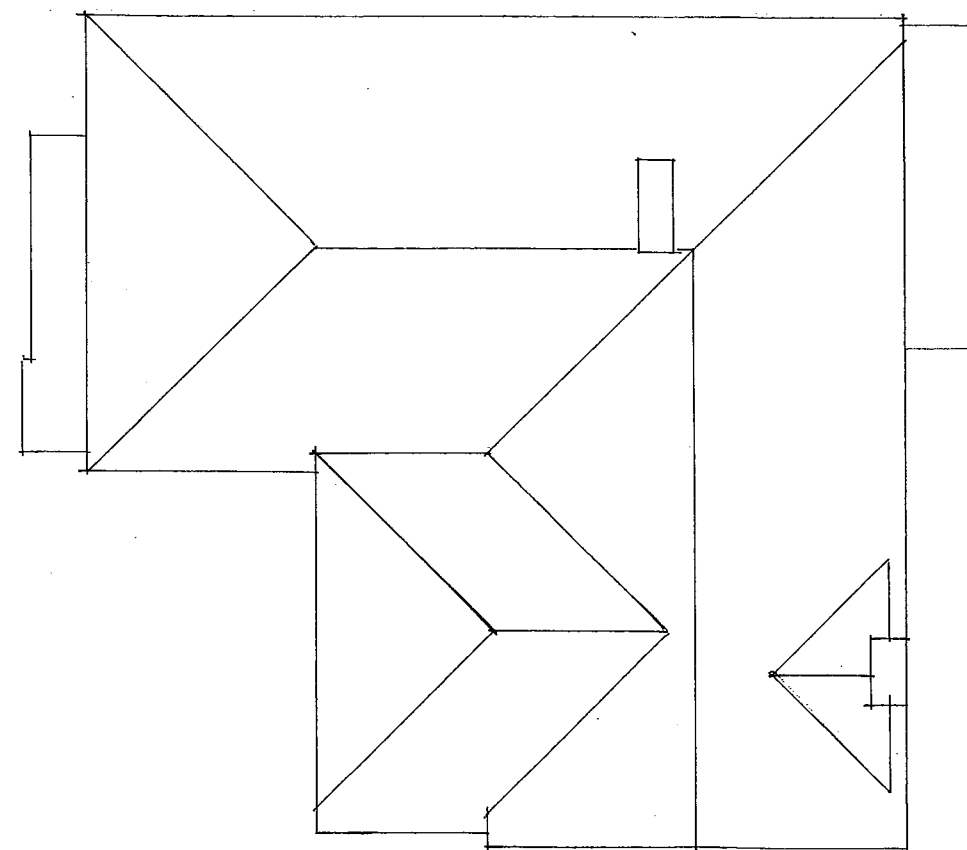

Existing Roof Plan

**Sussex Building
Surveyors Ltd**

01903 529583
adk@sussexbuildingsurveyors.com

10 Annandale Avenue,
Bognor Regis,
West Sussex.
PO21 2EU

**Two Storey Extension
Existing Elevations & Roof
Plan**

Scale: 1:100 Paper: A3

Date: June 2018

Drg No.: SBS/394/04 A

All dimensions to be checked on site.
Do not scale except for planning purposes.