


0 m 1 m 2 m 3 m 4 m 5 m 6 m 7 m 8 m




Proposed Northwest Elevation



Proposed Southwest Elevation

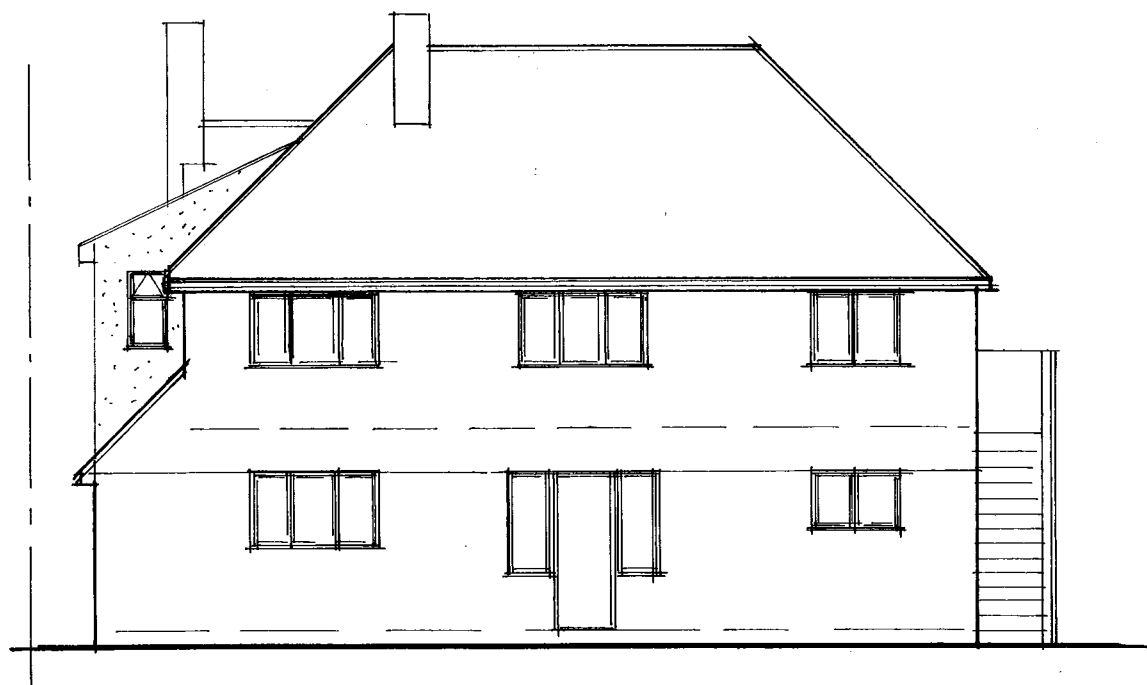

Proposed Southeast Elevation

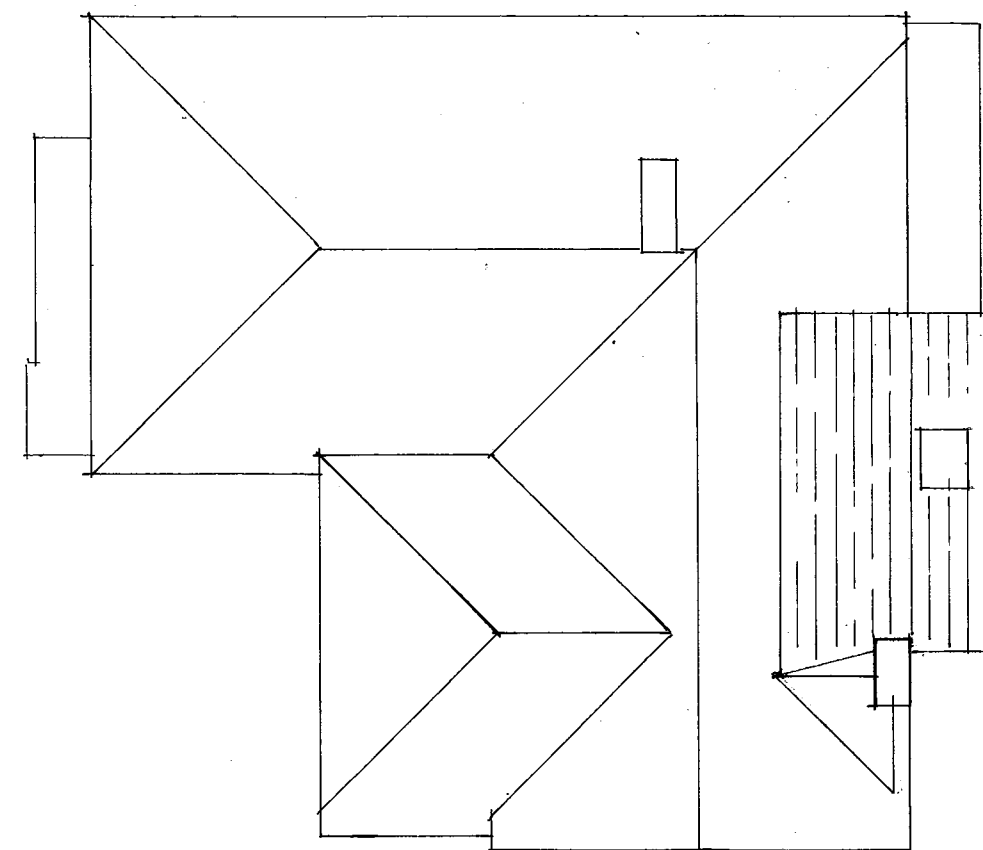

Proposed Roof Plan

Materials.

Walls – Face brickwork and decorated render to match existing walls.

Roof – Redland Duoplain Tiles – colour to match existing roof tiling

Windows – uPVC and double glazed. Velux rooflight.

Sussex Building Surveyors Ltd

01903 529583
adk@sussexbuildingsurveyors.com

10 Annandale Avenue,
Bognor Regis,
West Sussex.
PO21 2EU

Two Storey Extension
Proposed Elevations & Roof Plan

Scale: 1:100 Paper: A3

Date: June 2018

Drg No.: SBS/394/05 A

All dimensions to be checked on site.
Do not scale except for planning purposes.